



East Elevation

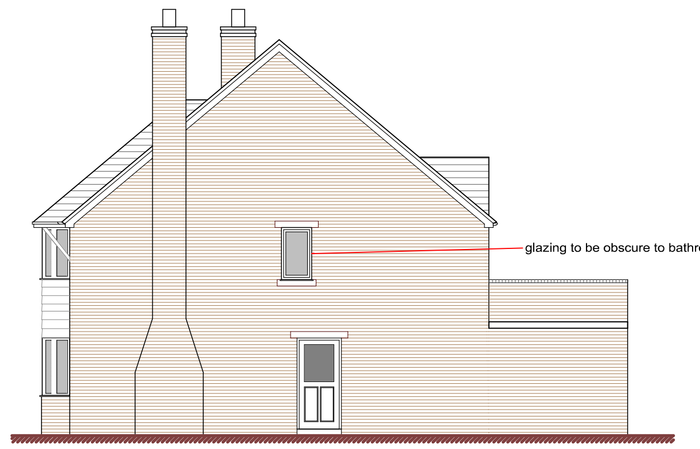


West Elevation



South Elevation

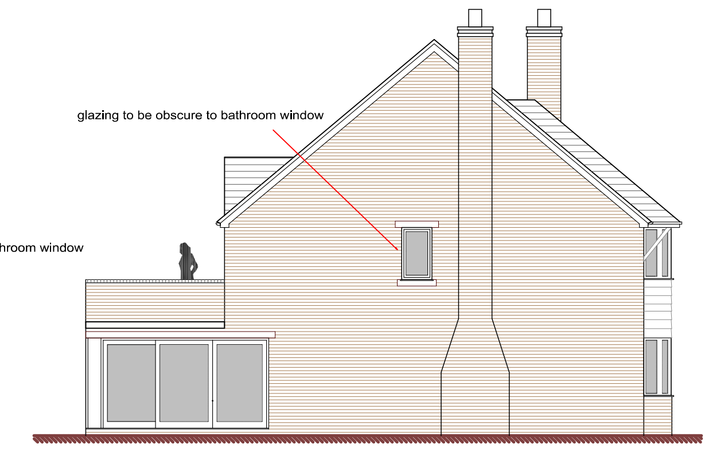

North Elevation

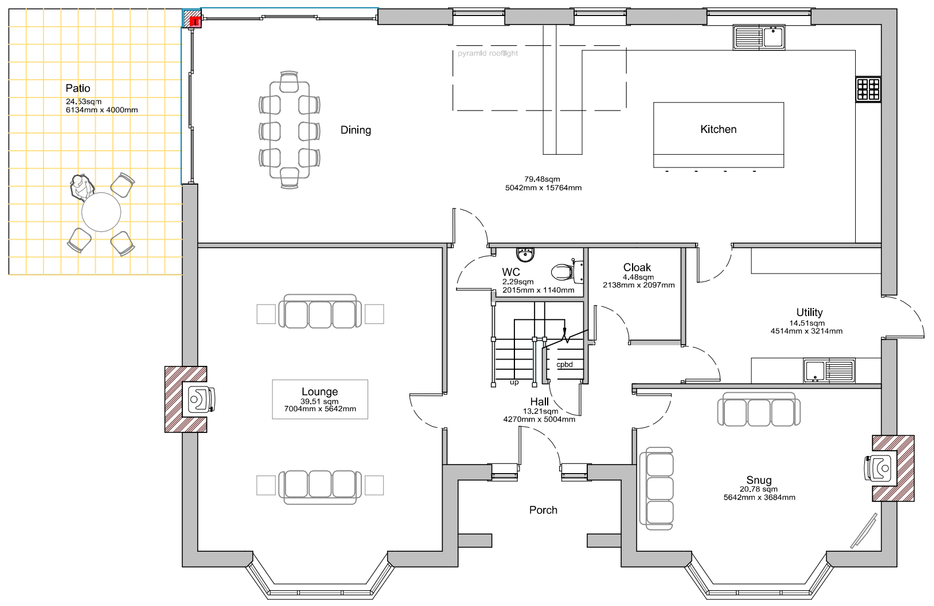


Ground Floor Plan (GIFA - 186.5m²)


Metres

1 2 3 4 5 10

SCALE 1:100

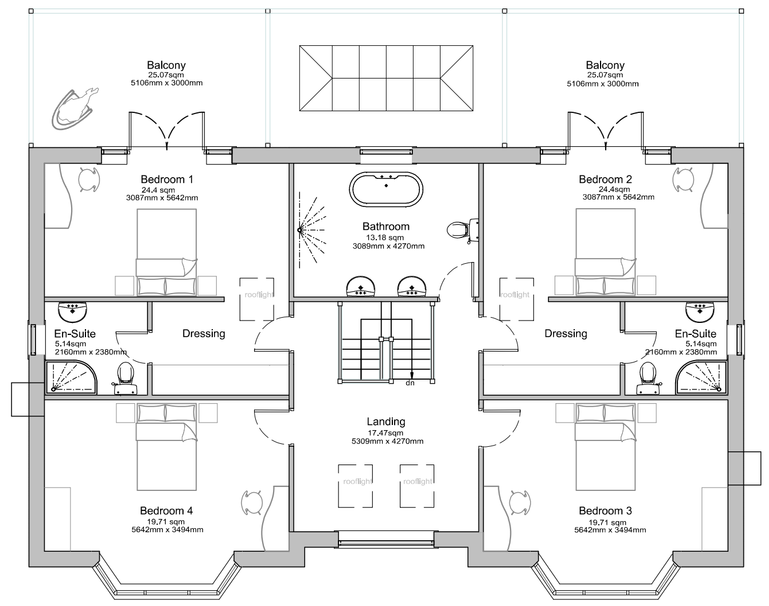

Ground Floor Plan (GIFA - 143.0m²)

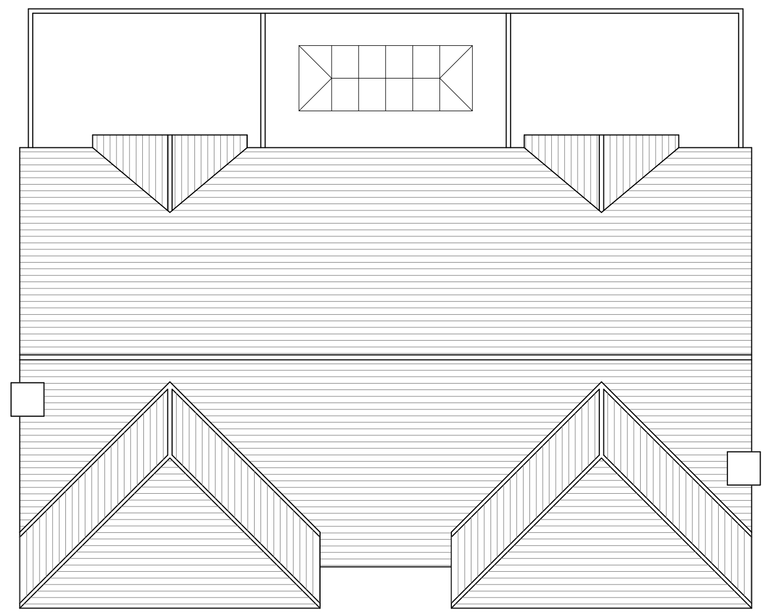

Roof Plan

DBD Architectural Consultancy Ltd ©2022

1, Copyright is vested with DBD Architectural Consultancy Ltd.

2, All dimensions to be checked on site before proceeding..

3, Contractor to check/adjust dimensions of new work to suit existing conditions.
Do not assume existing structure or details are plumb, square or level.

4, Contractor must notify the architect of any discrepancies before proceeding.

5, All drawings to be read in conjunction with all other consultants drawings and specs.

Rev	Date	Description

DBD Architectural Consultancy

DBD Architectural Consultancy Ltd
50 Broad Street, Leek,
Staffordshire,ST13 5NS
01538 383118
mail@dbdconsultants.co.uk
www.dbdconsultants.co.uk

Mr & Mrs Shirley
Oulands, 340 Cheadle Road
Cheddleton
ST13 7BW
Client

Proposed Detached Dwelling in Garden Curtilage
Project

Title
Plans as Proposed

Stage: Planning

Size:	Date:	Job No:
A1	01.07.22	2234

Scale: 1:100

Drawing Number: PL 03