



South West Sectional Elevation

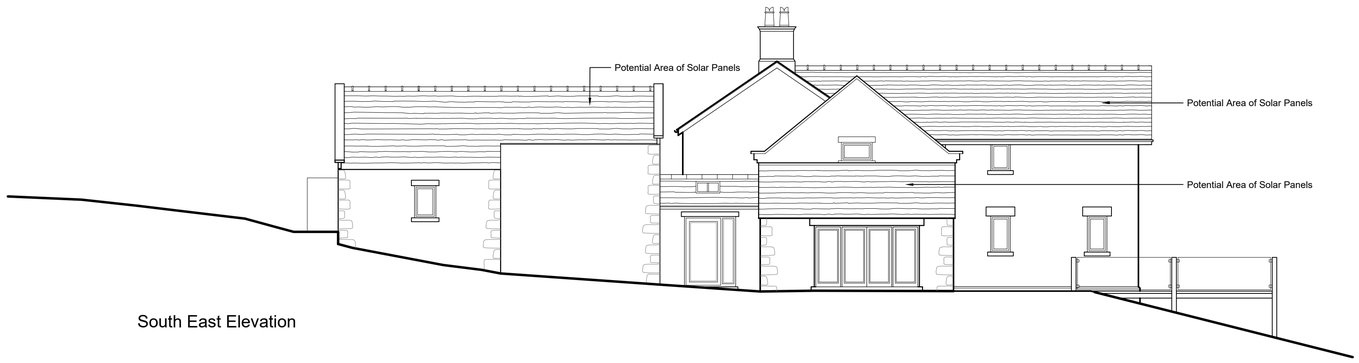


South East Elevation

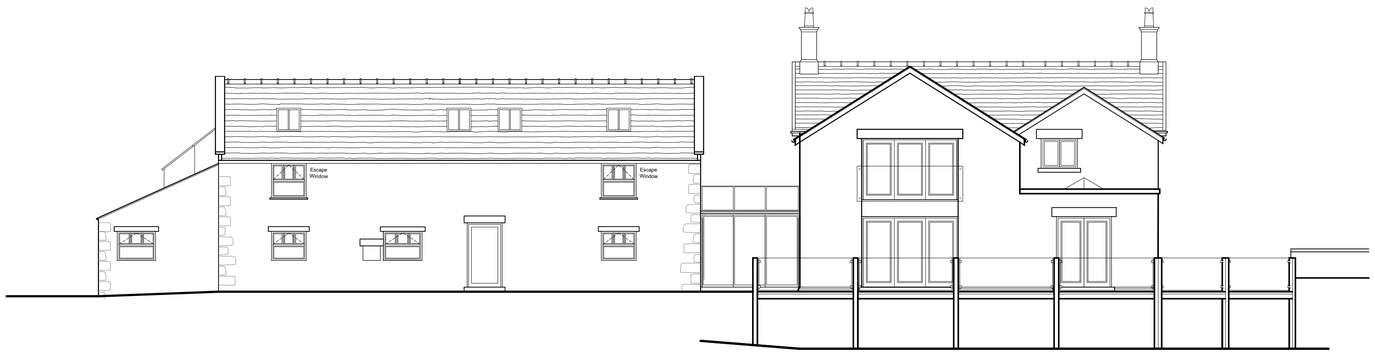

North East Elevation



North West Elevation

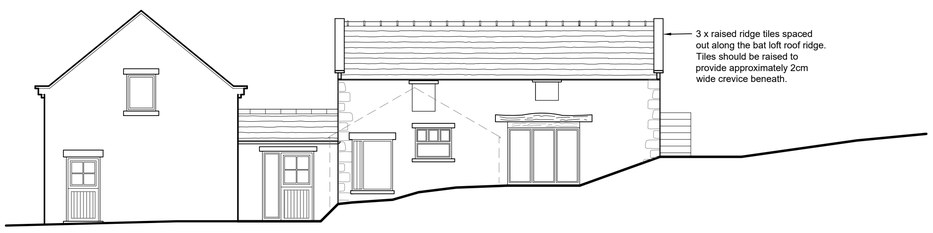

North West Sectional Elevation

Metres
0 1 2 3 4 5 10

SCALE 1:100

revisions

ref	date		drawn	chk'd
A	10/02/22	General Revision	SD	LS
B	22/03/22	General Revision	SD	LS
C	08/04/22	General Revision	SD	LS
D	06/05/22	General Revision	SD	LS
E	17/06/22	General Revision	SD	LS
F	22/08/22	General Revision	LS	EH

notes for construction

1. This drawing shall not be scaled to ascertain dimensions
2. Dimensions shall be checked and verified prior to work being commenced

Hayes & Partners

Architects
Historic Building Consultants

Atlas House
Old Hall Street
Macclesfield Cheshire SK10 2DT
Telephone 01625 426218
Fax 01625 511 732
hp@hayesandpartners.co.uk

job

Cloud Wood End Farm
Toft Green
Congleton
CW12 3QF

for Mr & Mrs Chiswell

Elevations as Proposed

scale	1:100@A1		
date	11/01/2022		
drawn	SD	checked	EH
number	3706_04_16	revision	F