

Ordnance Survey © Crown copyright 2022 All rights reserved. Licence number 100051789

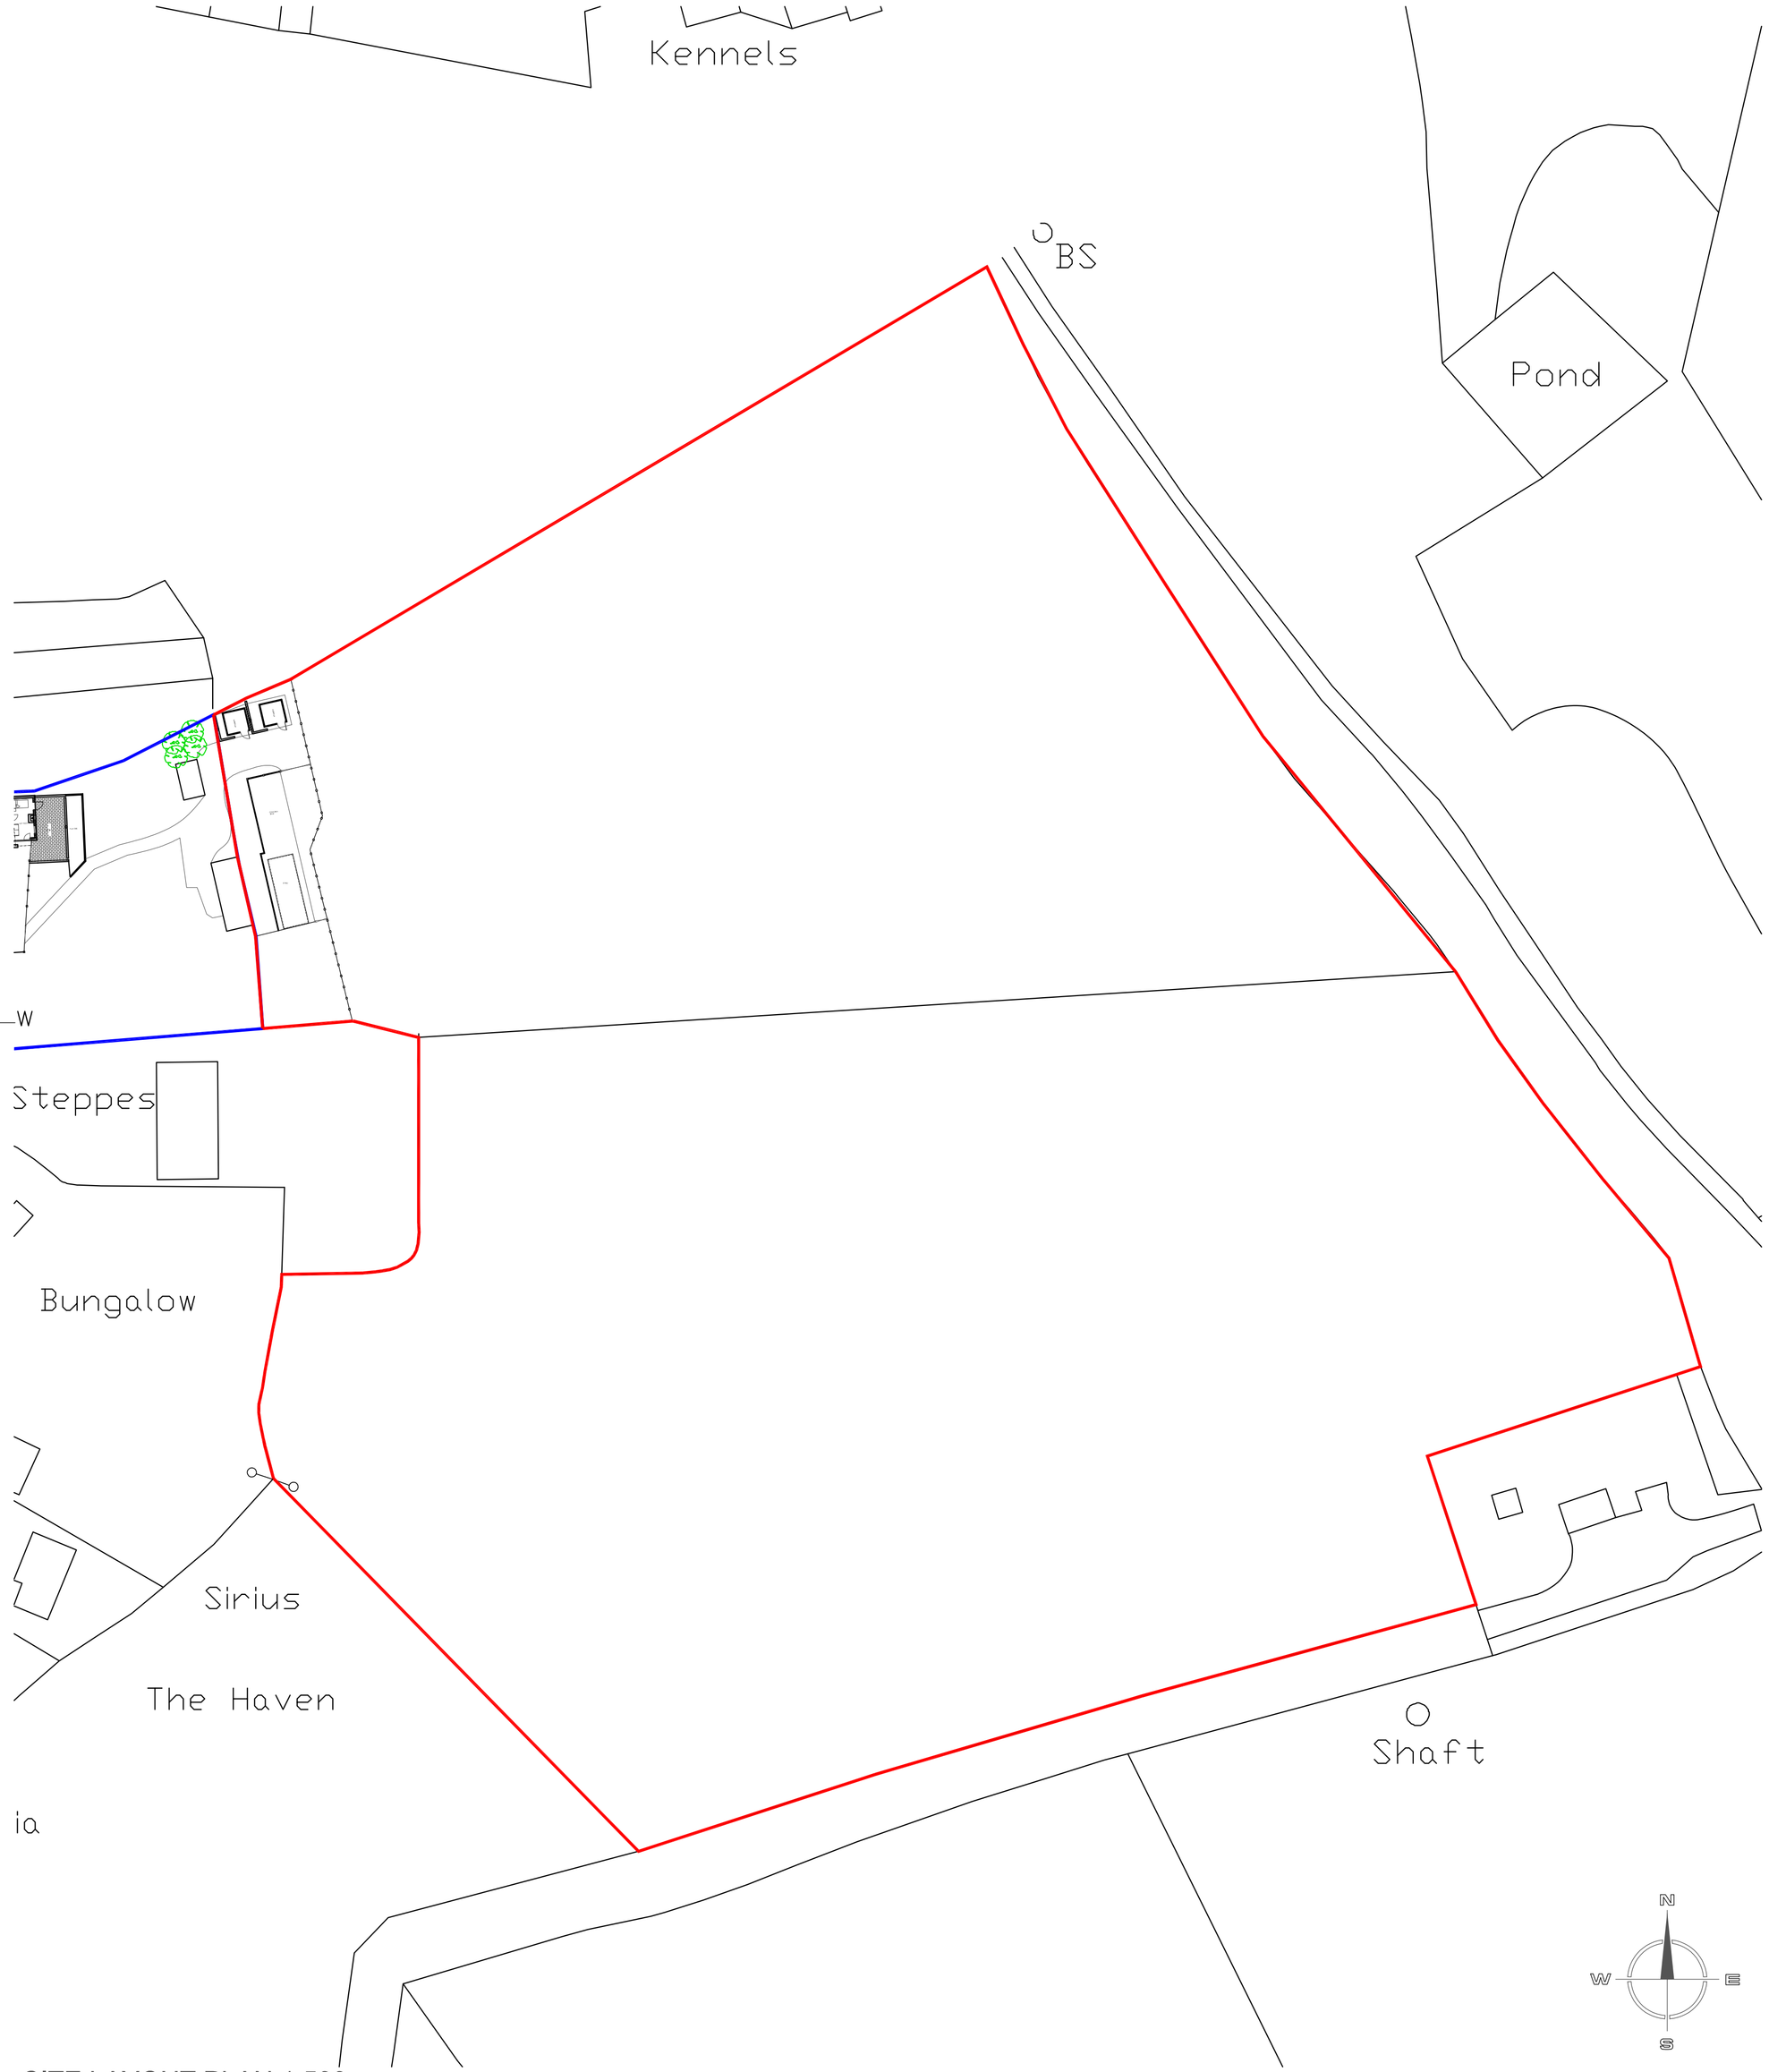


SITE LAYOUT PLAN 1:500

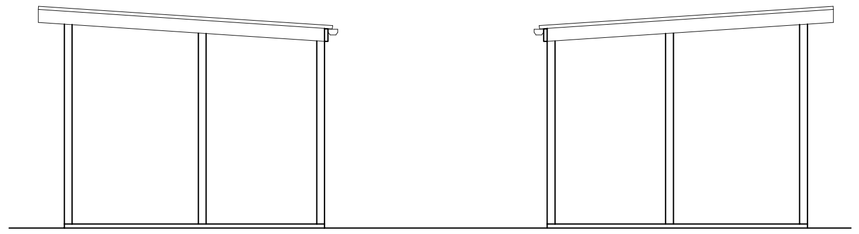


SIDE ELEVATION 1:50

SIDE ELEVATION 1:50

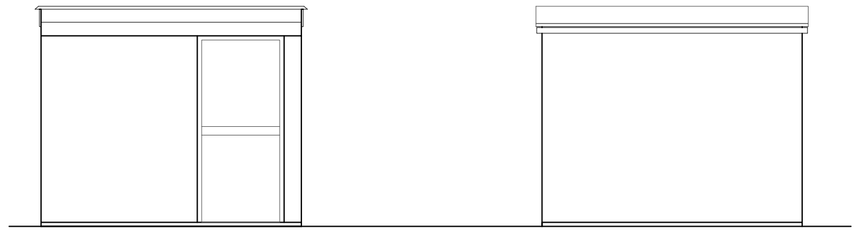


FRONT ELEVATION 1:50


REAR ELEVATION 1:50

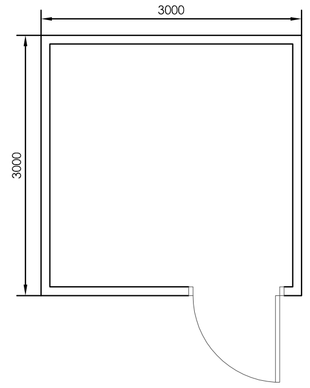

GROUND FLOOR PLAN 1:50

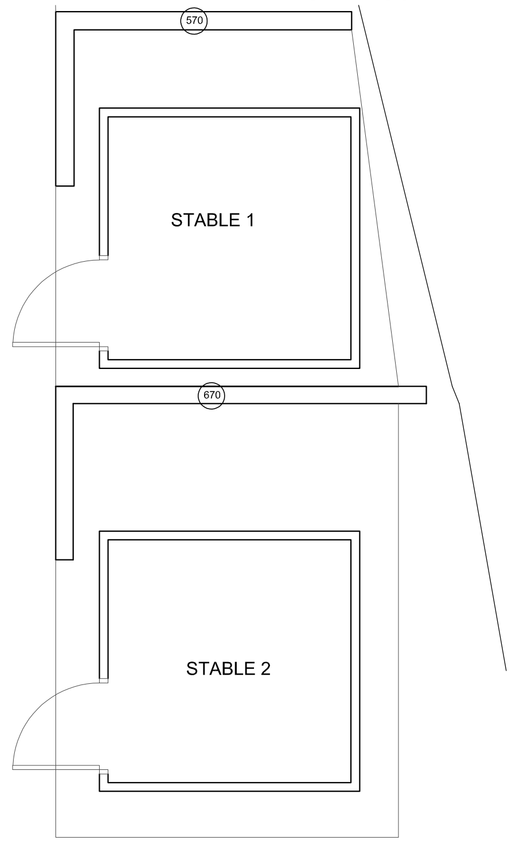

CONCRETE BASE PLAN 1:50

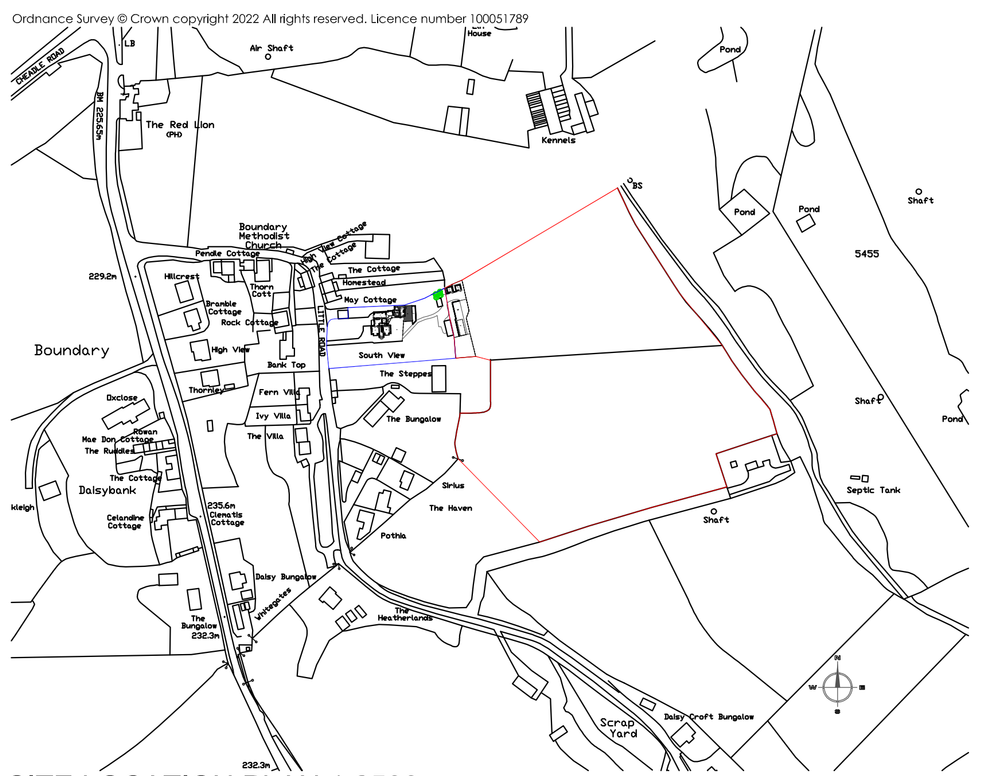

SITE LOCATION PLAN 1:2500

Copyright of this drawing is vested in the Architect and it must not be copied or reproduced without consent. Figured dimensions only are to be taken from this drawing. All contractors must visit the site and be responsible for taking and checking all dimensions relative to their work. Hewitt&Carr Architects Ltd are to be advised of any variation between drawings and site conditions.
CLIENTS ARE ADVISED TO CLARIFY DIMENSIONS WITH THE ARCHITECT PRIOR TO SETTING OUT AND NOT TO SCALE FROM THE DRAWING

Rev.	Drawn	Comments	Date

1:50
1m 0 1m 2m 3m 4m 5m

1:500
10m 0 10m 20m 30m 40m 50m

1:2500
50m 0 50m 100m 150m 200m 250m

Hewitt&CarrArchitects
A: DaisyBank House | 17-19 Leek Road | Cheadle | ST10 1JE
T: 01538 756888
E: enquiries@hcarchitects.co.uk
W: www.hcarchitects.co.uk

Client
MR AND MRS L GLOVER

Project
RETROSPECTIVE PLANNING FOR 2 TIMBER STABLES / CONCRETE BASES

Title
SITE LOCATION AND PLANS

PLANNING

Status
PLANNING

Date OCTOBER 2022 Drawn ANK

Scale @A1 AS NOTED Checked

Project No 01233 Drawing No. AL(0)01 Rev

File Ref: H:\REF