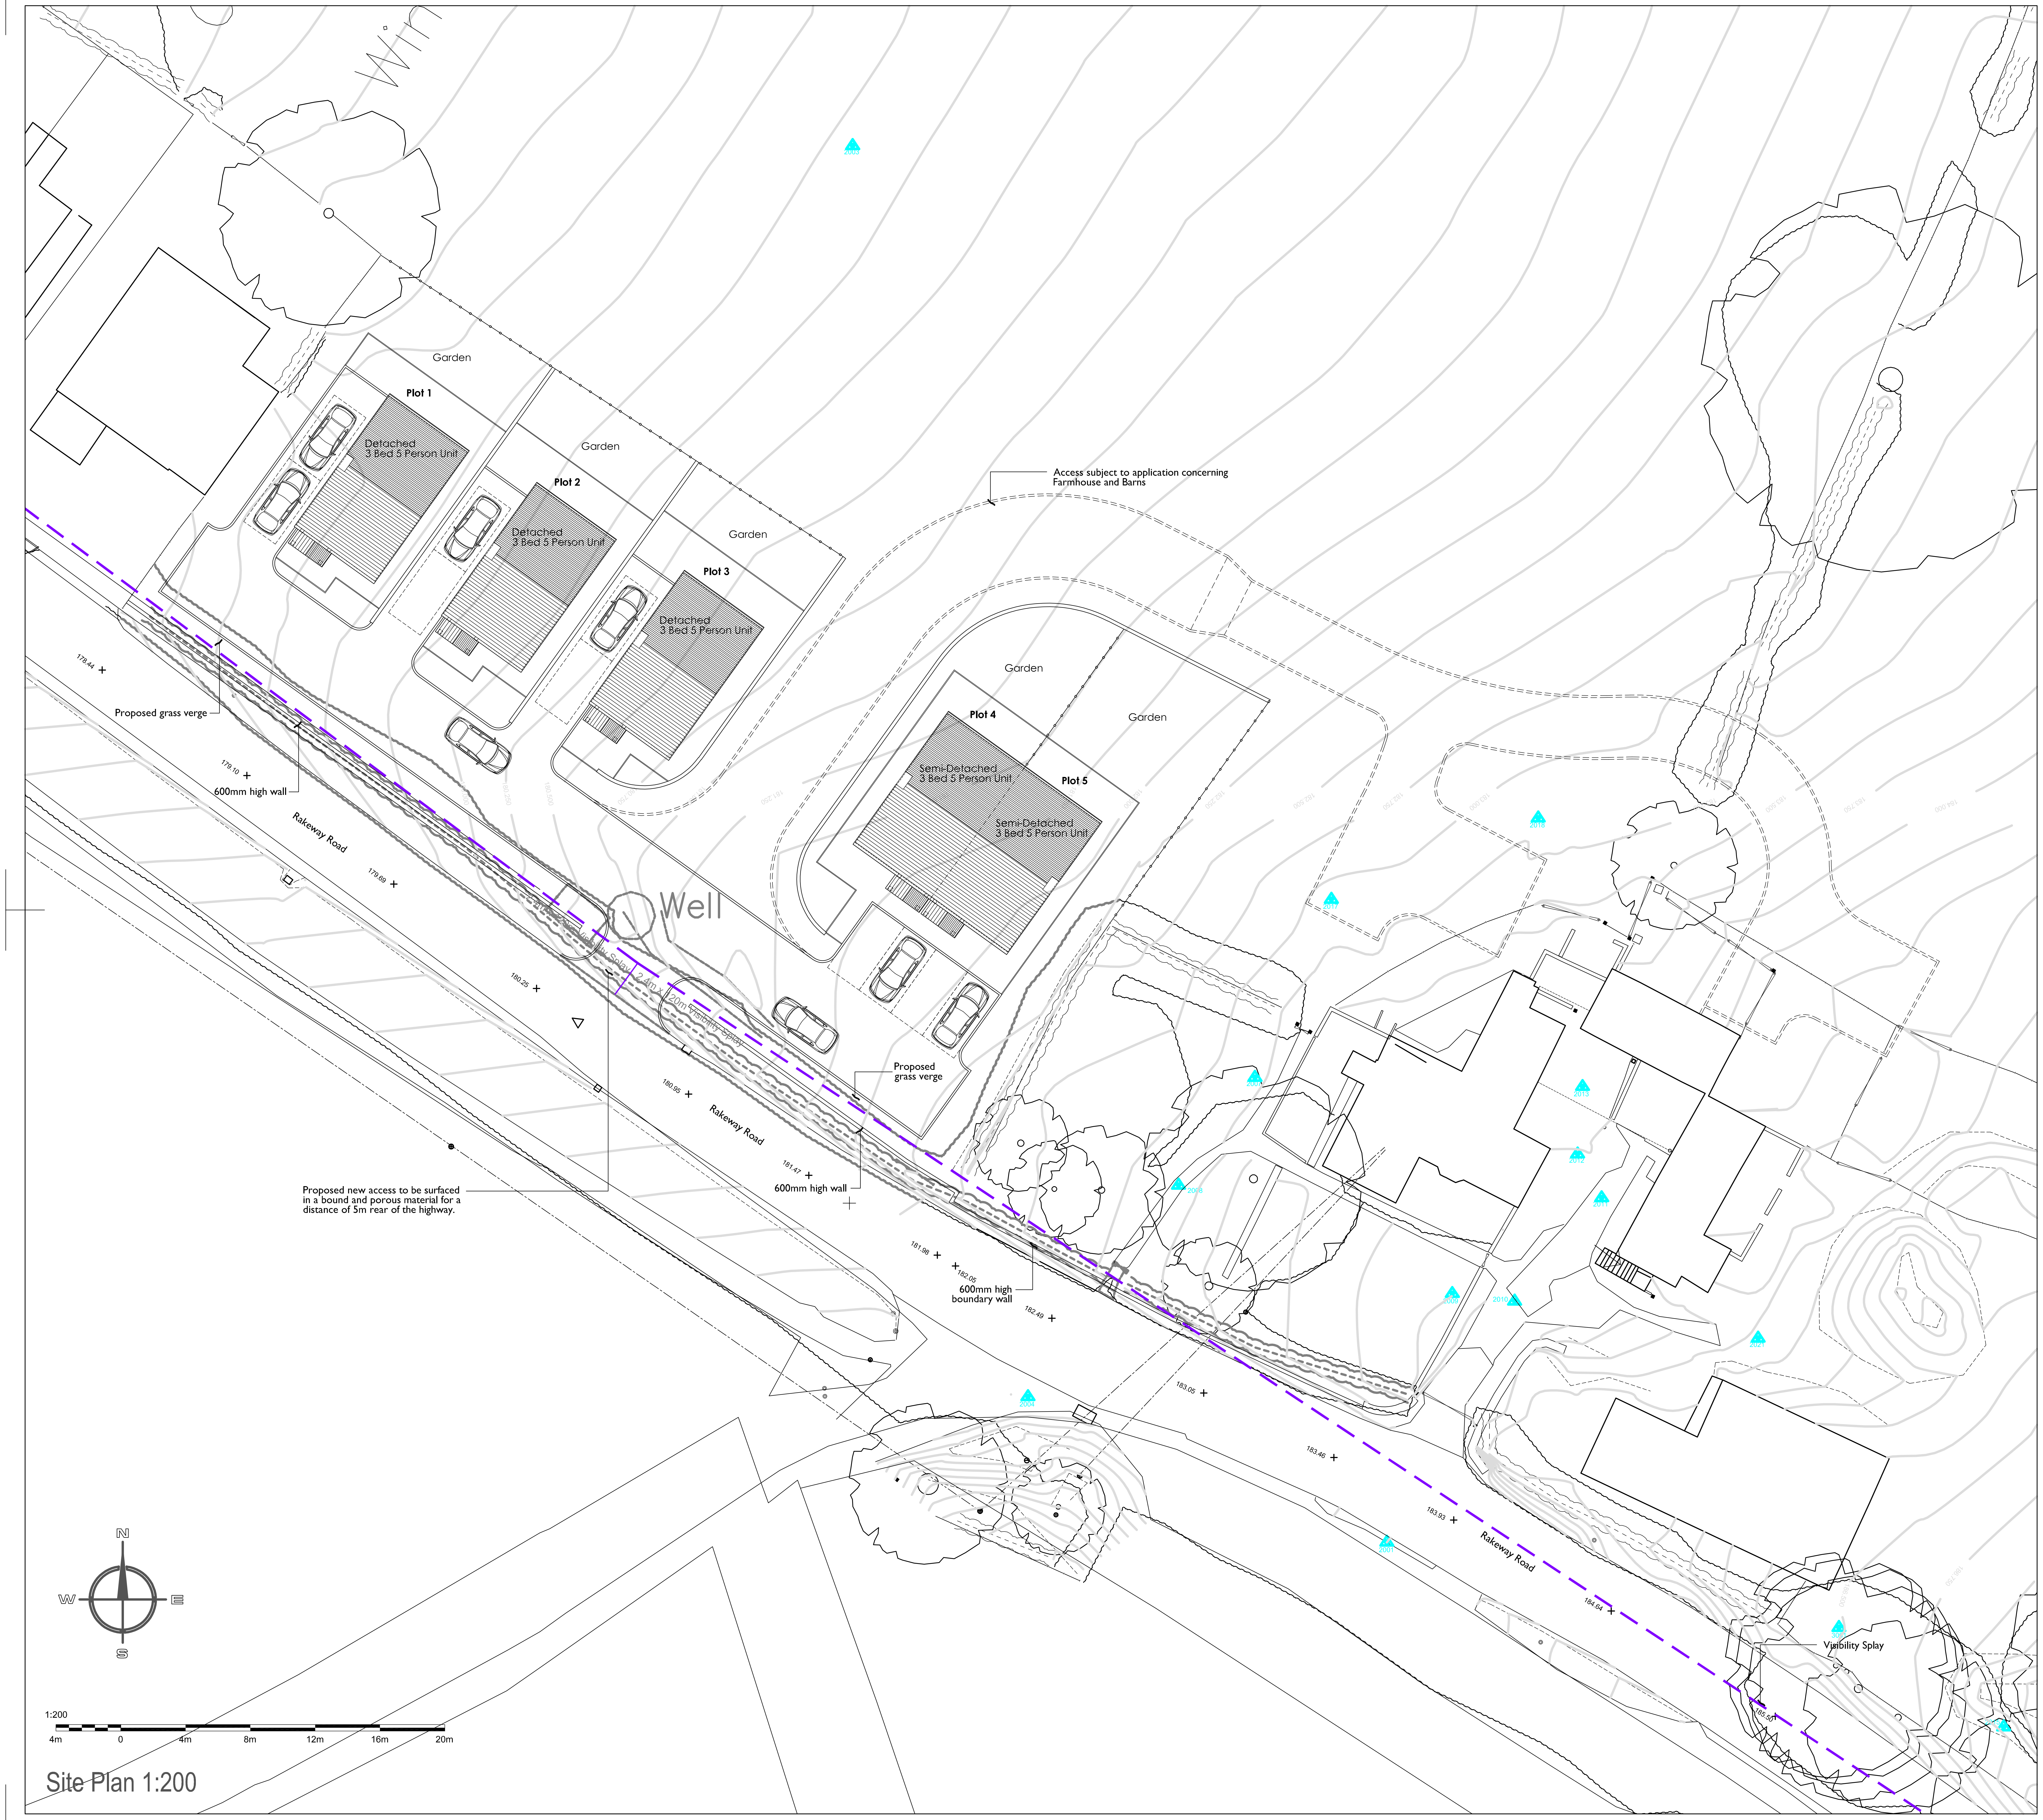

Site Plan 1:200

Ordnance Survey © Crown copyright 2023 All rights reserved. Licence number 100051789

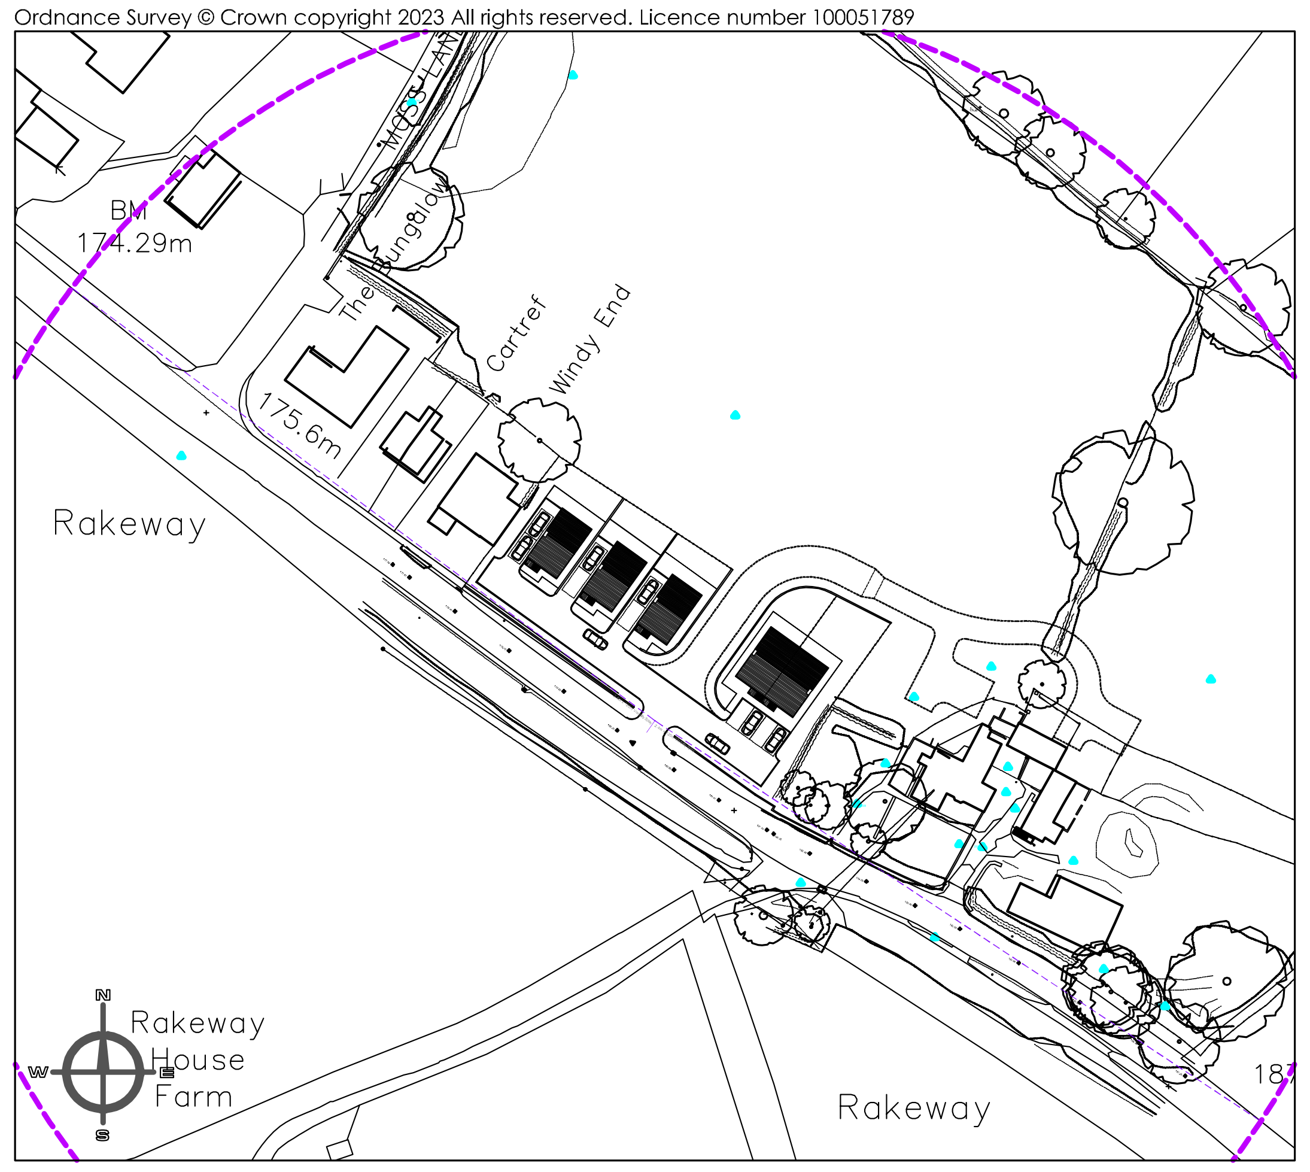

Site Plan 1:1250

1:1250

25m 0 25m 50m 75m 100m 125m

Ordnance Survey © Crown copyright 2023 All rights reserved. Licence number 100051789

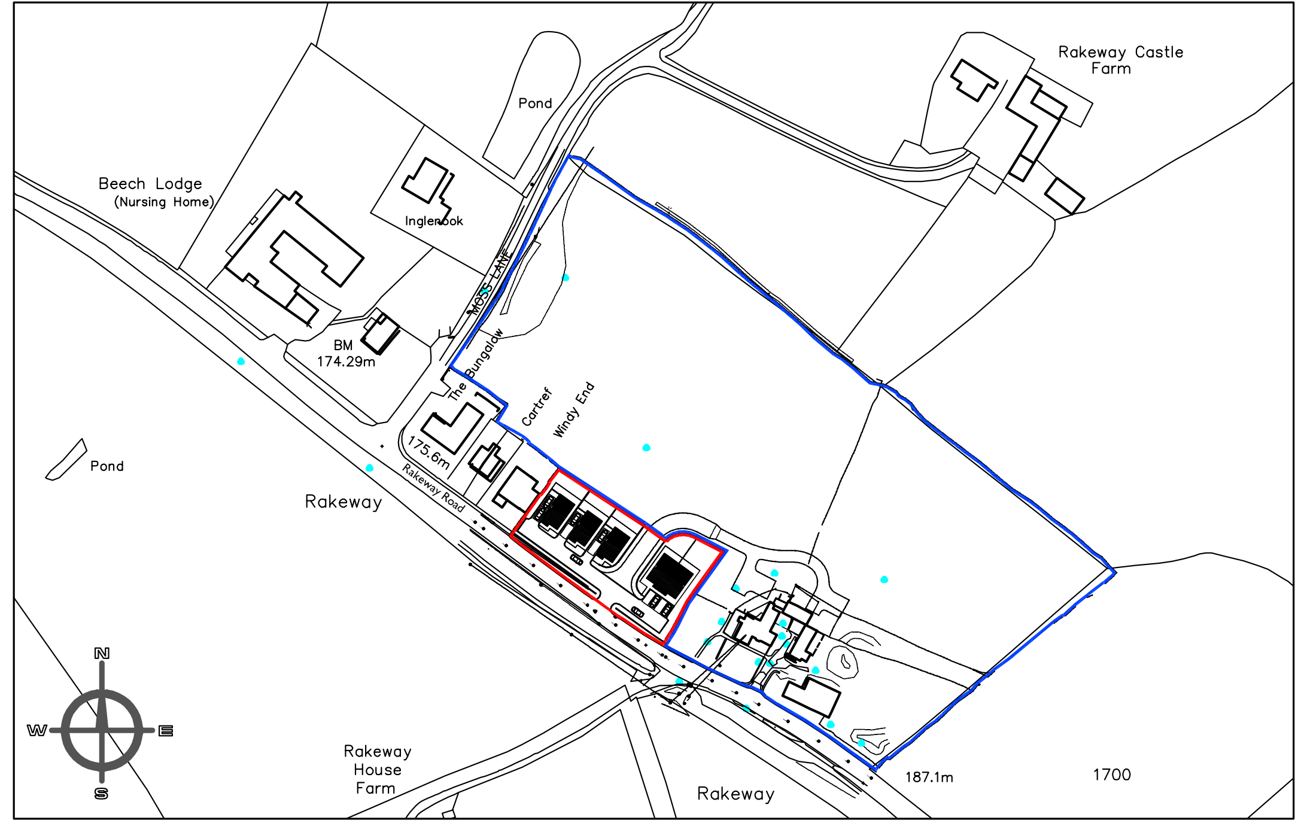

Site Location Plan 1:2500

1:2500

50m 0 50m 100m 150m 200m 250m

Copyright of this drawing is vested in the Architect and it must not be copied or reproduced without consent. Figured dimensions only are to be taken from this drawing. All contractors must visit the site and be responsible for taking and checking all dimensions relative to their work. Hewitt&Carr Architects Ltd are to be advised of any variation between drawings and site conditions.
CLIENTS ARE ADVISED TO CLARIFY DIMENSIONS WITH THE ARCHITECT PRIOR TO SETTING OUT AND NOT TO SCALE FROM THE DRAWING

Rev.	Drawn	Comments	Date
A	BVC	Amendments following feedback from client.	17.02.2023
B	BVC	Access note added & planting removed from vis. splay.	06.04.2023

Hewitt&Carr Architects
A: DaisyBank House | 17-19 Leek Road | Cheadle | ST10 1JE
T: 01538 756888
E: enquiries@hcarchitects.co.uk
W: www.hcarchitects.co.uk

Client
The Estate of Martha Doris Beardmore
Alcock Deceased C/O NICHOLAS JOHN

Project
Proposed Residential Development at
Rakeway Farm, Rakeway Road,
Cheadle, Staffordshire.

Title
Proposed Site Plan

PLANNING

Status
PLANNING

Date DEC 2022
Drawn BVC
Scale @A1 As Stated
Checked

Project No 01247
Drawing No. PL(0)01
Rev B

File Ref: H:\REF