

Ordnance Survey © Crown copyright 2023 All rights reserved. Licence number 100051789

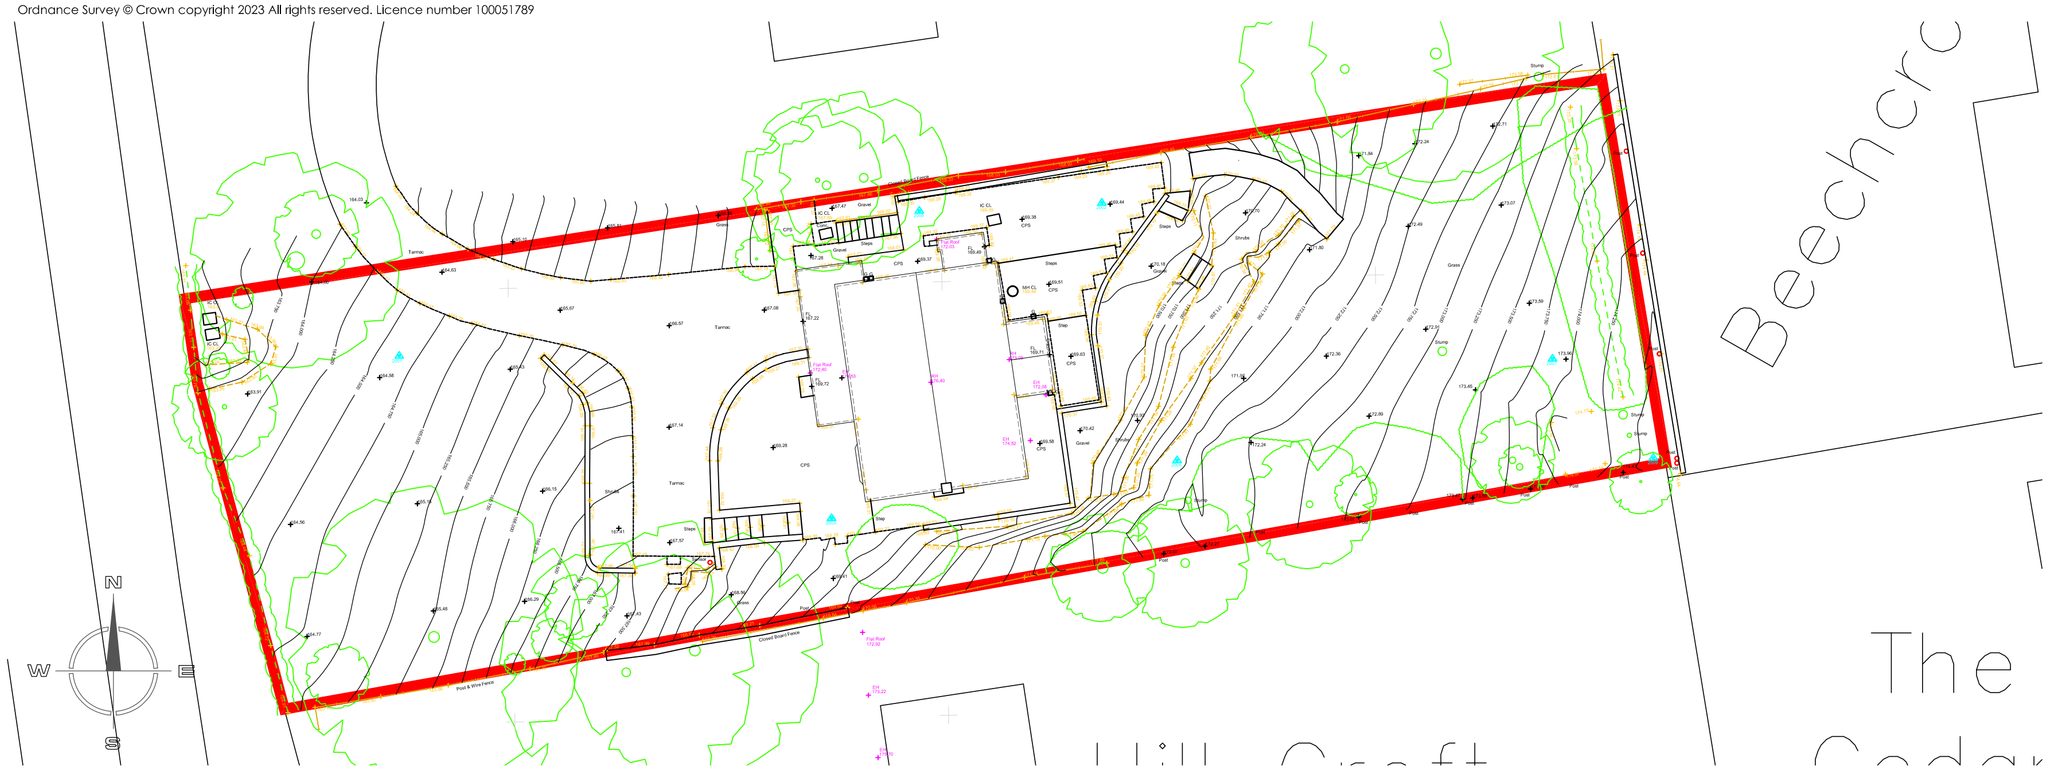

SITE PLAN AS EXISTING 1:200

Ordnance Survey © Crown copyright 2023 All rights reserved. Licence number 100051789

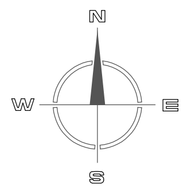



Golf Course

SITE LOCATION PLAN 1:1250

Copyright of this drawing is vested in the Architect and it must not be copied or reproduced without consent. Figured dimensions only are to be taken from this drawing. All contractors must visit the site and be responsible for taking and checking all dimensions relative to their work. Hewitt&Carr Architects Ltd are to be advised of any variation between drawings and site conditions.
CLIENTS ARE ADVISED TO CLARIFY DIMENSIONS WITH THE ARCHITECT PRIOR TO SETTING OUT AND NOT TO SCALE FROM THE DRAWING

Rev.	Drawn	Comments	Date

1:200
4m 0 4m 8m 12m 16m 20m

1:1250
25m 0 25m 50m 75m 100m 125m

Hewitt&Carr Architects
A: DaisyBank House | 17-19 Leek Road | Cheadle | ST10 1JE
T: 01538 756888
E: enquiries@hcarchitects.co.uk
W: www.hcarchitects.co.uk

Client
MR MCNERNEY

Project
PROPOSED TEMPORARY ACCESS
AT BRAMPTON,
CHEDDLETON ROAD, LEEK, ST13 5QZ

Title
SITE PLANS AS EXISTING

PLANNING

Status
PLANNING

Date APRIL 2023 Drawn HMM

Scale @A1 AS NOTED Checked

Project No 01075 Drawing No. AL(0)11 Rev

File Ref: H:\REF