


PRE-EXISTING FRONT ELEVATION

Scale 1:50

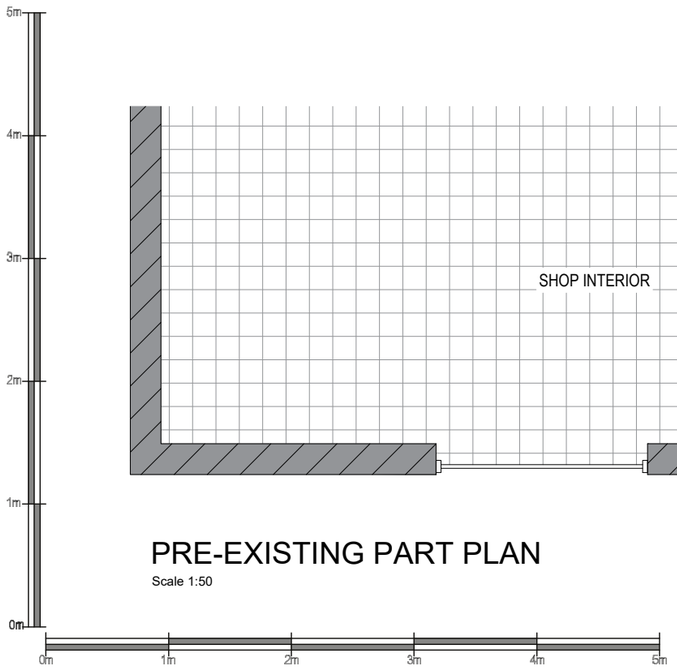

PRE-EXISTING PART PLAN

Scale 1:50

Date:	Comments:	By:

GENERAL NOTES:

1) All dimensions in millimeters unless otherwise stated.

Site:
Endon Service Station,
Leek road,
Endon,
ST9 9BA

Drawing Title:
Pre-Existing Plan and Elevation

Ref:	Date:	Rev:
T020785_PE	22/02/2022	
Scale: 1:50	Paper: A3	Date Rev: