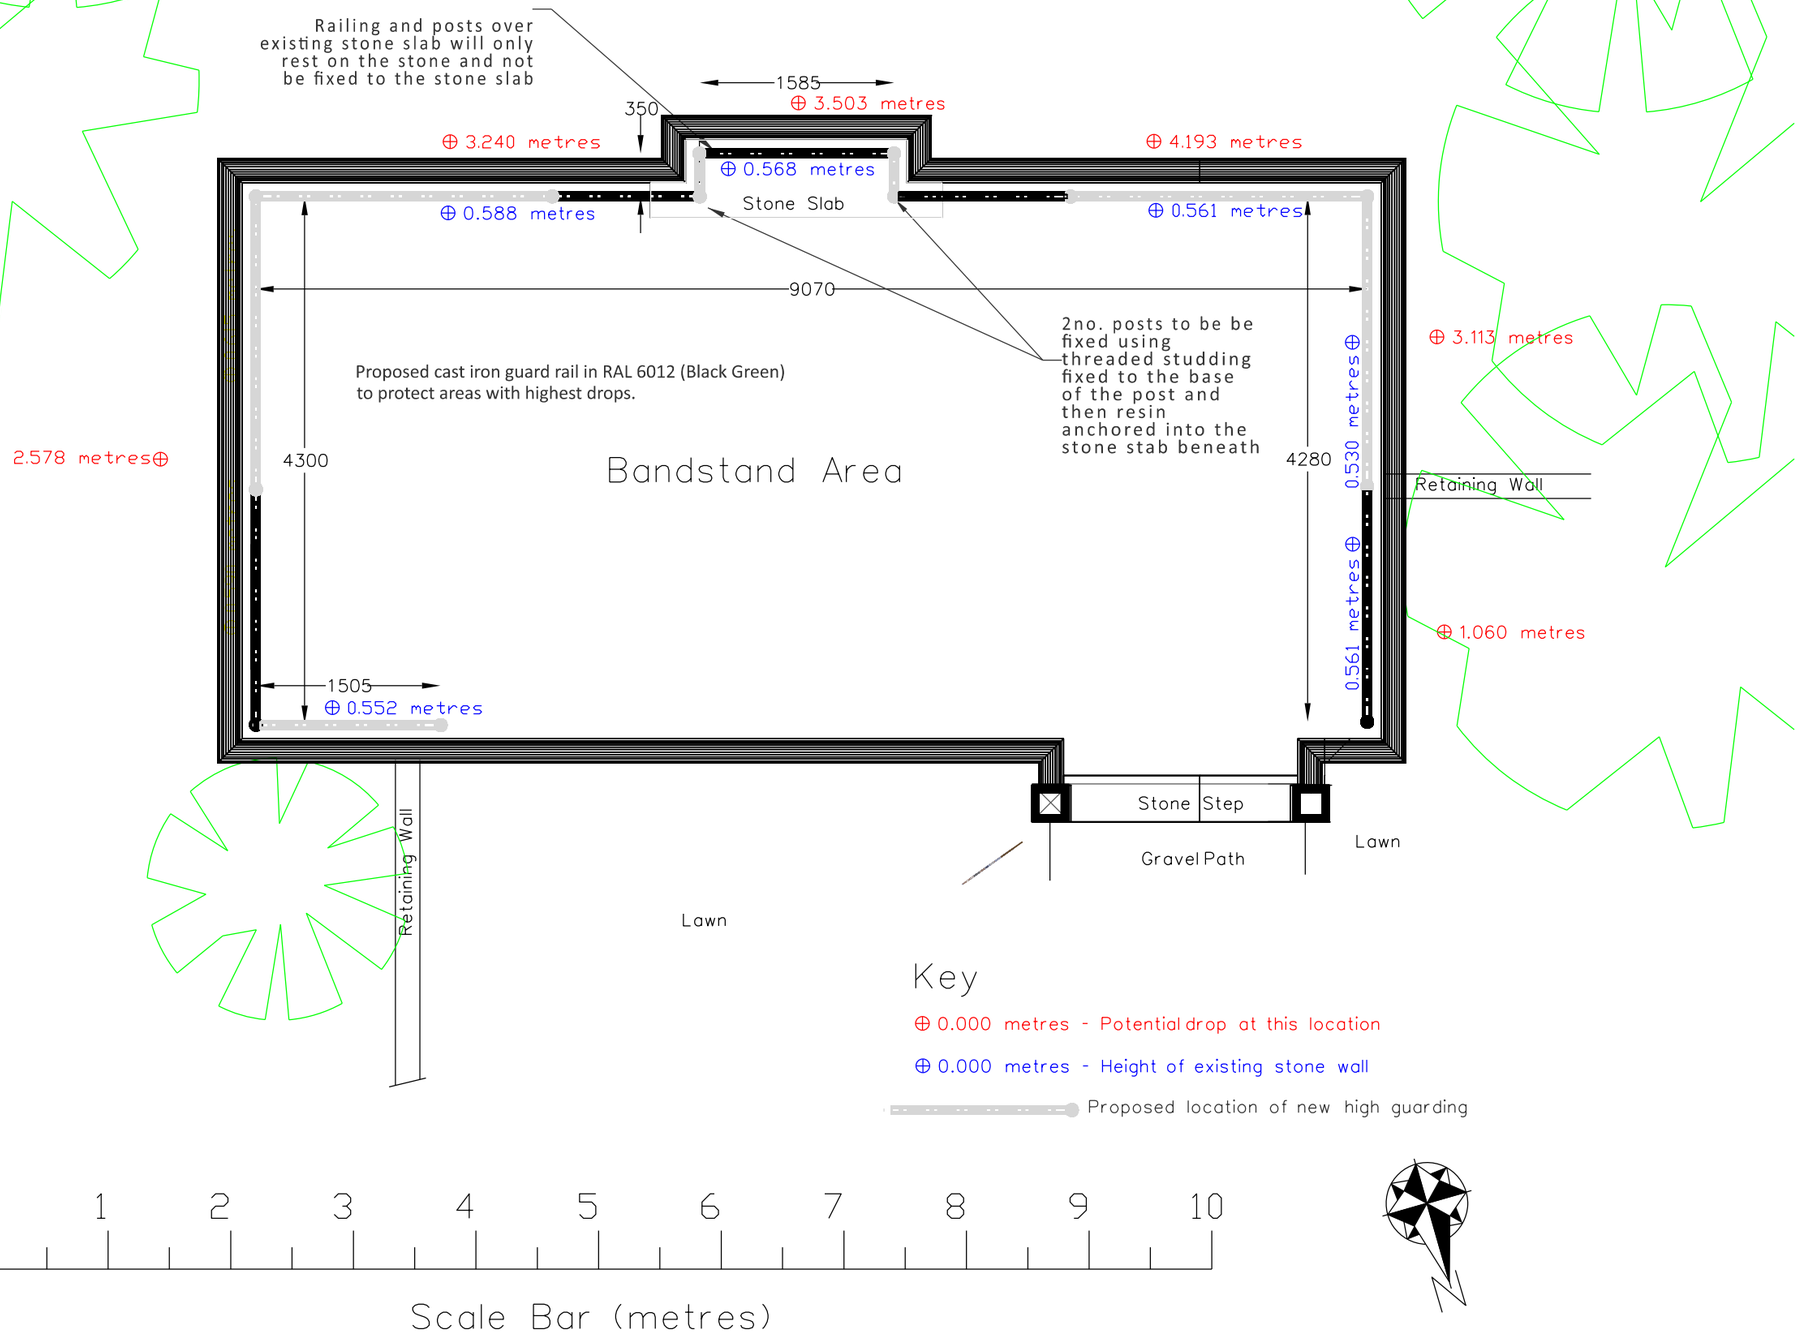


General Notes

1. Contractor to verify all dimensions and check level datums on site
2. All of the designs are the sole property of TACP Architects Ltd and may not be used without their written agreement
3. All prints, specifications and their copyright are the property of TACP Architects Ltd
4. All dimensions shall be checked on site before commencement of shop drawings, manufacture and all discrepancies must be reported to TACP Architects Ltd

Risk Assessments

Revisions

Rev	Date	Description	By	Check
A	31.01.22	North elevation section omitted, west elevation to finish on a corner post	JB	DM
B	27-09-22	Railing design amended following further discussions, with slight adjustment to layout	JB	DM

Consultants

Client

National Trust

Project Title

Biddulph Grange Garden, Bandstand

Drawing Title

Proposed Layout Plan

Scale	Date	Drawn By	Checked By	Office
1:50@A3	Dec 21	JB	DM	Wrexham

Project No. Project ● Originator ● Zone ● Level ● Type ● Role ● Number — Revision

20078-05 BGG-TACP-X-SP-D-A-0101 — B

TACP Architects Ltd
Pembroke House
Ellice Way
Wrexham Technology Park
Wrexham LL13 7YT
T. 01978 291161
E. admin@tacparchitects.co.uk

www.tacparchitects.co.uk

Architecture ● Interior Design ● Healthcare Planning ● Conservation ● Masterplanning ● Sustainable Design