
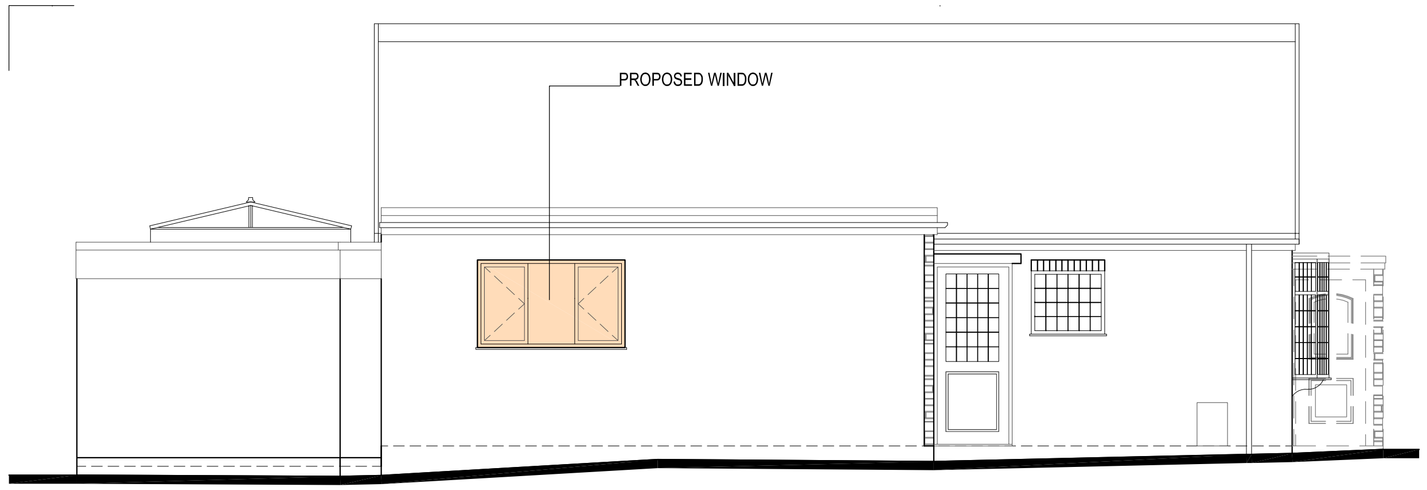



SIDE ELEVATION 1:50

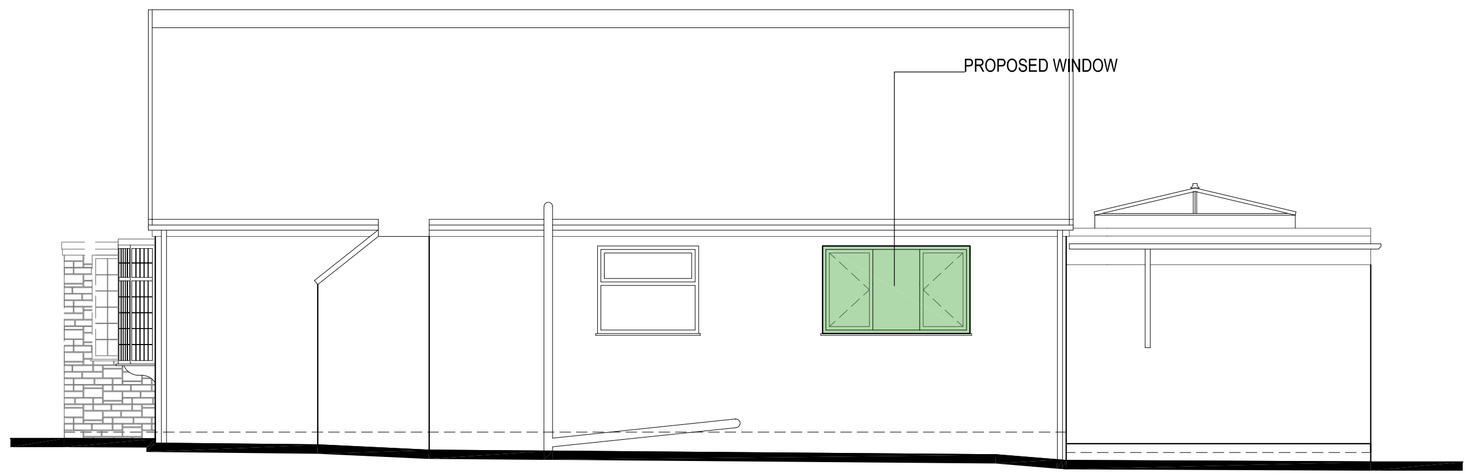


SIDE ELEVATION 1:50

Copyright of this drawing is vested in the Architect and it must not be copied or reproduced without consent. Figured dimensions only are to be taken from this drawing. All contractors must visit the site and be responsible for taking and checking all dimensions relative to their work. Hewitt&Carr Architects Ltd are to be advised of any variation between drawings and site conditions.
CLIENTS ARE ADVISED TO CLARIFY DIMENSIONS WITH THE ARCHITECT PRIOR TO SETTING OUT AND NOT TO SCALE FROM THE DRAWING

Rev.	Drawn	Comments	Date

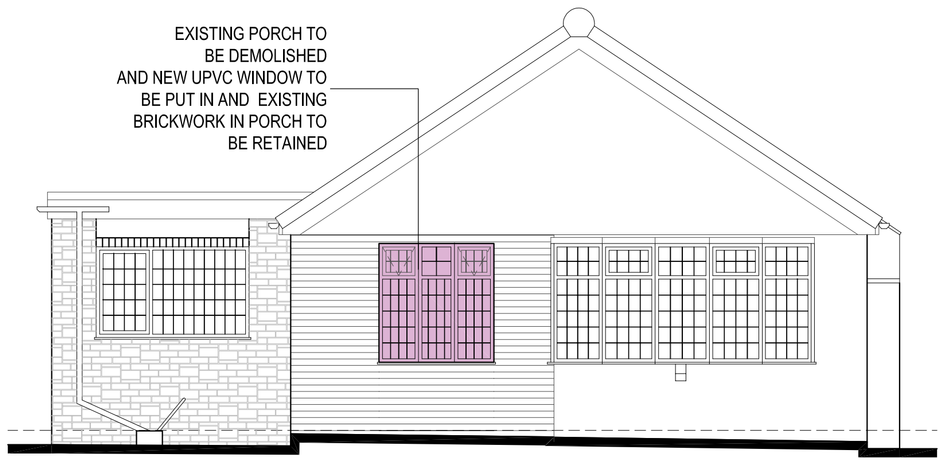

FRONT ELEVATION 1:50

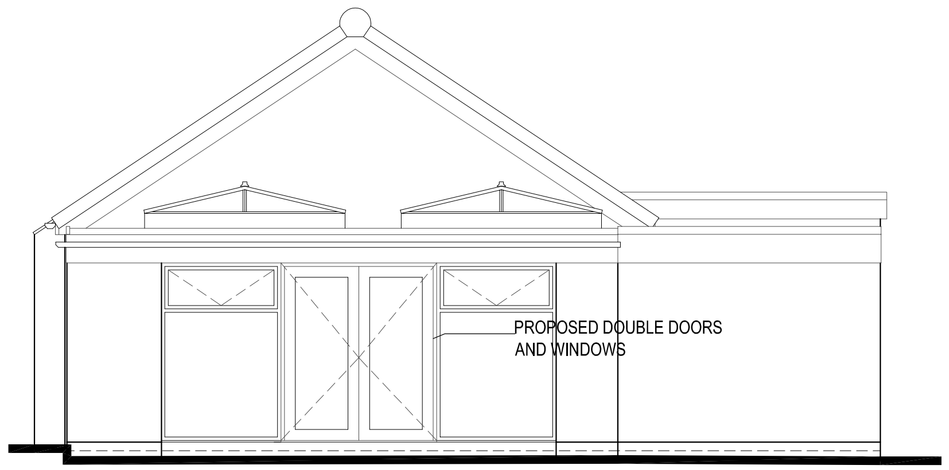

REAR ELEVATION 1:50

Ordnance Survey © Crown copyright 2022 All rights reserved. Licence number 100051789



SITE LOCATION PLAN 1:1250

1:50
1m 0 1m 2m 3m 4m 5m


1:200
4m 0 4m 8m 12m 16m 20m

1:1250
25m 0 25m 50m 75m 100m 125m


WINDOW 1

WINDOW 2

WINDOW 3

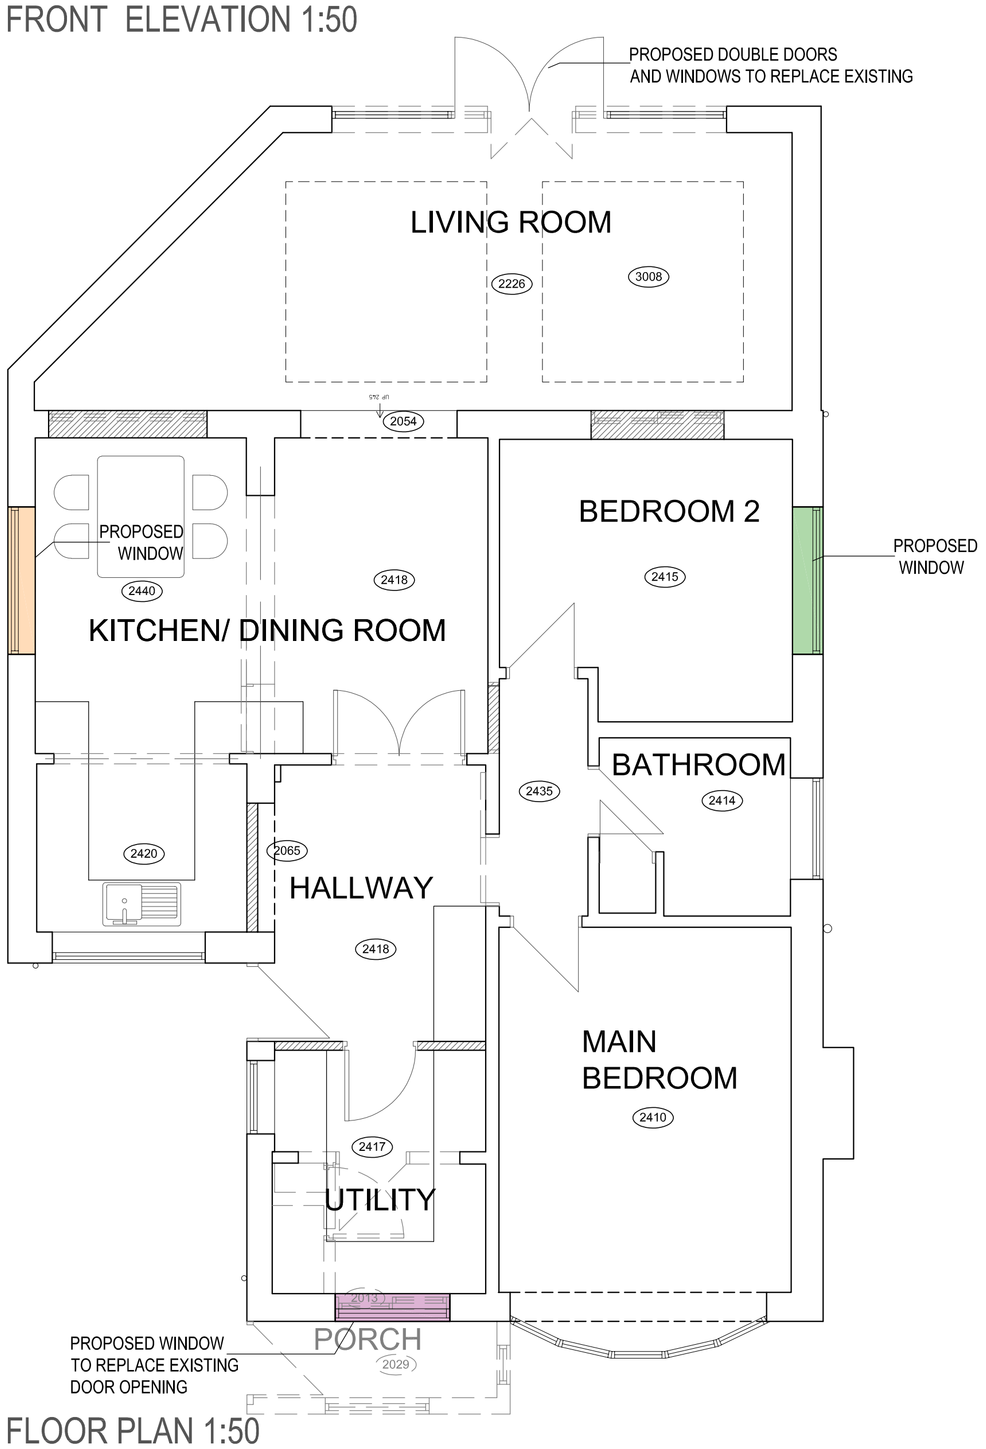


FLOOR PLAN 1:50

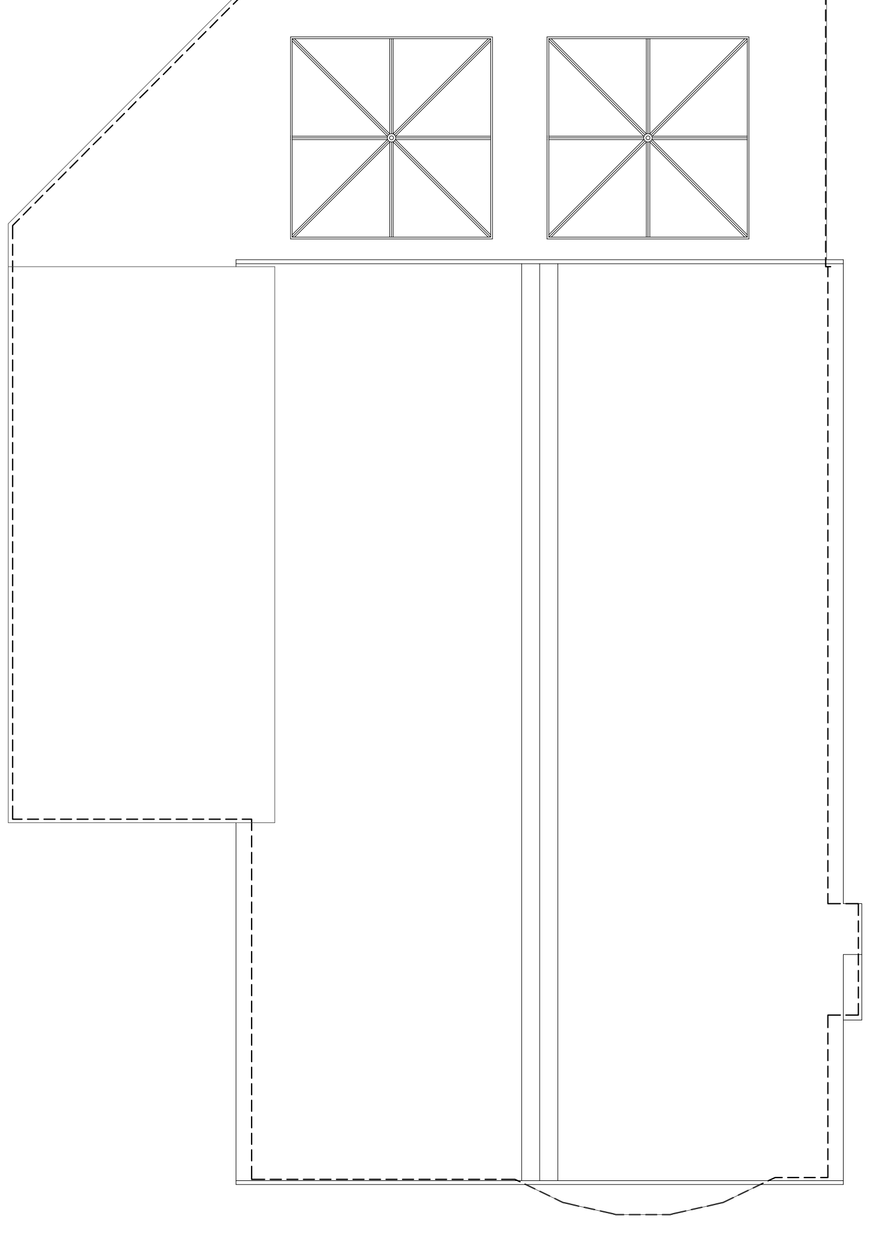

ROOF PLAN 1:50

Ordnance Survey © Crown copyright 2022 All rights reserved. Licence number 100051789

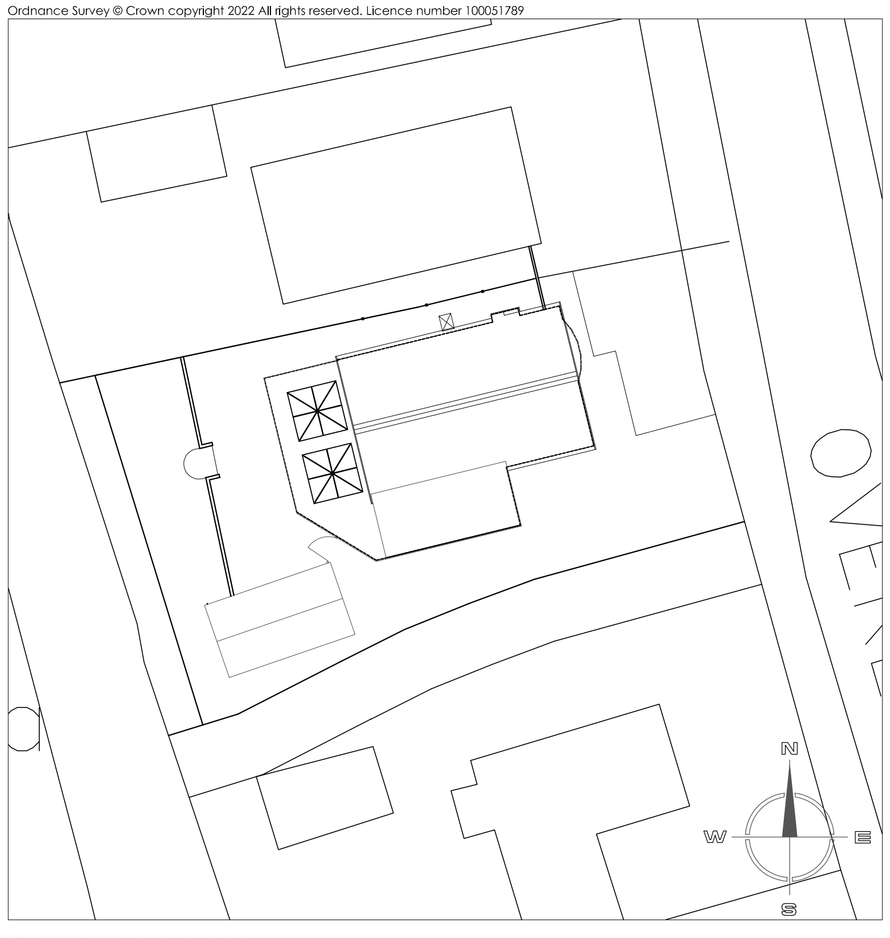

SITE PLAN 1:200

Hewitt&CarrArchitects
A: DaisyBank House I 17-19 Leek Road I Cheadle I ST10 1JE
T: 01538 756888
E: enquiries@hcarchitects.co.uk
W: www.hcarchitects.co.uk

Client
MR & MRS FLETCHER

Project
PROPOSED INTERNAL ALTERATIONS WITH REMOVAL OF FRONT PORCH AT 13 OVERLAND DRIVE BROWN EDGE ST6 8RF

Title
PLANS AND ELEVATIONS AS PROPOSED

PLANNING

Status
PLANNING

Date OCT 2023
Scale @A1 AS NOTED

Drawn NNC
Checked

Project No Drawing No.
01308-PL(0)03

Rev A

File Ref: H:\REF