

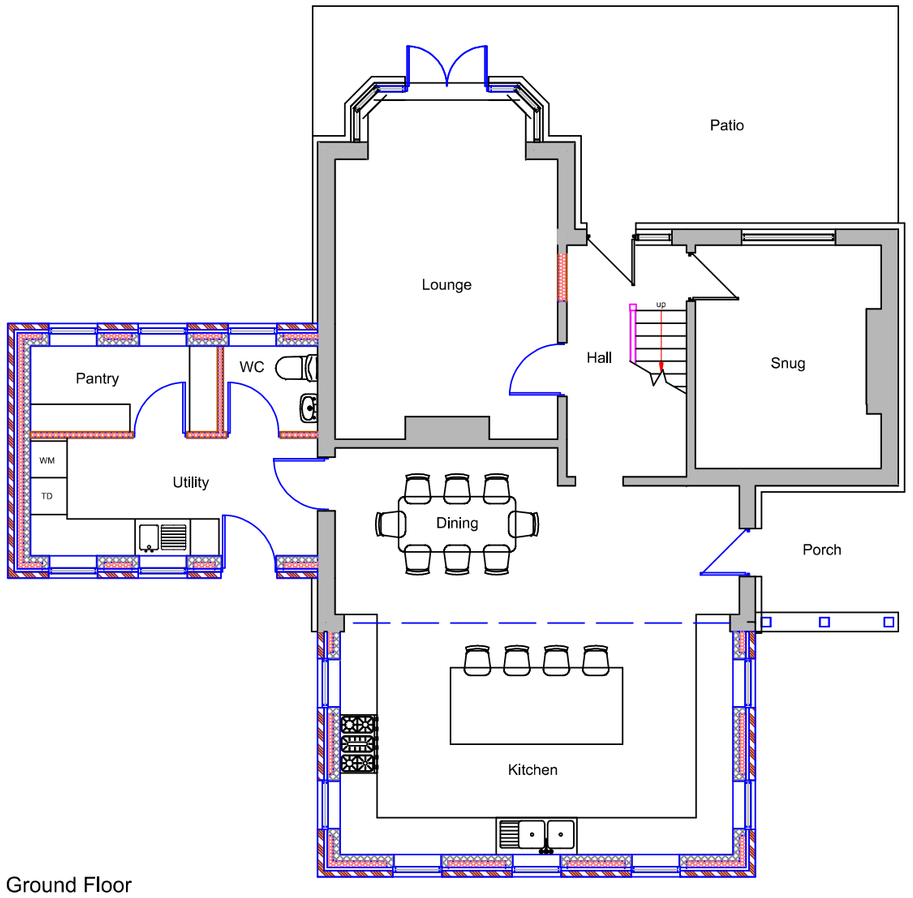


Ground Floor

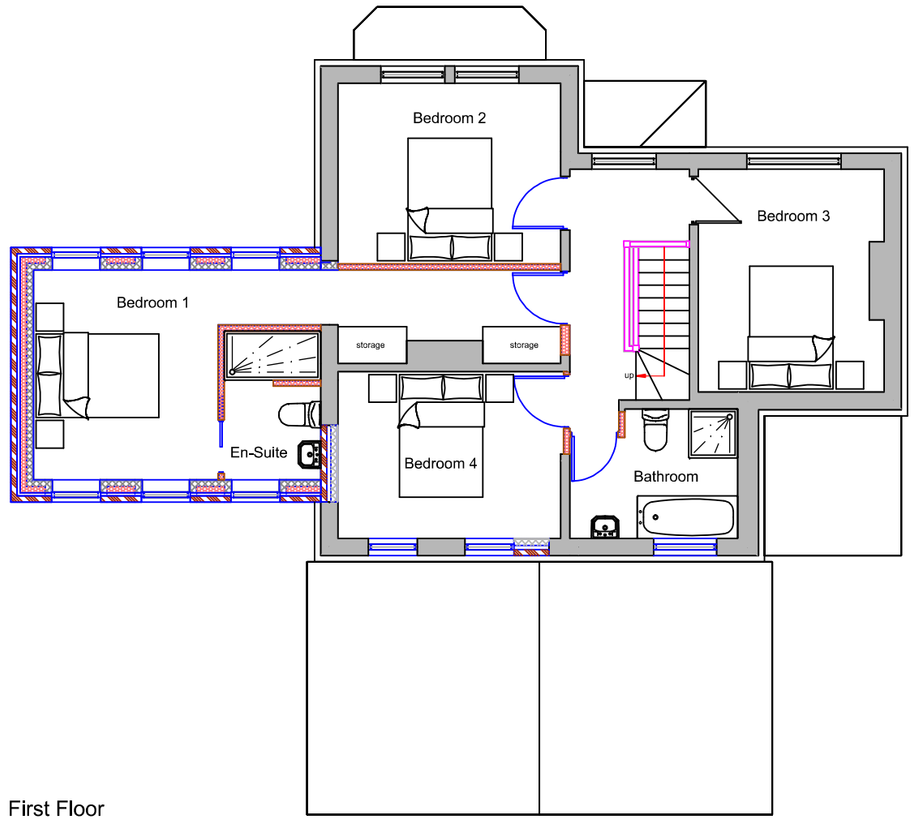

First Floor

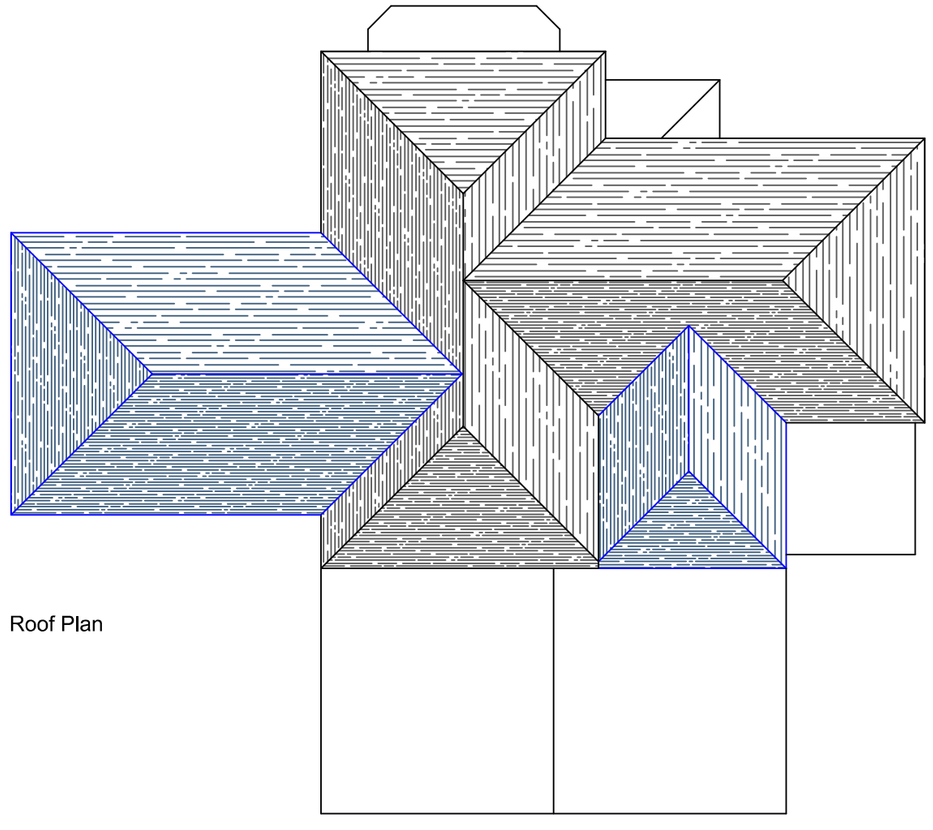

Roof Plan


Metres

1 2 3 4 5 10

SCALE 1:100




Front Elevation

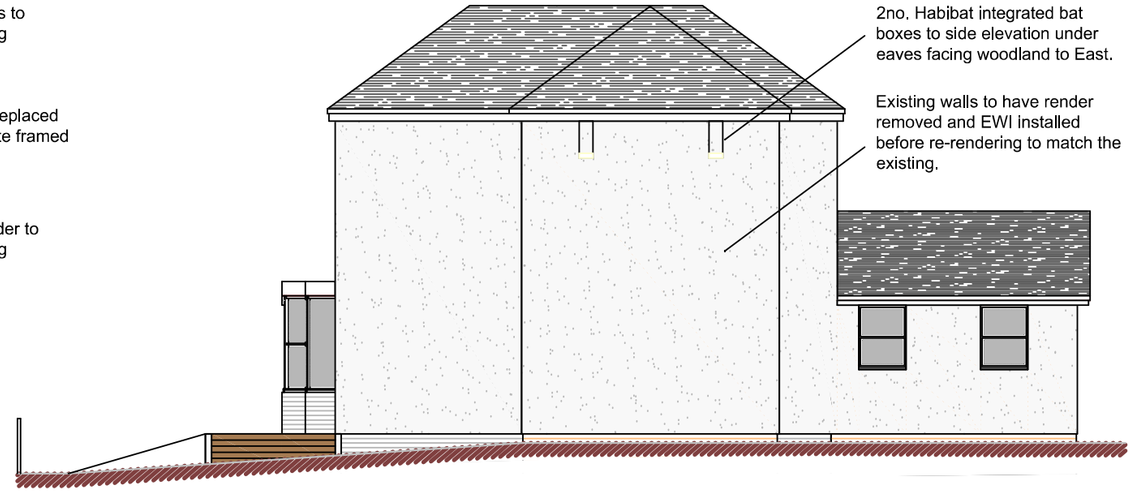

Side Elevation



Rear Elevation

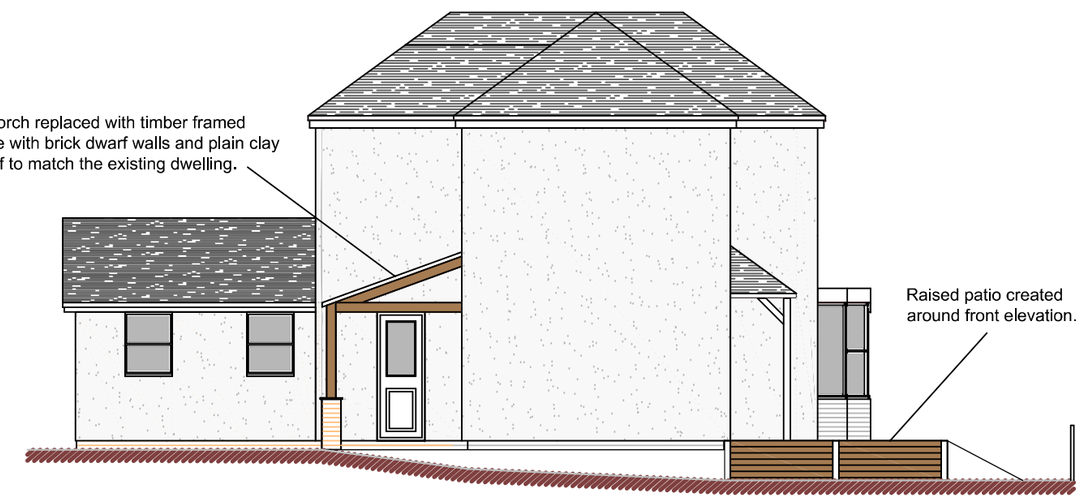

Side Elevation

DBD Architectural Consultancy Ltd ©2023

1. Copyright is vested with DBD Architectural Consultancy Ltd.

2. All dimensions to be checked on site before proceeding.

3. Contractor to check/adjust dimensions of new work to suit existing conditions.
Do not assume existing structure or details are plumb, square or level.

4. Contractor must notify the architect of any discrepancies before proceeding.

5. All drawings to be read in conjunction with all other consultants drawings and specs.

Rev	Date	Description
E	16.11.23	Details added
D	17.10.23	Minor Amendments
C	12.10.23	Amendments made following comments
B	03.10.23	Amendments made following comments
A	19.09.23	Amendments made following comments

DBD Architectural Consultancy

DBD Architectural Consultancy Ltd
50 Broad Street, Leek,
Staffordshire, ST13 5NS
01538 383118
mail@dbdconsultants.co.uk
www.dbdconsultants.co.uk

Mr & Mrs Edlin
Hill Croft
Froghall Road, Froghall
ST10 2HQ
Client

Extensions, General Alterations, Replacement Outbuilding and Landscaping Features
Project

Title:
Plans as Proposed

Stage: Planning
Size: A2
Scale: 1:100
Date: 08.09.23
Job No: 2344
Drawing Number: PL 03E