
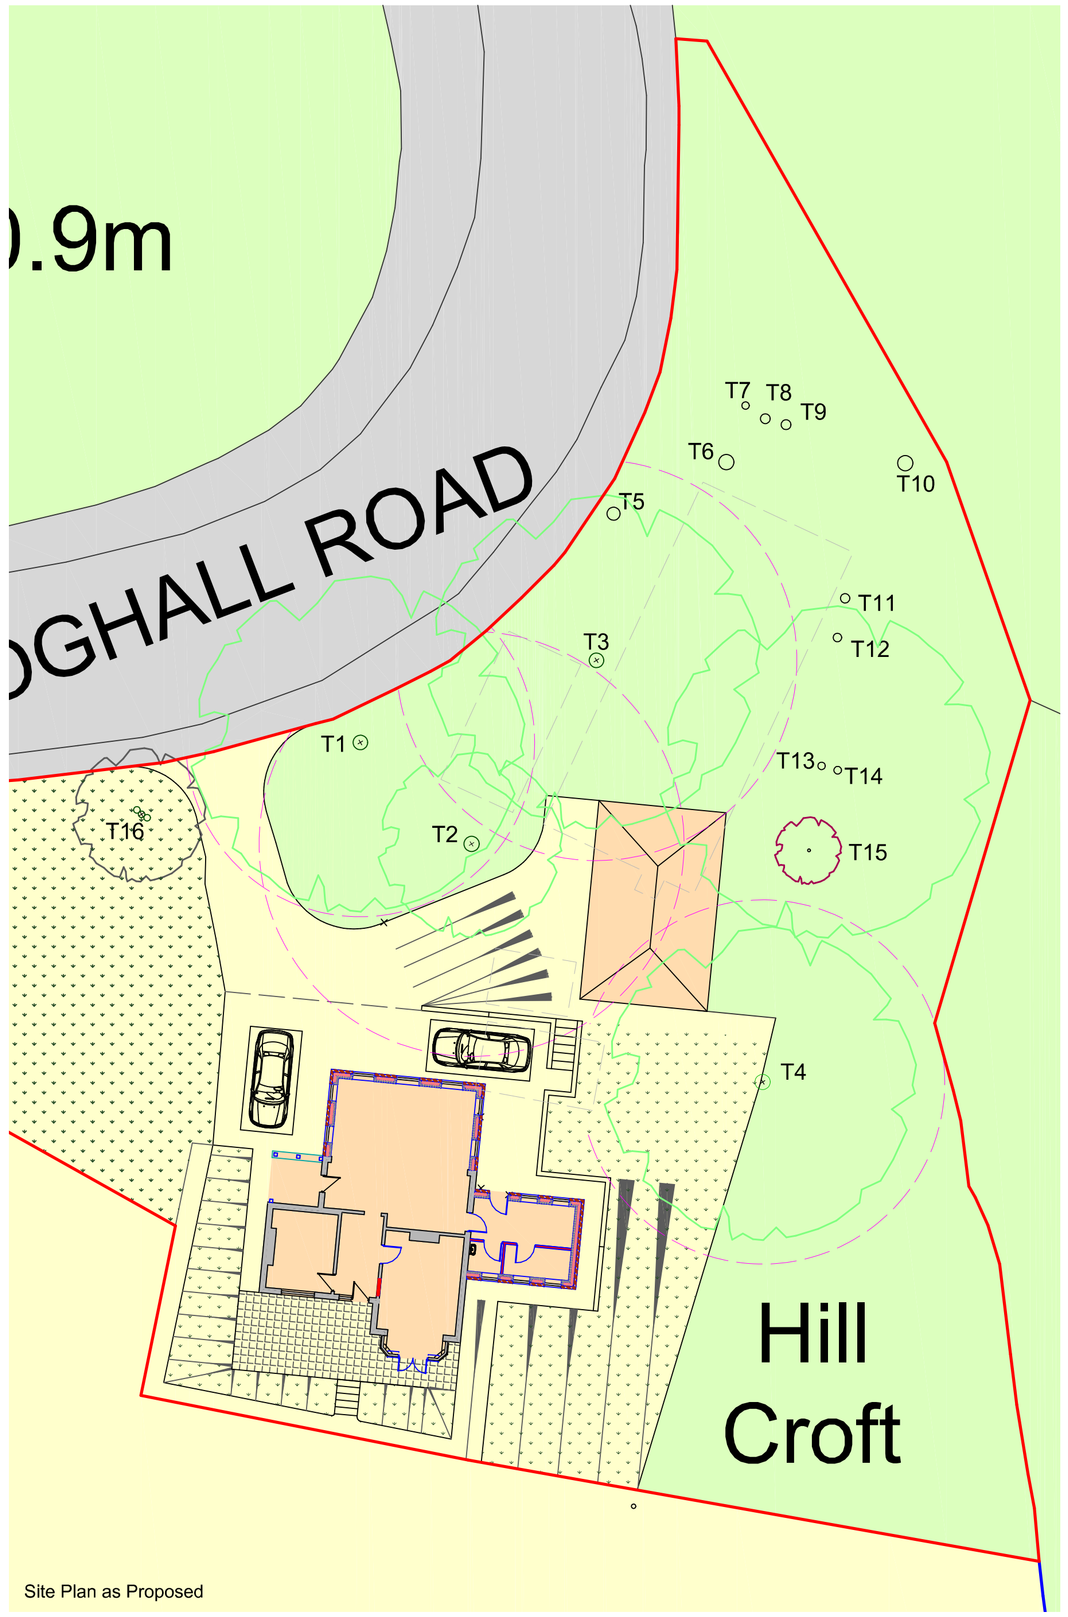



Site Plan as Proposed

Metres
1 2 3 4 5 10 15 20
SCALE 1:200

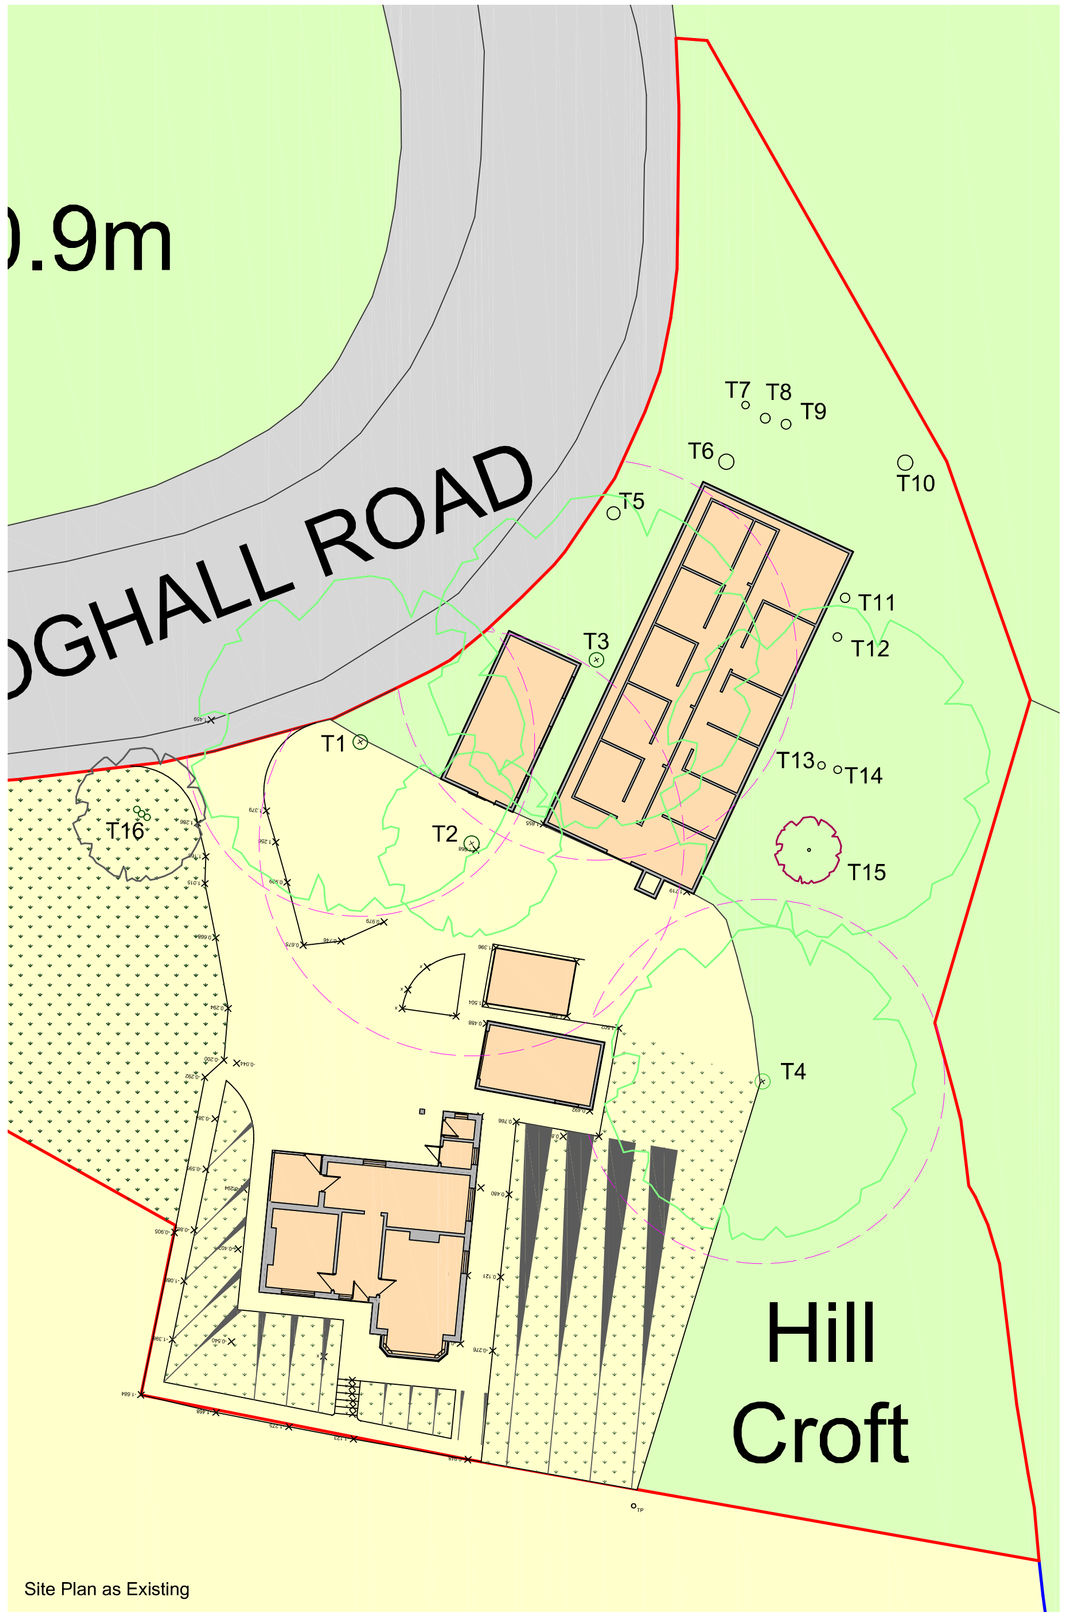


Site Plan as Existing


Metres
1 2 3 4 5 10 15 20
SCALE 1:200

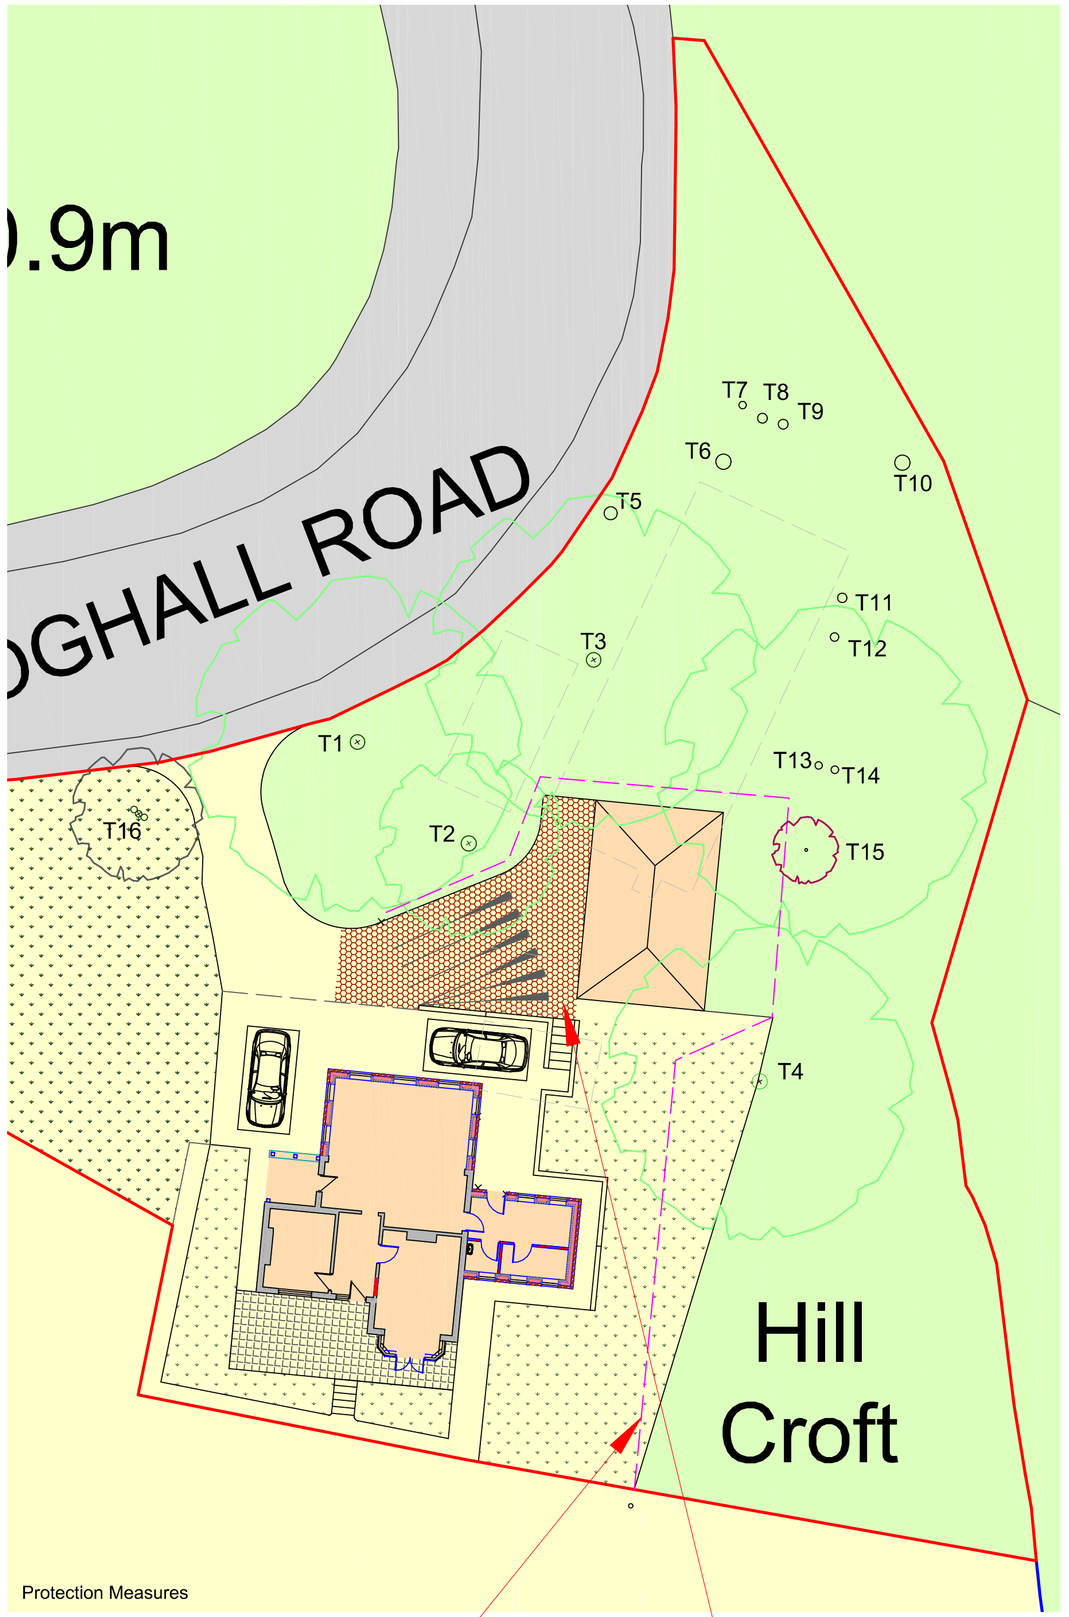

Protection Measures

Metres
1 2 3 4 5 10 15 20
SCALE 1:200

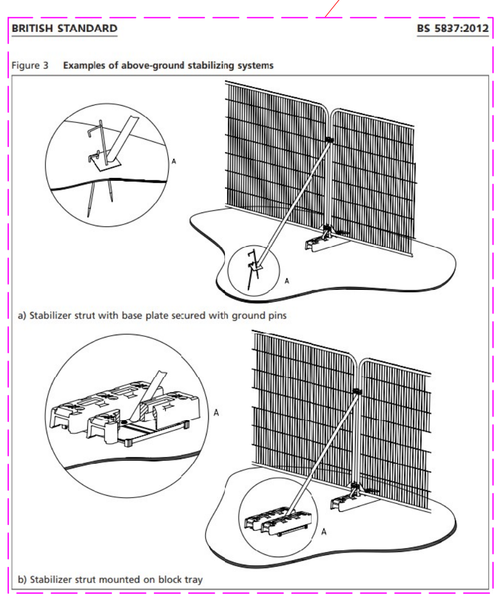

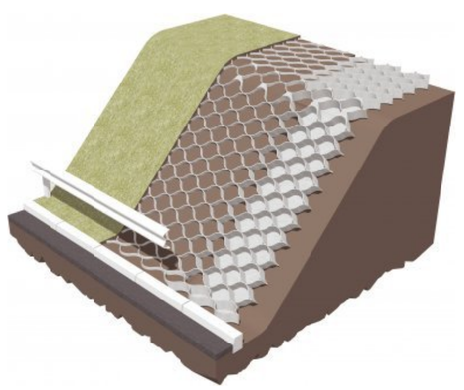

N

DBD Architectural Consultancy Ltd ©2023

1. Copyright is vested with DBD Architectural Consultancy Ltd.

2. All dimensions to be checked on site before proceeding.

3. Contractor to check/adjust dimensions of new work to suit existing conditions.
Do not assume existing structure or details are plumb, square or level.

4. Contractor must notify the architect of any discrepancies before proceeding.

5. All drawings to be read in conjunction with all other consultants drawings and specs.

Rev	Date	Description
A	12.10.23	Amendments made following comments

DBD Architectural Consultancy

DBD Architectural Consultancy Ltd
50 Broad Street, Leek,
Staffordshire, ST13 5NS
01538 383118
mail@dbdconsultants.co.uk
www.dbdconsultants.co.uk

Mr & Mrs Edlin
Hill Croft
Froghall Road, Froghall
ST10 2HQ
Client

Extensions, General Alterations, Replacement Outbuilding and Landscaping Features
Project

Title
Site Plans

Stage: Planning		
Size: A1	Date: 03.10.23	Job No: 2344
Scale: 1:200		
Drawing Number: PL 06		