

Copyright of this drawing is vested in the Architect and it must not be copied or reproduced without consent. Figured dimensions only are to be taken from this drawing. All contractors must visit the site and be responsible for taking and checking all dimensions relative to their work. Hewitt&Carr Architects Ltd are to be advised of any variation between drawings and site conditions.
CLIENTS ARE ADVISED TO CLARIFY DIMENSIONS WITH THE ARCHITECT PRIOR TO SETTING OUT AND NOT TO SCALE FROM THE DRAWING

Rev.	Drawn	Comments	Date

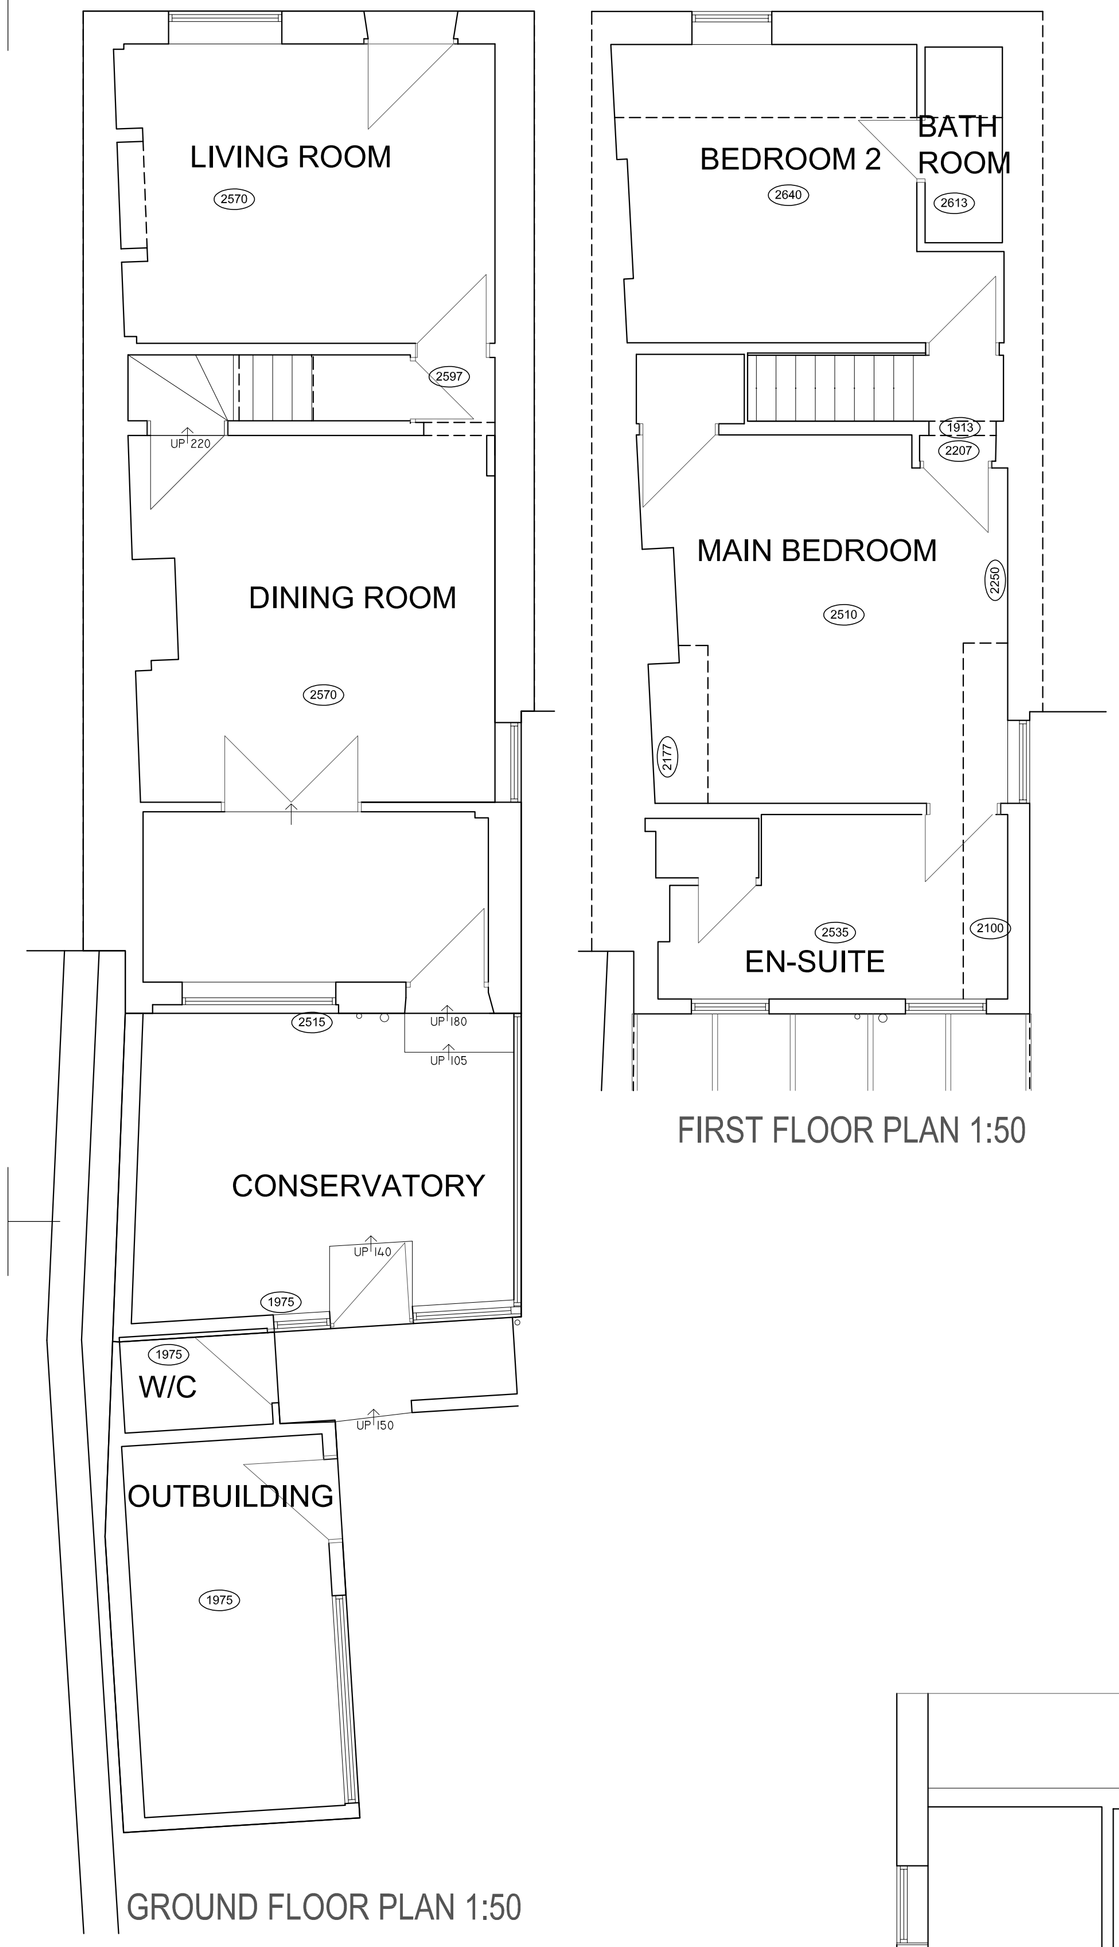


GROUND FLOOR PLAN 1:50


FIRST FLOOR PLAN 1:50

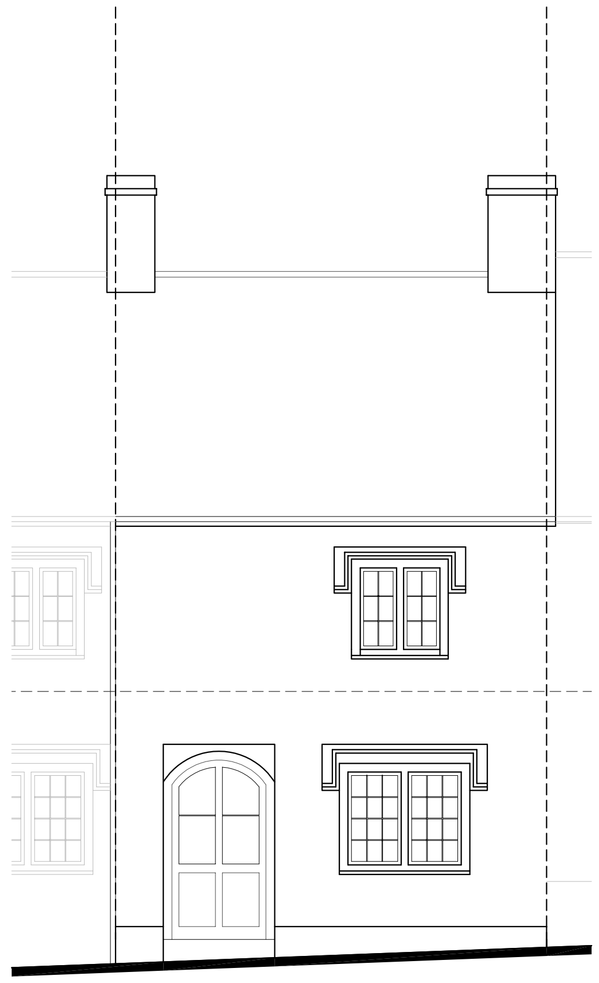

FRONT ELEVATION 1:50

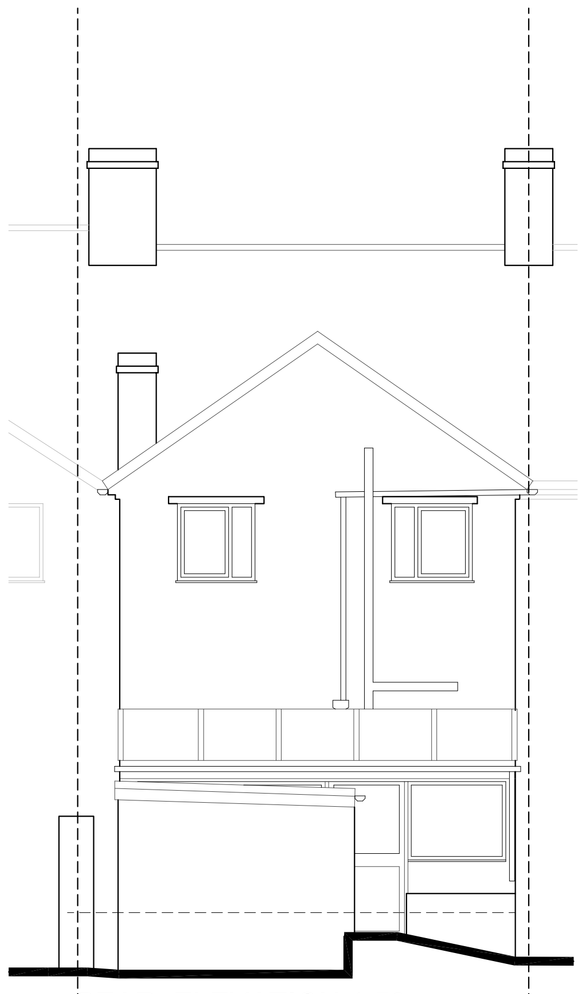

REAR ELEVATION 1:50

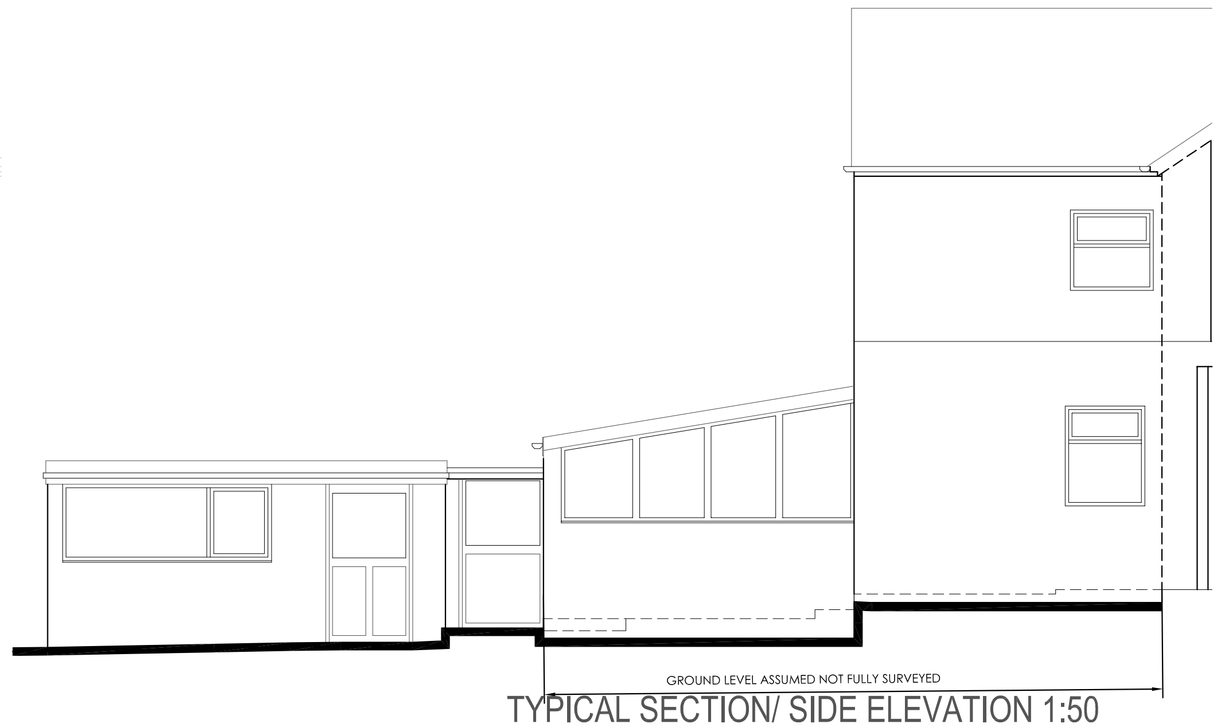


TYPICAL SECTION/ SIDE ELEVATION 1:50

1:50
1m 0 1m 2m 3m 4m 5m


1:200
4m 0 4m 8m 12m 16m 20m

1:1250
25m 0 25m 50m 75m 100m 125m

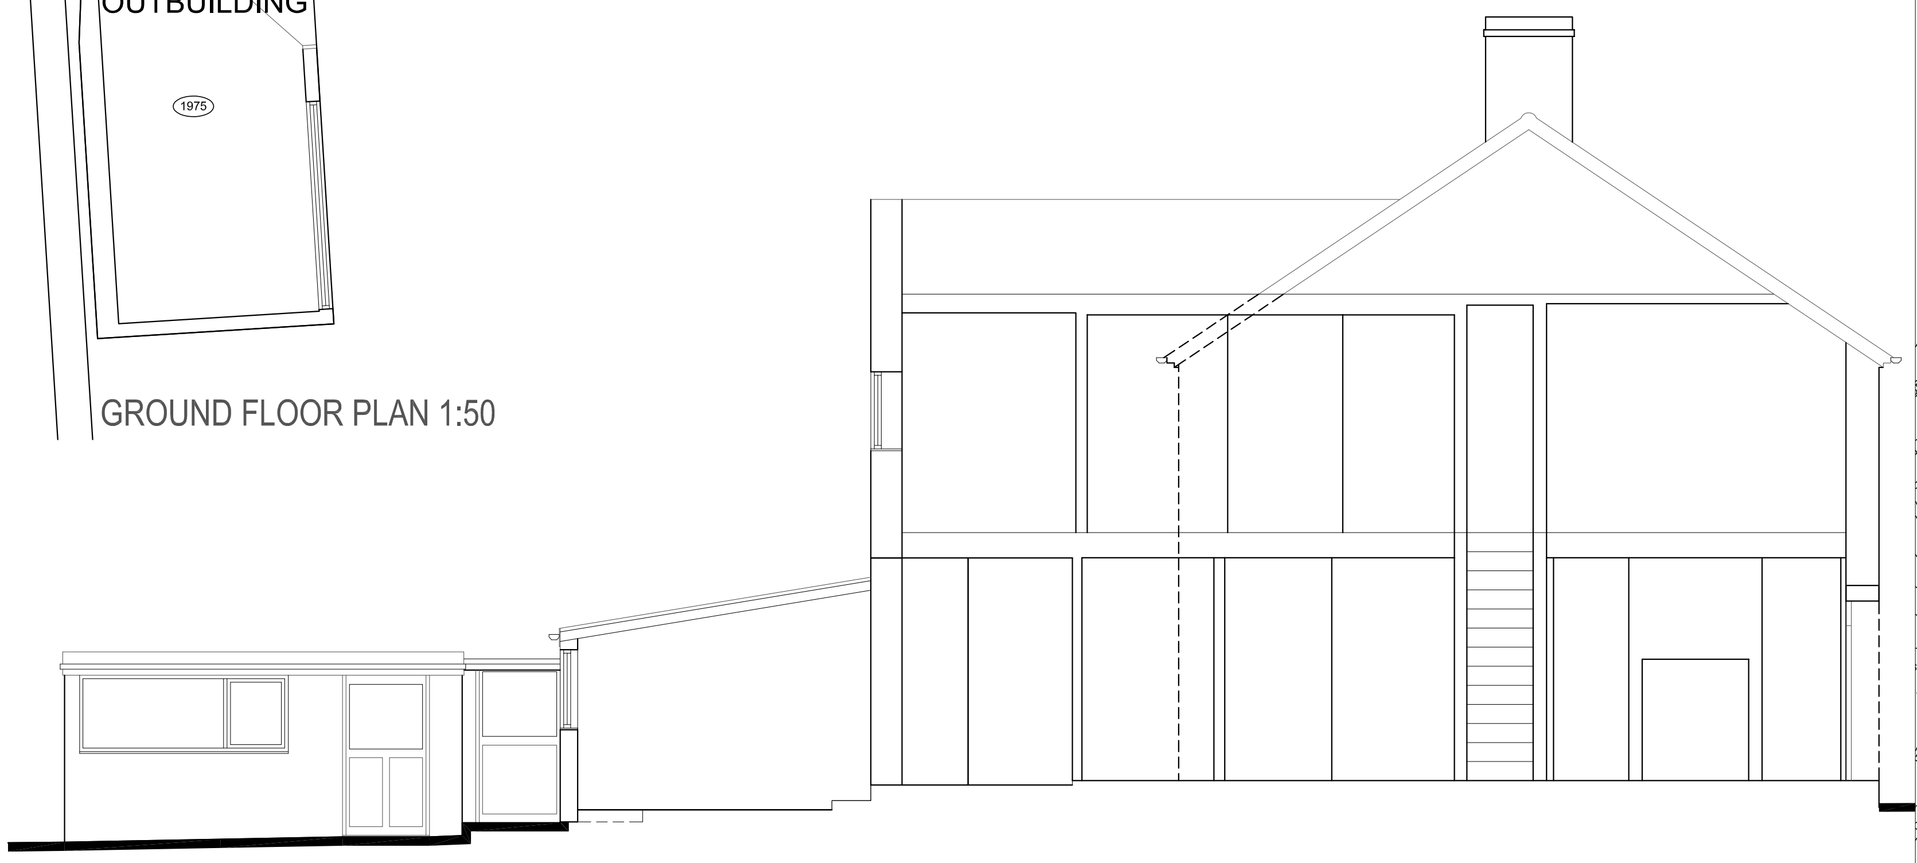

TYPICAL SECTION/ SIDE ELEVATION 1:50

Ordnance Survey © Crown copyright 2023 All rights reserved. Licence number AC0000810055

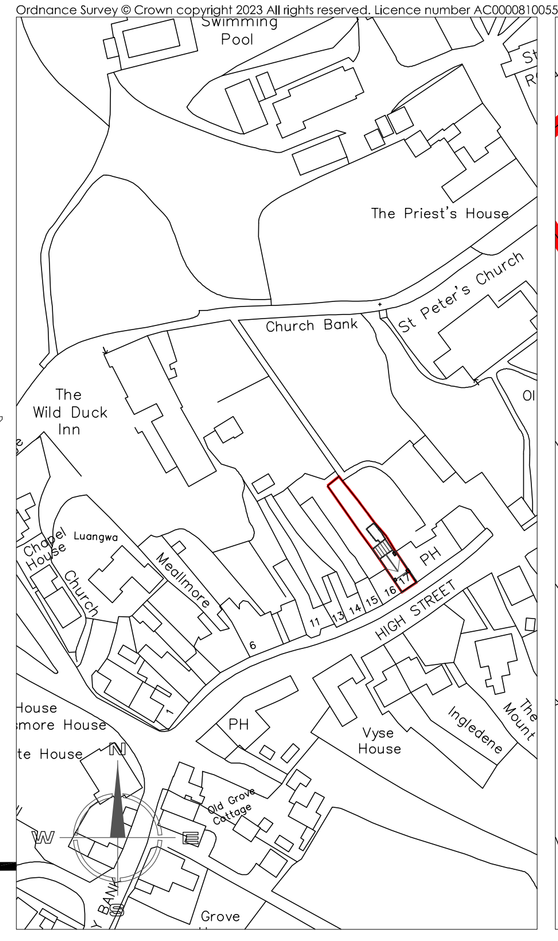

SITE LOCATION PLAN 1:1250



SITE LAYOUT PLAN 1:1250

Hewitt&CarrArchitects
A: DaisyBank House I 17-19 Leek Road I Cheadle I ST10 1JE
T: 01538 756888
E: enquiries@hcarchitects.co.uk
W: www.hcarchitects.co.uk

Client
SELETAR LTD

Project
PROPOSED EXTENSION AND ALTERATIONS AT 17 HIGH STREET ALTON STAFFORDSHIRE ST10 4AQ

Title
PLANS AND ELEVATIONS AS EXISTING

PLANNING

Status
PLANNING

Date OCT 2023 Drawn NNC

Scale @A1 AS NOTED Checked

Project No Drawing No.
01336-PL(0)01 Rev

File Ref: N:\REF