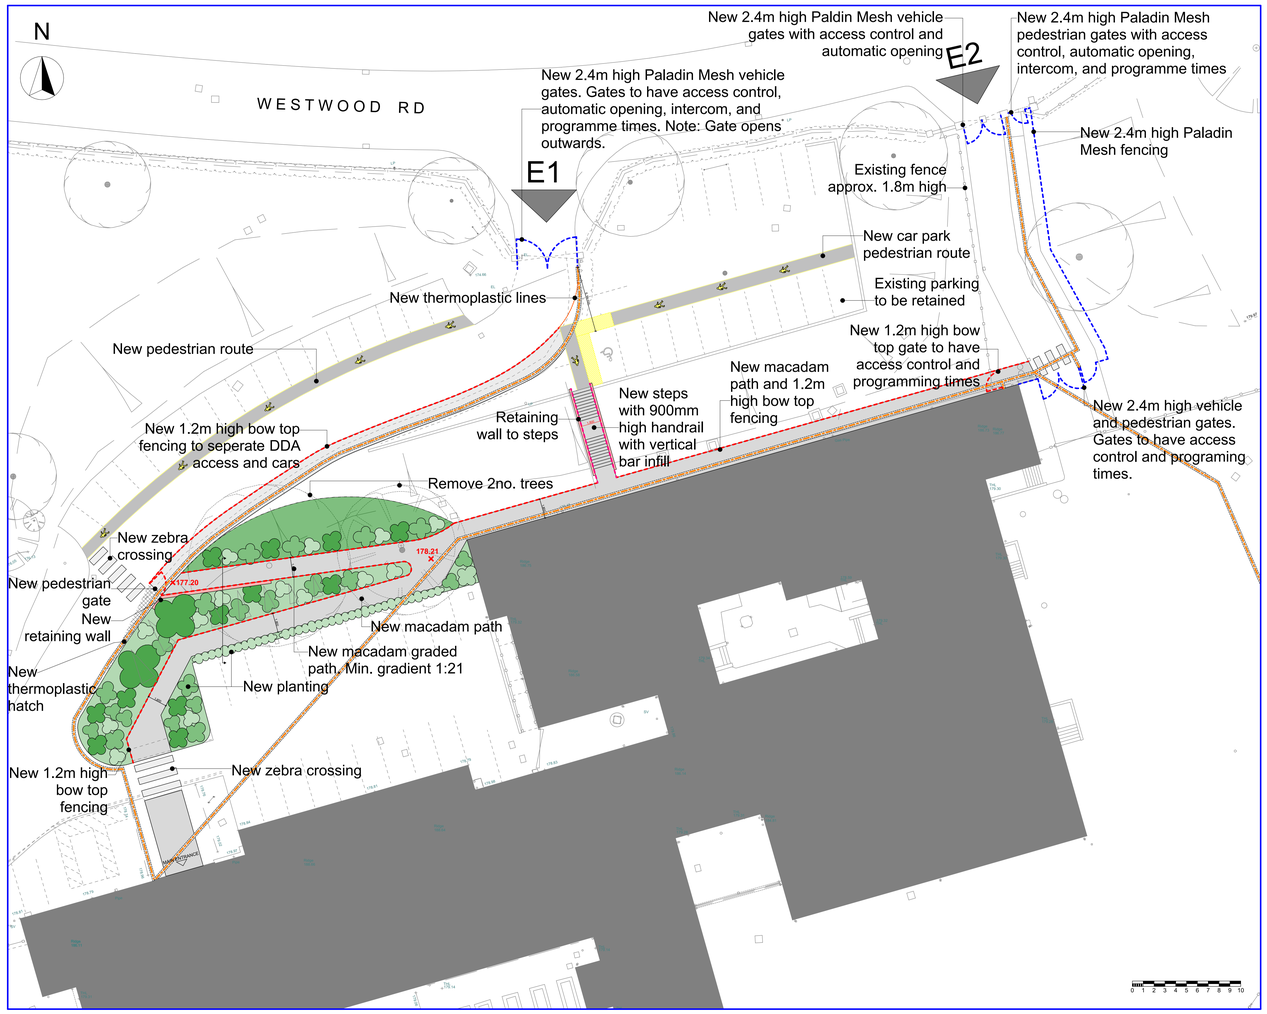

AREA A 1:200

Key
- 2.4m high Paladin Mesh
- 1.2m Bow Top Fencing
- 2.4m high Paladin Mesh with Timber Slat Infill
- 900mm high handrail with vertical bar infill panels

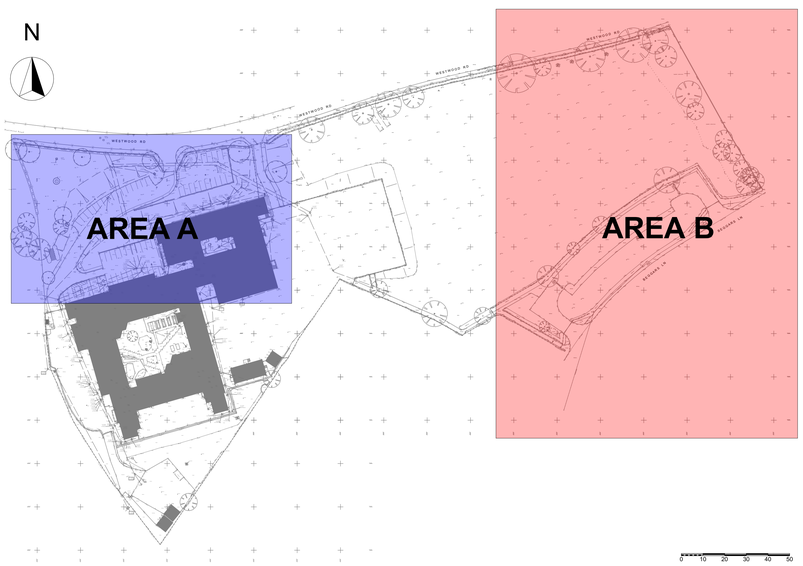

Existing Site Plan 1:1000

Bow Top Fencing

Paladin Mesh with Timber Slat Infill

Paladin Mesh Fencing

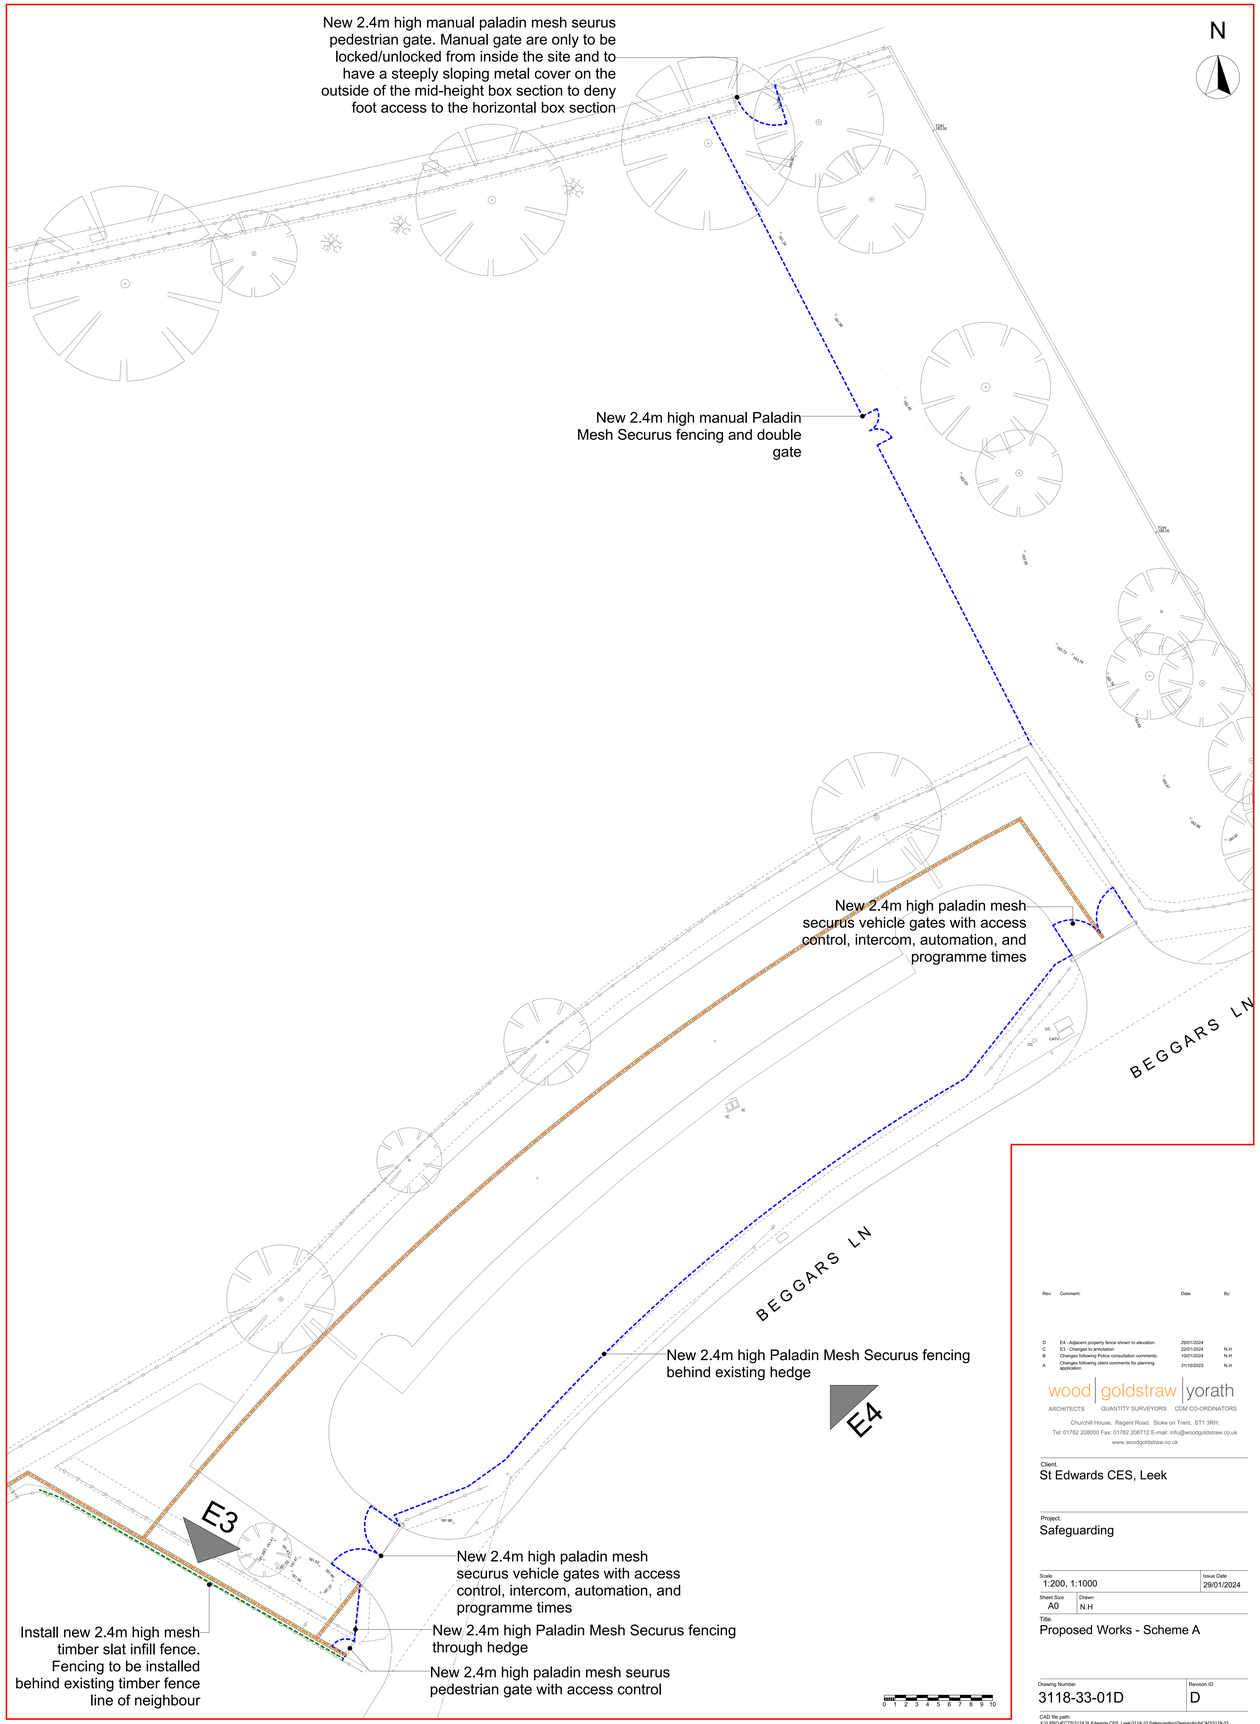

AREA B 1:200

Rev.	Comment	Date	By
D	E4 - Adjacent property fence shown to elevation.	29/01/2024	N.H
C	E3 - Changes to annotation	22/01/2024	N.H
B	Changes following Police consultation comments.	10/01/2024	N.H
A	Changes following client comments for planning application	31/10/2023	N.H

wood | goldstraw | yorath
ARCHITECTS QUANTITY SURVEYORS CDM CO-ORDINATORS

Churchill House, Regent Road, Stoke on Trent, ST1 3RH
Tel: 01782 208000 Fax: 01782 208712 E-mail: info@woodgoldstraw.co.uk
www.woodgoldstraw.co.uk

Client
St Edwards CES, Leek

Project
Safeguarding

Scale	Issue Date
1:200, 1:1000	29/01/2024
Sheet Size: A0	Drawn: N.H

Title
Proposed Works - Scheme A

Drawing Number	Revison ID
3118-33-01D	D

CAD file path:
X:\3 PROJECTS\3118 St Edwards CES, Leek\3118-33 Safeguarding\Design\Arch\CAD\3118-33 Planning.pln

Copyright. Wood Goldstraw Yorath LLP
This drawing is the property of the Architect and is not to be used for any purposes no to the Architect immediately. This drawing has been prepared for planning purposes only and to the best of our knowledge the original digital document is accurate at the stated scale. However, we cannot accept liability for the accuracy of third party data (OS mappings, topographical survey, utilities records etc.) used to prepare this drawing. Do not scale from this drawing. Only figured dimensions are to be taken. Any dimensions are noted for reference and any further specific dimensional information can be provided upon request.