




GROUND FLOOR PLAN 1:50

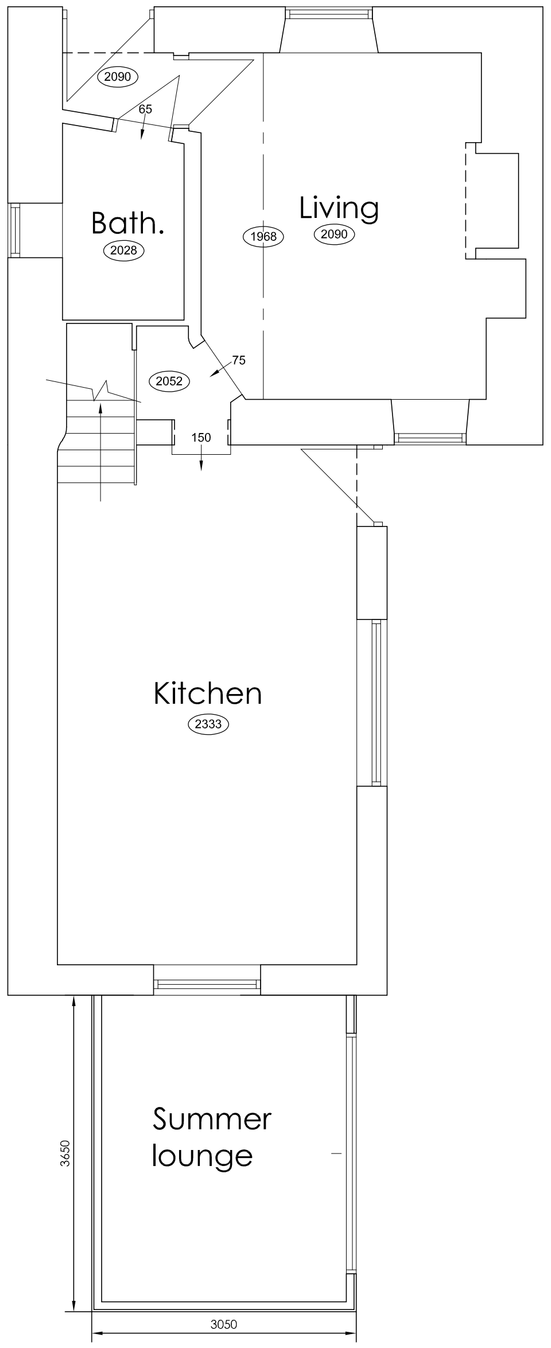


FIRST FLOOR PLAN 1:50

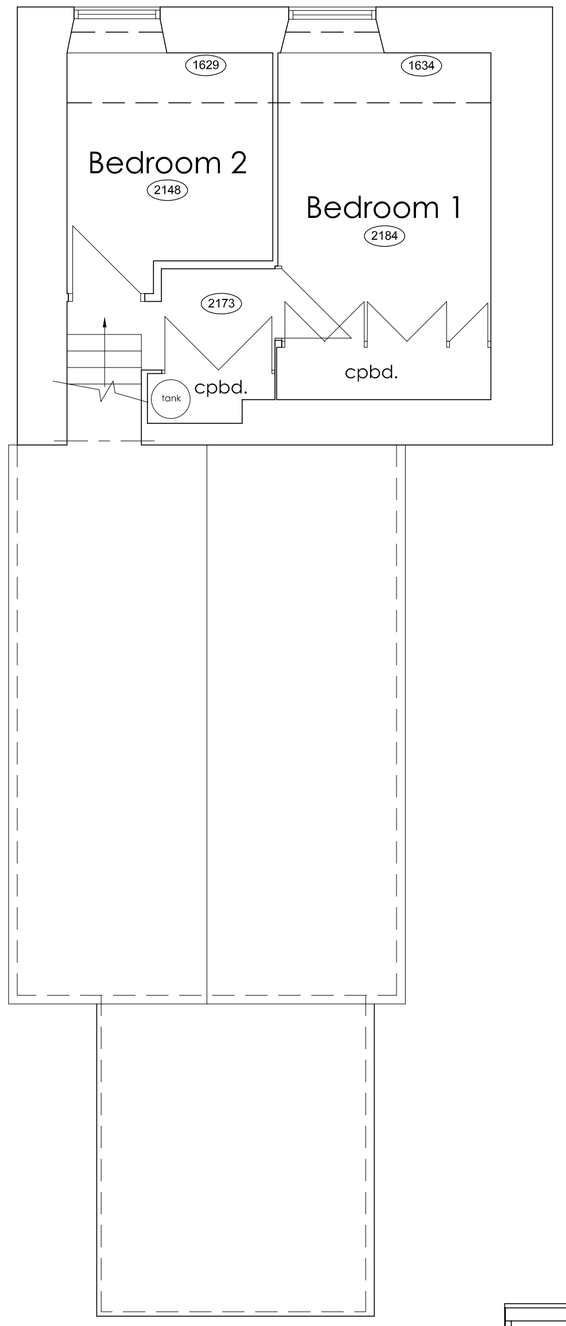

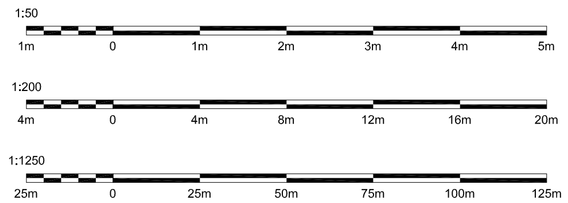

FRONT ELEVATION 1:50

Ordnance Survey © Crown copyright 2022 All rights reserved. Licence number 100051789

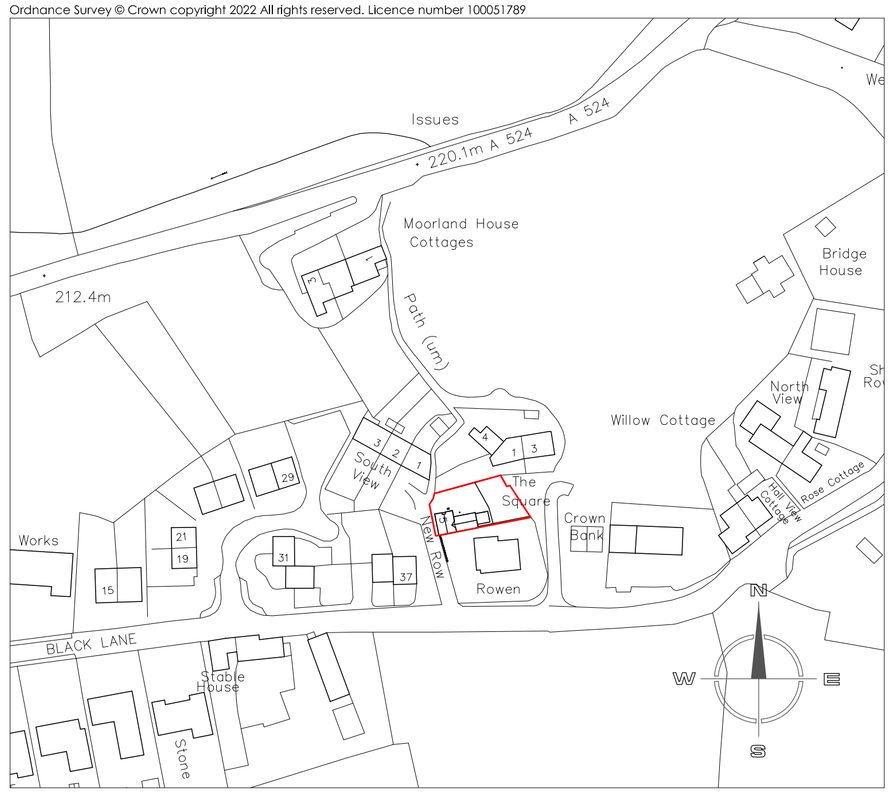


SITE LOCATION PLAN 1:1250

Copyright of this drawing is vested in the Architect and it must not be copied or reproduced without consent. All contractors must visit the site and be responsible for taking and checking all dimensions relative to their work. Hewitt&Carr Architects Ltd are to be advised of any variation between drawings and site conditions.
THIS DRAWING IS FOR PLANNING PURPOSES ONLY AND CLIENTS/CONTRACTORS ARE ADVISED TO CLARIFY DIMENSIONS WITH THE ARCHITECT PRIOR TO SETTING OUT.

Rev.	Drawn	Comments	Date




SIDE ELEVATION 1:50

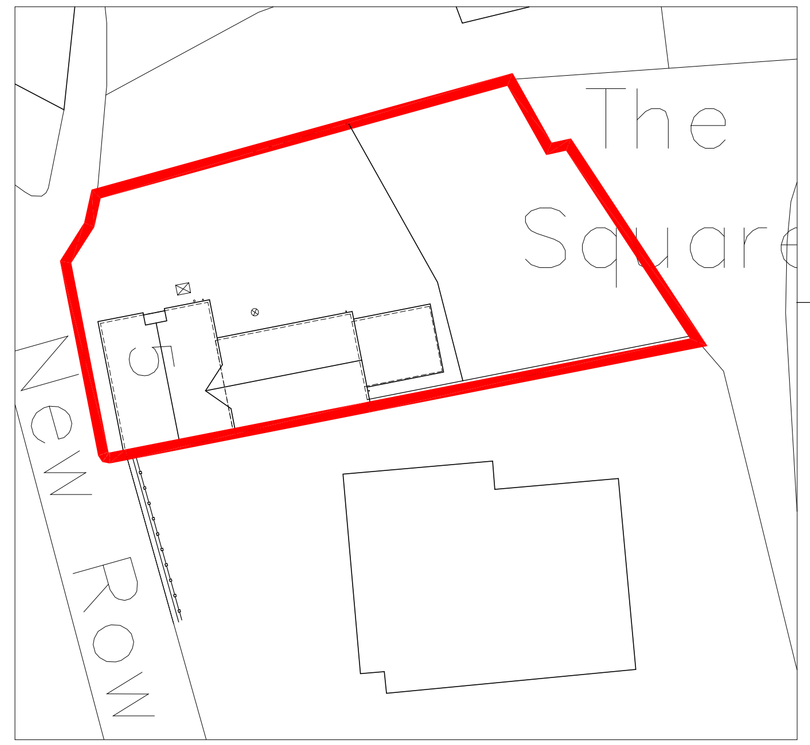

SITE PLAN 1:1200



REAR ELEVATION 1:50

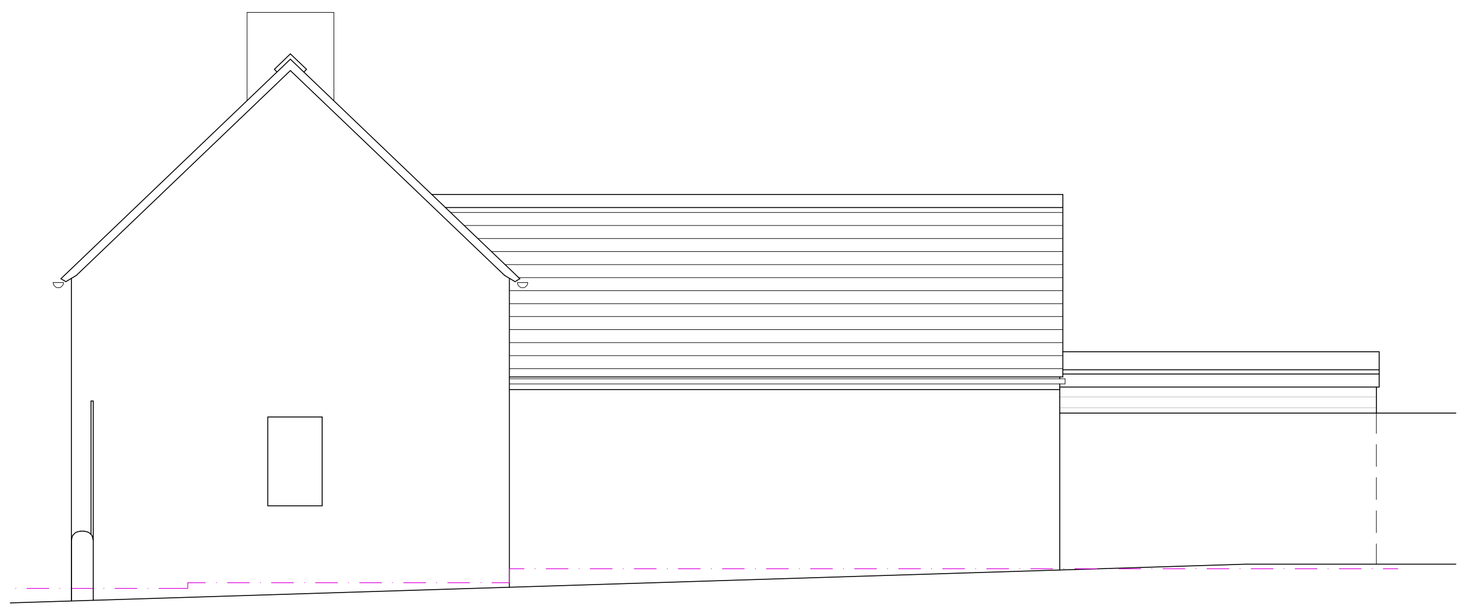

SIDE ELEVATION 1:50

Hewitt&CarrArchitects
A: DaisyBank House | 17-19 Leek Road | Cheadle | ST10 1JE
T: 01538 756888
E: enquiries@hcarchitects.co.uk
W: www.hcarchitects.co.uk

Client
Mr B Stephenson

Project
Proposed timber built structure attached to rear of existing to be used as summer lounge at October Cottage,Whiston.

Title
Site Location Plan
Plans and Elevations as Proposed

Status
SCHEME

Date MARCH 2024 Drawn MJC

Scale @A1 As Shown Checked

Project No 01372 Drawing No. AL(0)02 Rev

File: first fix REF