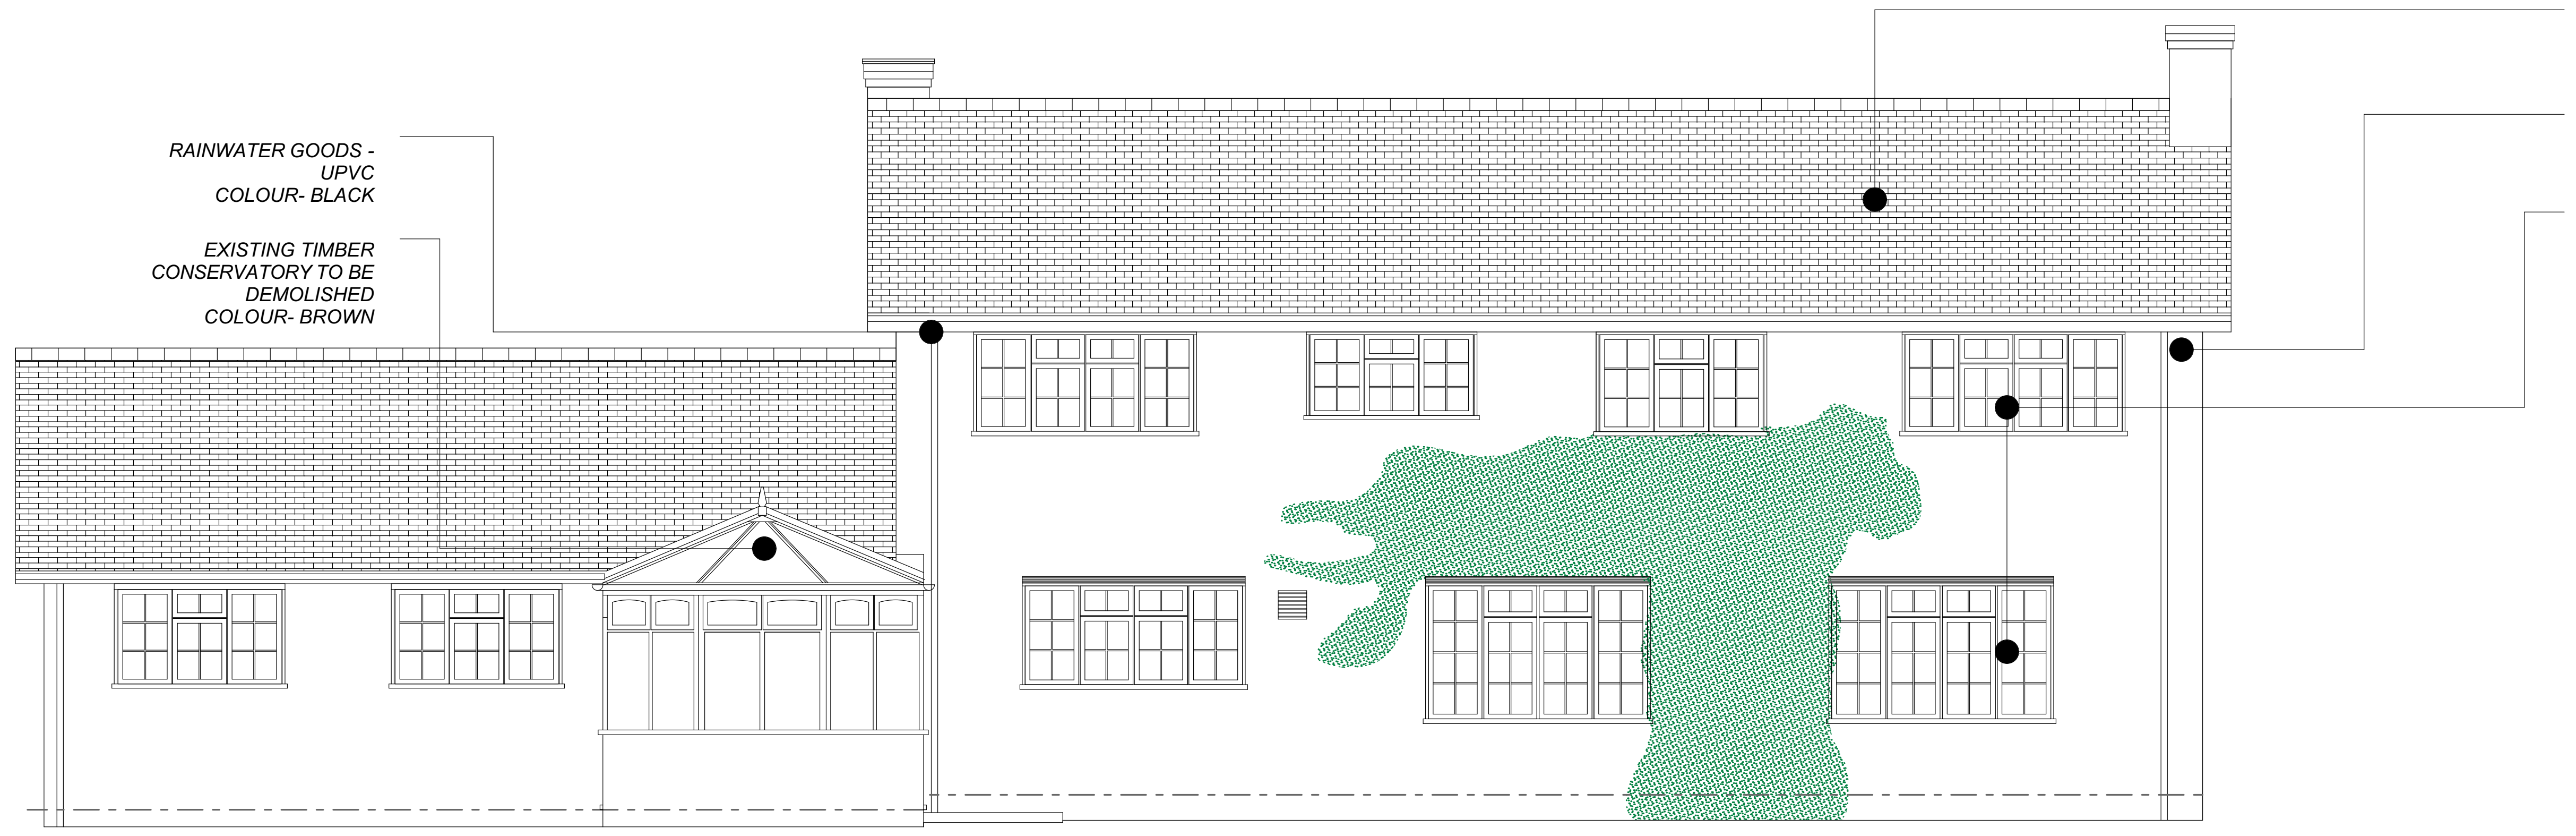
RAINWATER GOODS - UPVC COLOUR- BLACK
EXISTING TIMBER CONSERVATORY TO BE DEMOLISHED COLOUR- BROWN
EXISTING ROOF - CLAY TILES
EXISTING IMPERIAL BRICKWORK
TIMBER FRAMED WINDOWS WITH GEORGIAN BARS COLOUR - WHITE

4 As Existing Rear Elevation 1:50

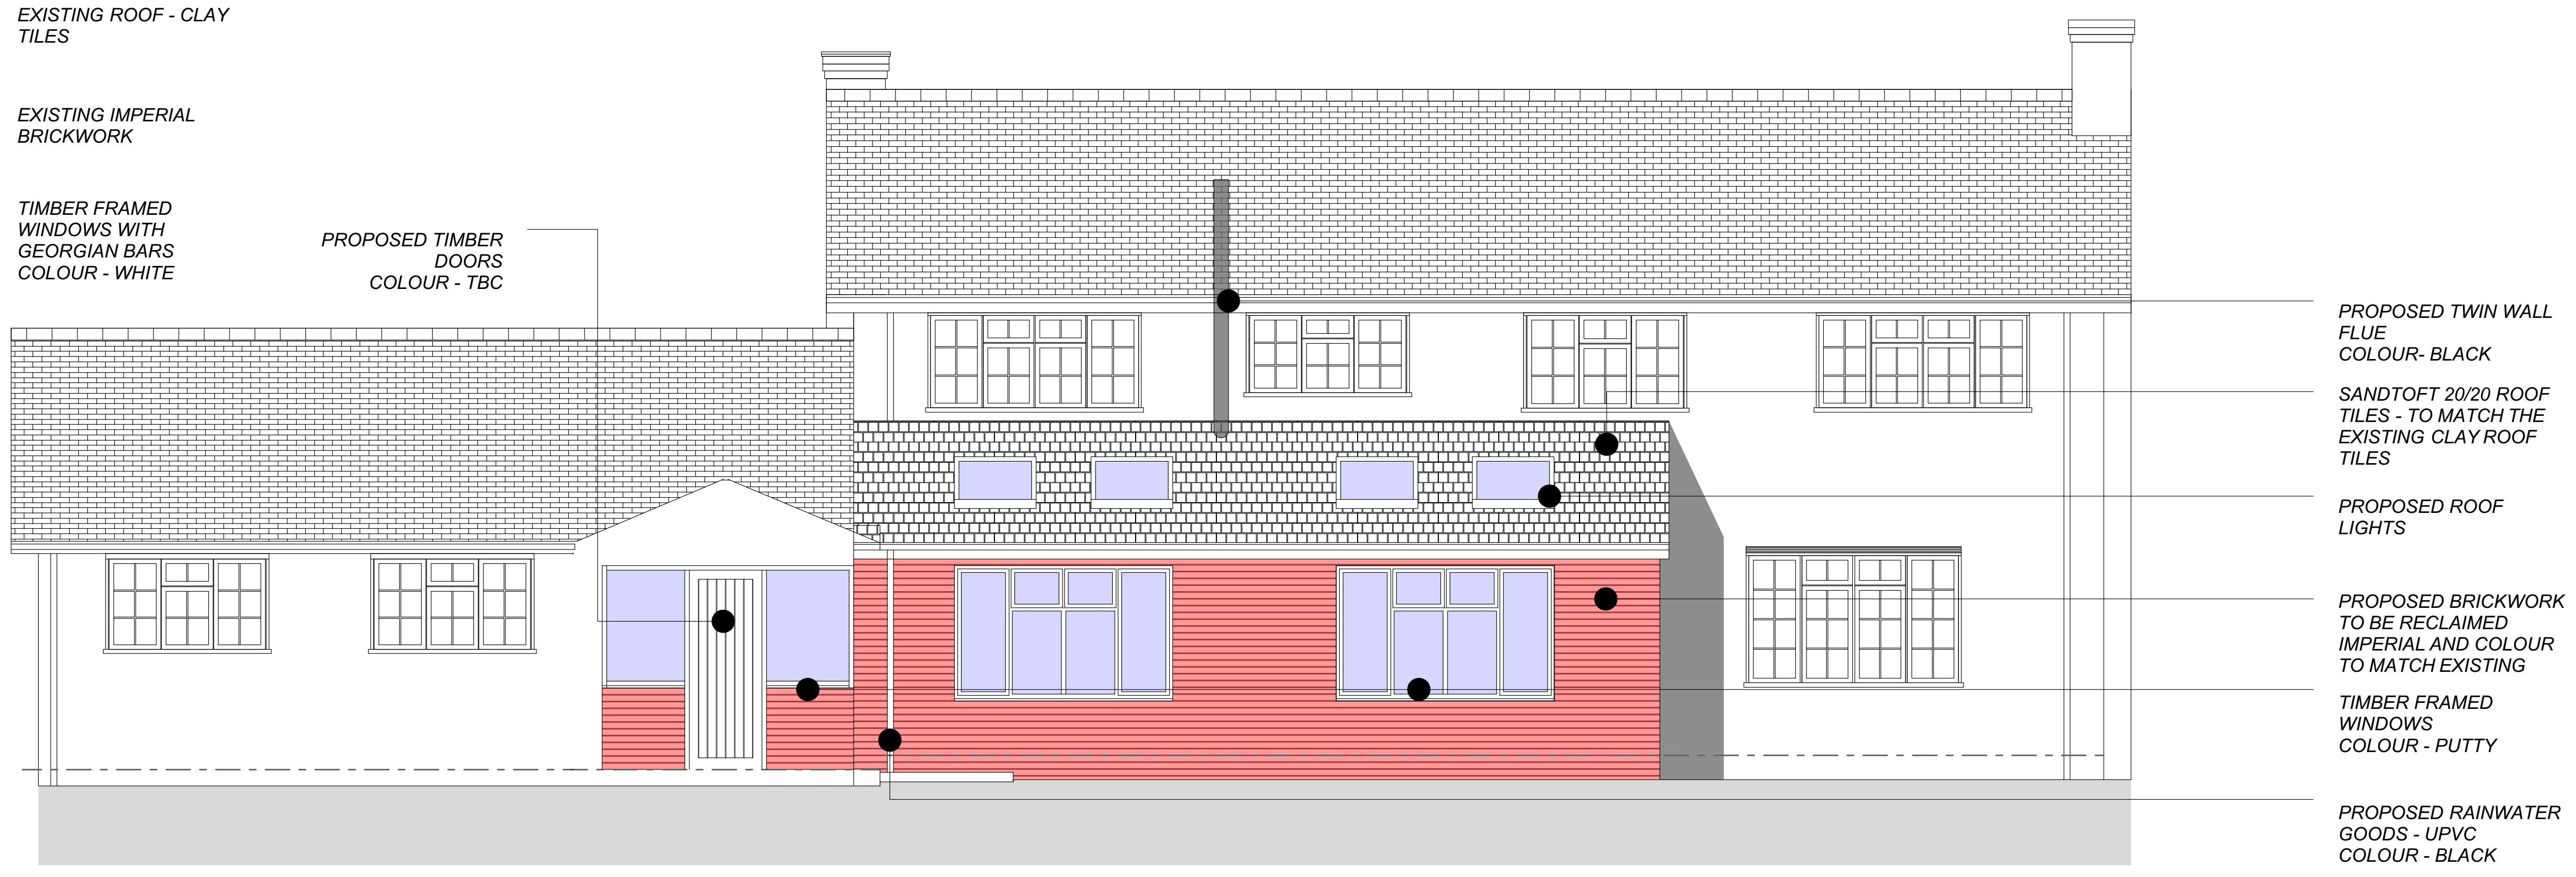
PROPOSED TIMBER DOORS COLOUR - TBC
PROPOSED TWIN WALL FLUE COLOUR- BLACK
SANDTOFT 20/20 ROOF TILES - TO MATCH THE EXISTING CLAY ROOF TILES
PROPOSED ROOF LIGHTS
PROPOSED BRICKWORK TO BE RECLAIMED IMPERIAL AND COLOUR TO MATCH EXISTING
TIMBER FRAMED WINDOWS COLOUR - PUTTY
PROPOSED RAINWATER GOODS - UPVC COLOUR - BLACK

6 As Proposed Rear Elevation 1:50

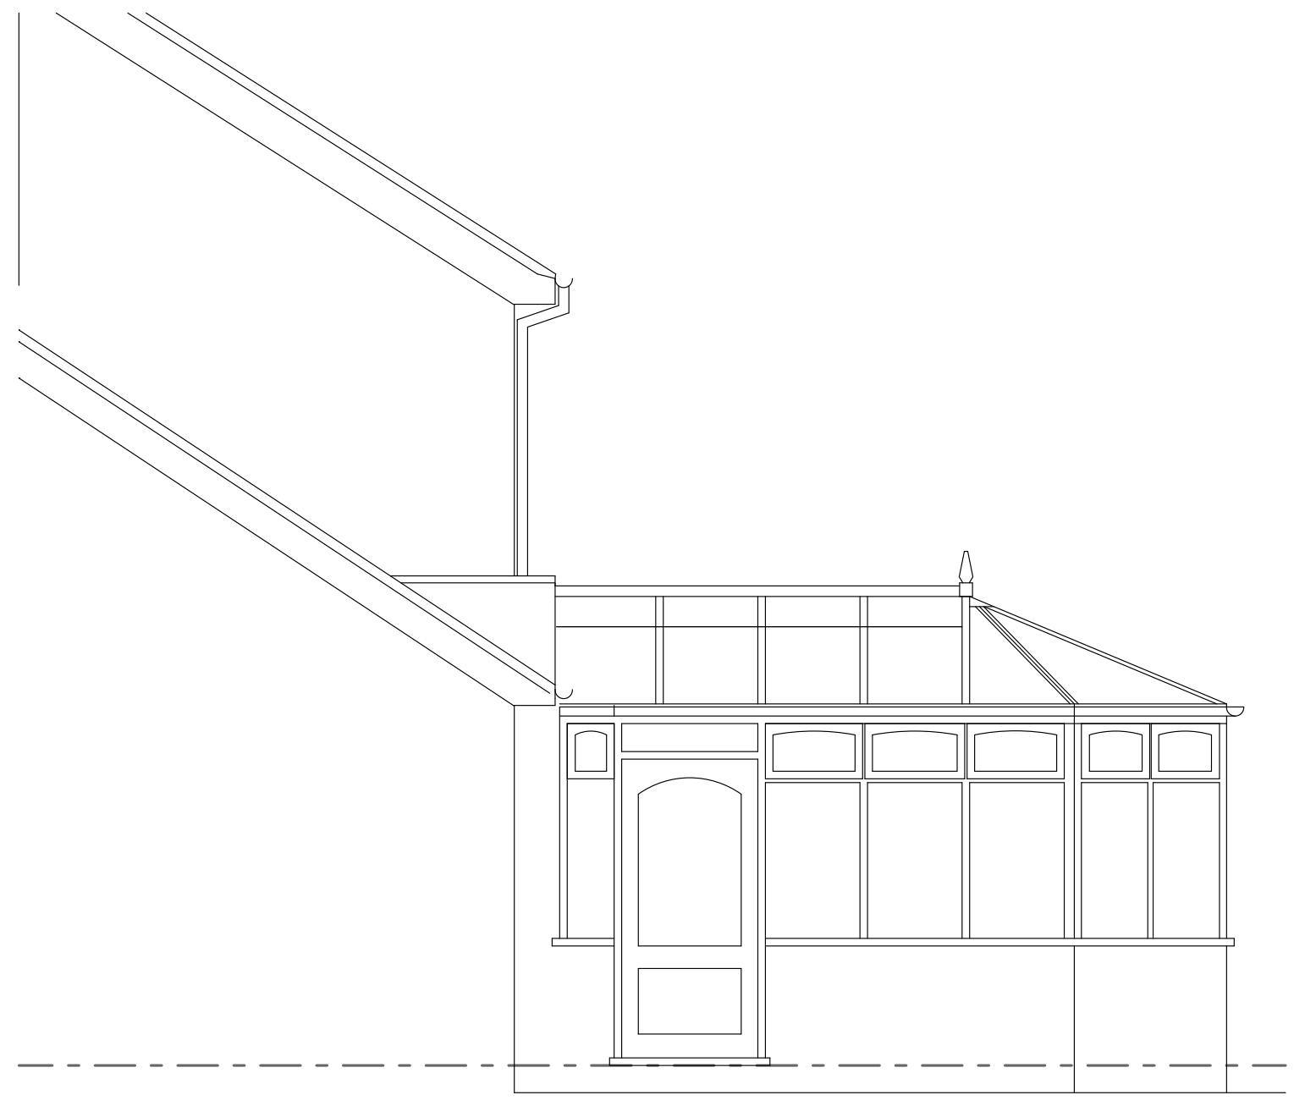

9 As Existing Side Elevation 1:50

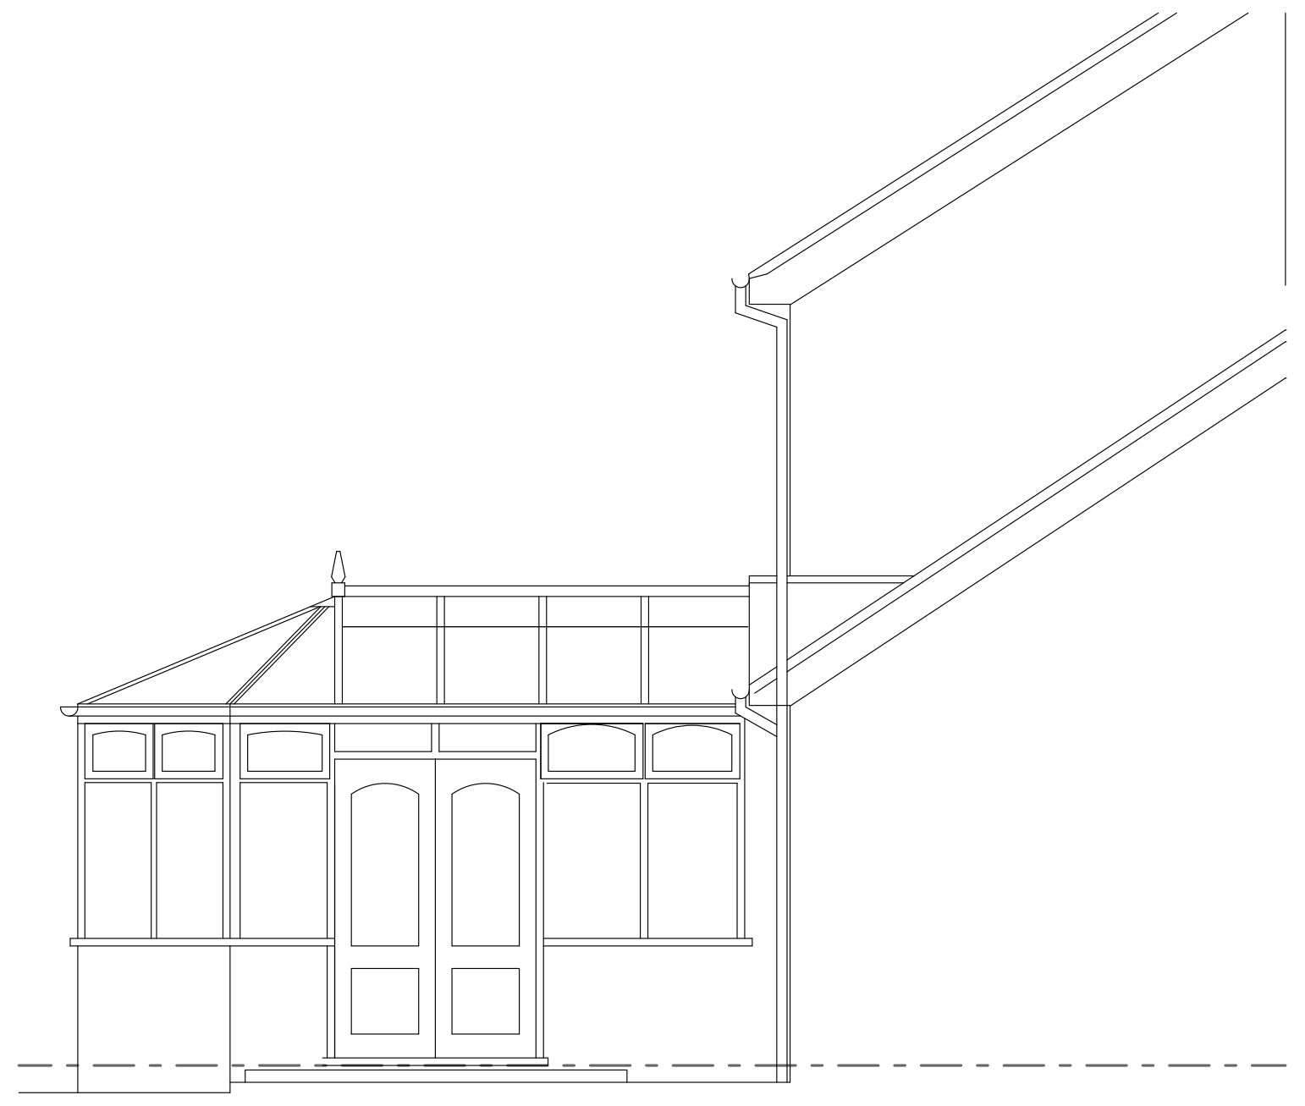

10 As Existing Side Elevation 1:50

1 1:50 Scale Bar 1:50

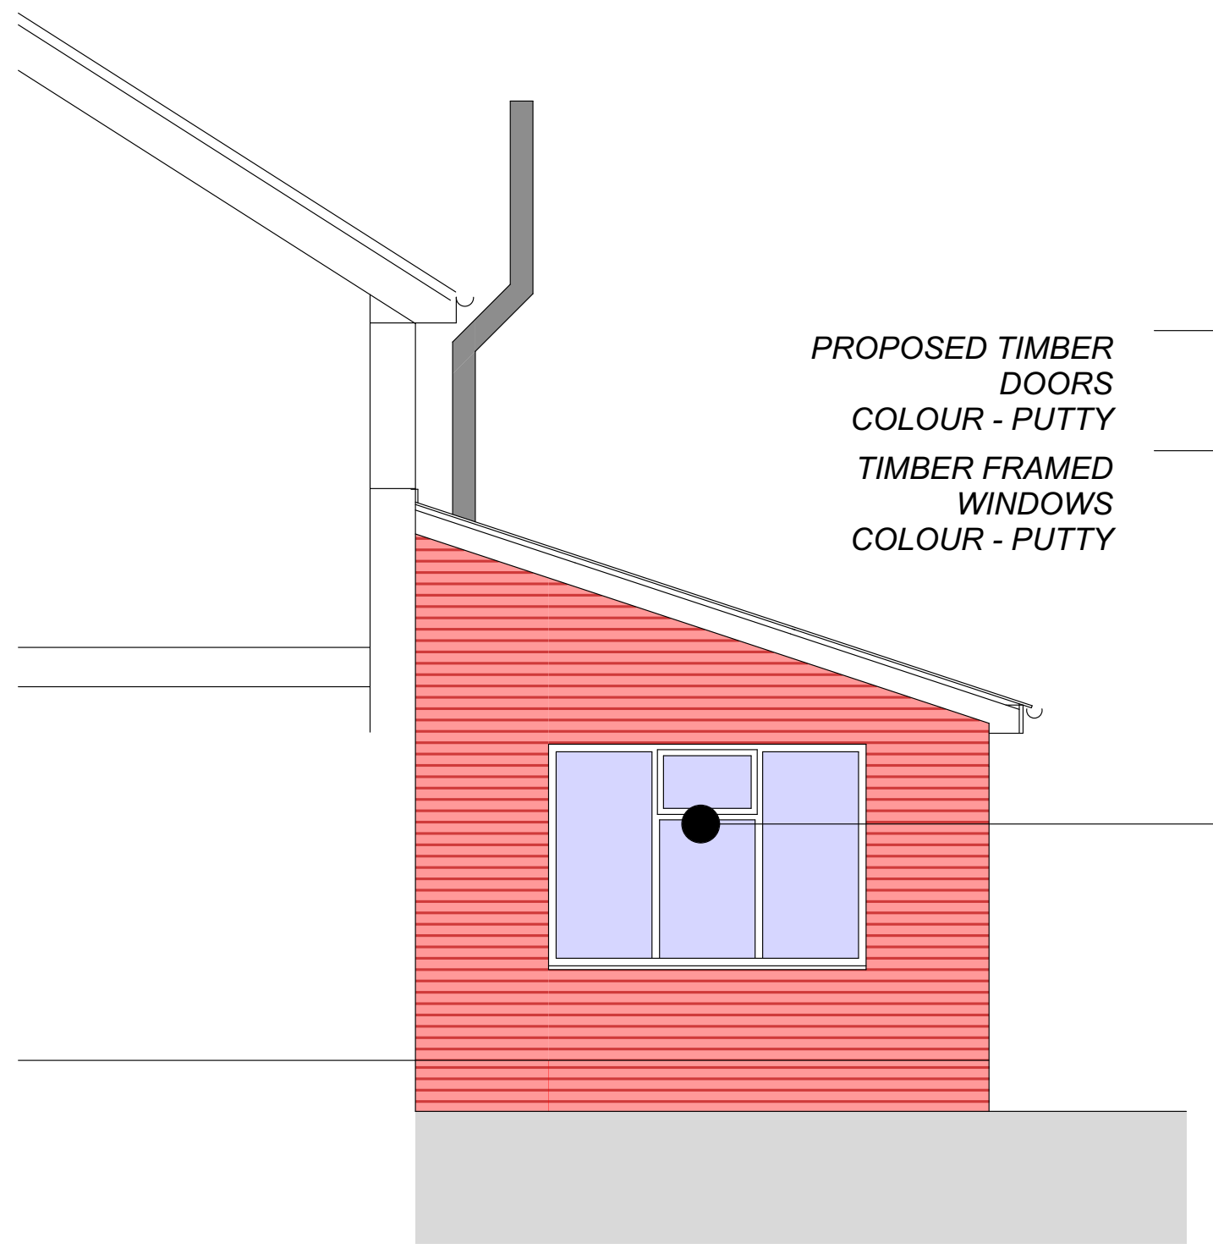
PROPOSED TIMBER DOORS COLOUR - PUTTY
TIMBER FRAMED WINDOWS COLOUR - PUTTY

7 As Proposed Side Elevation 1:50

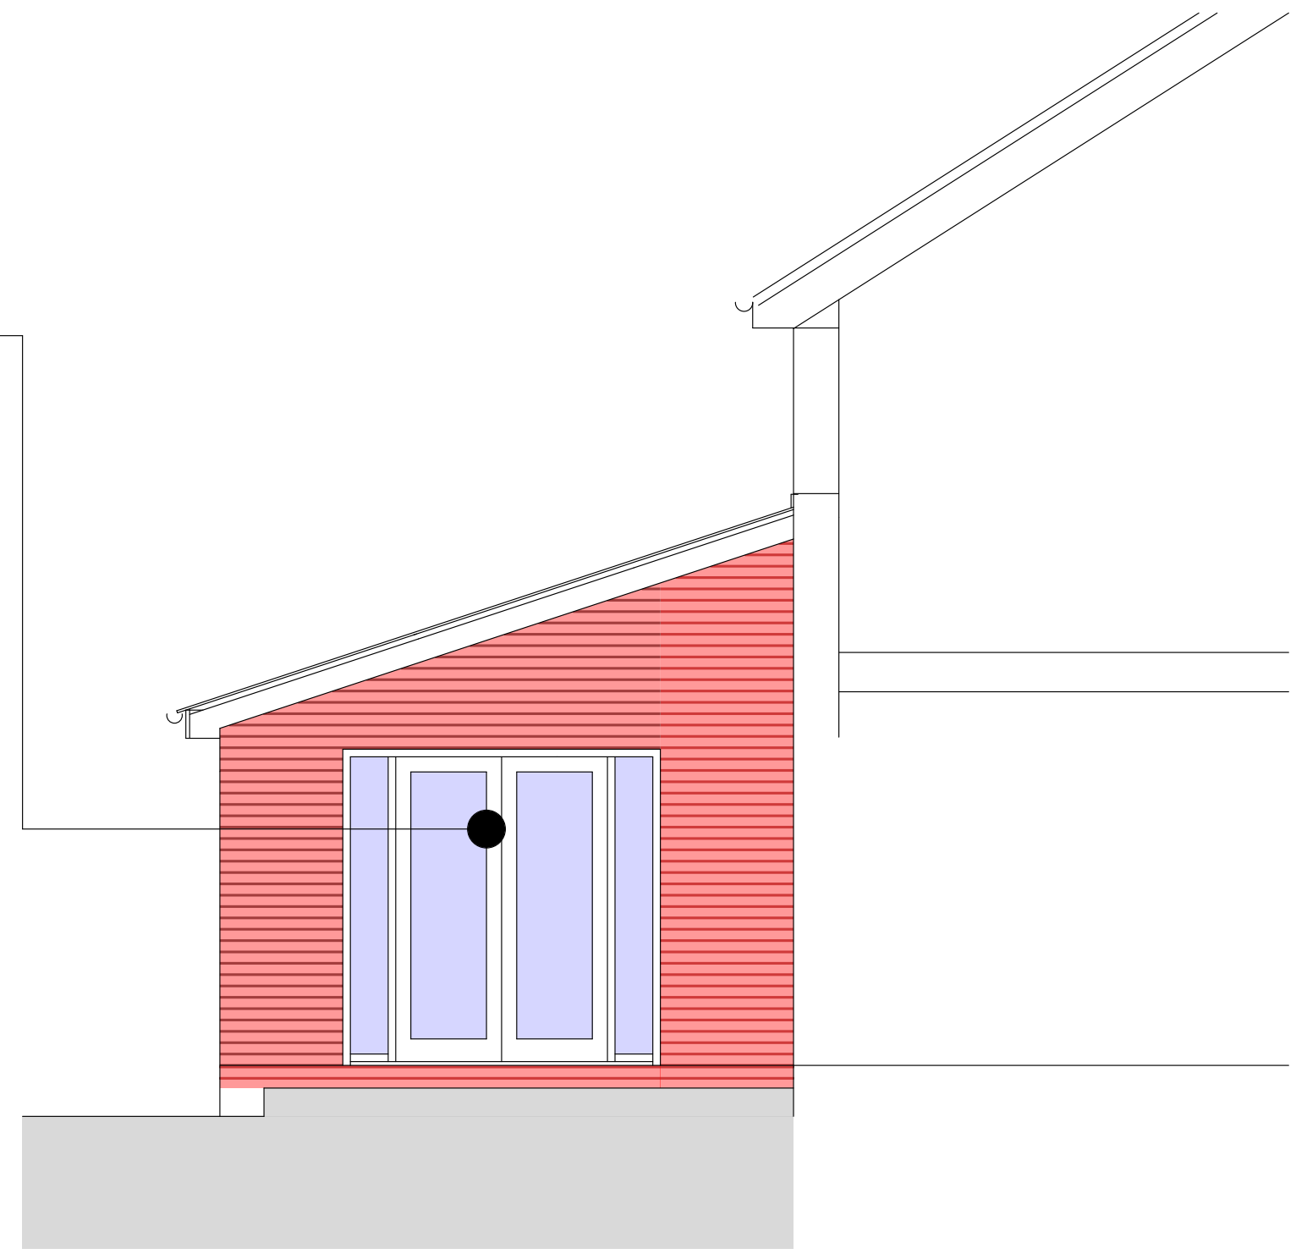

5 As Proposed Side Elevation 1:50

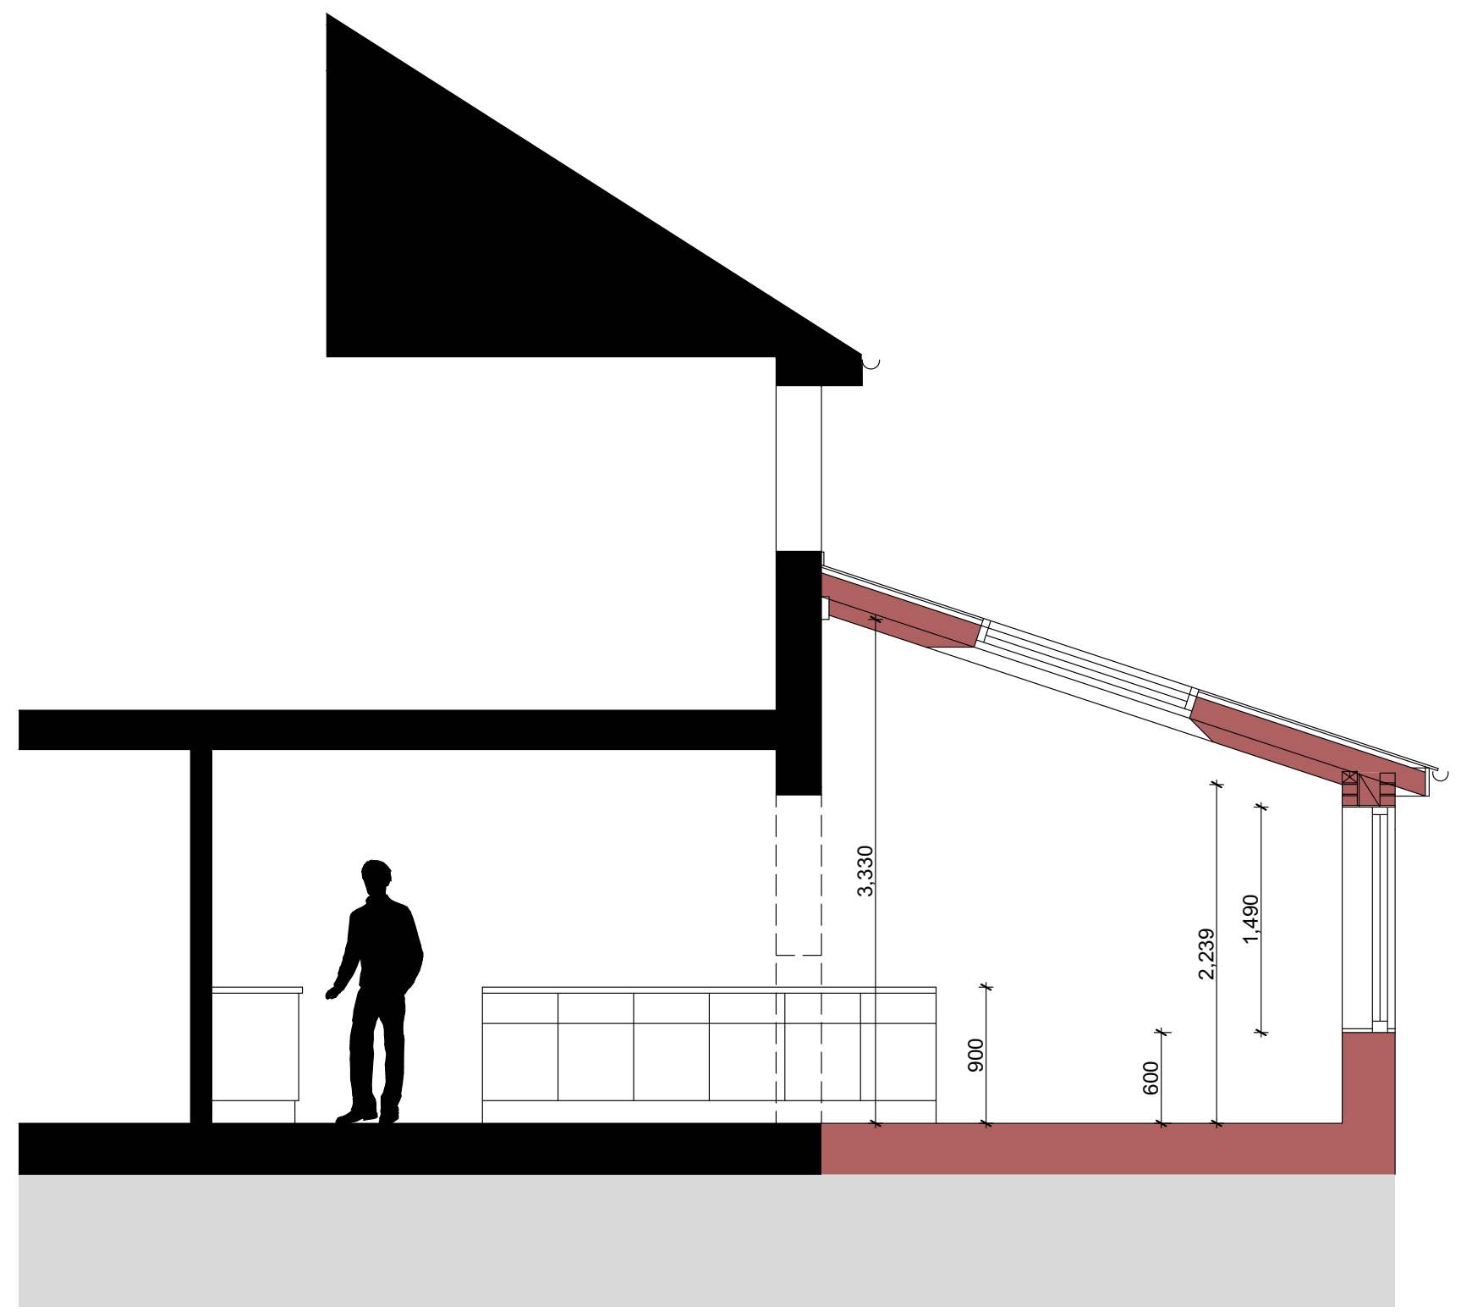

8 As Proposed Section A-A 1:50

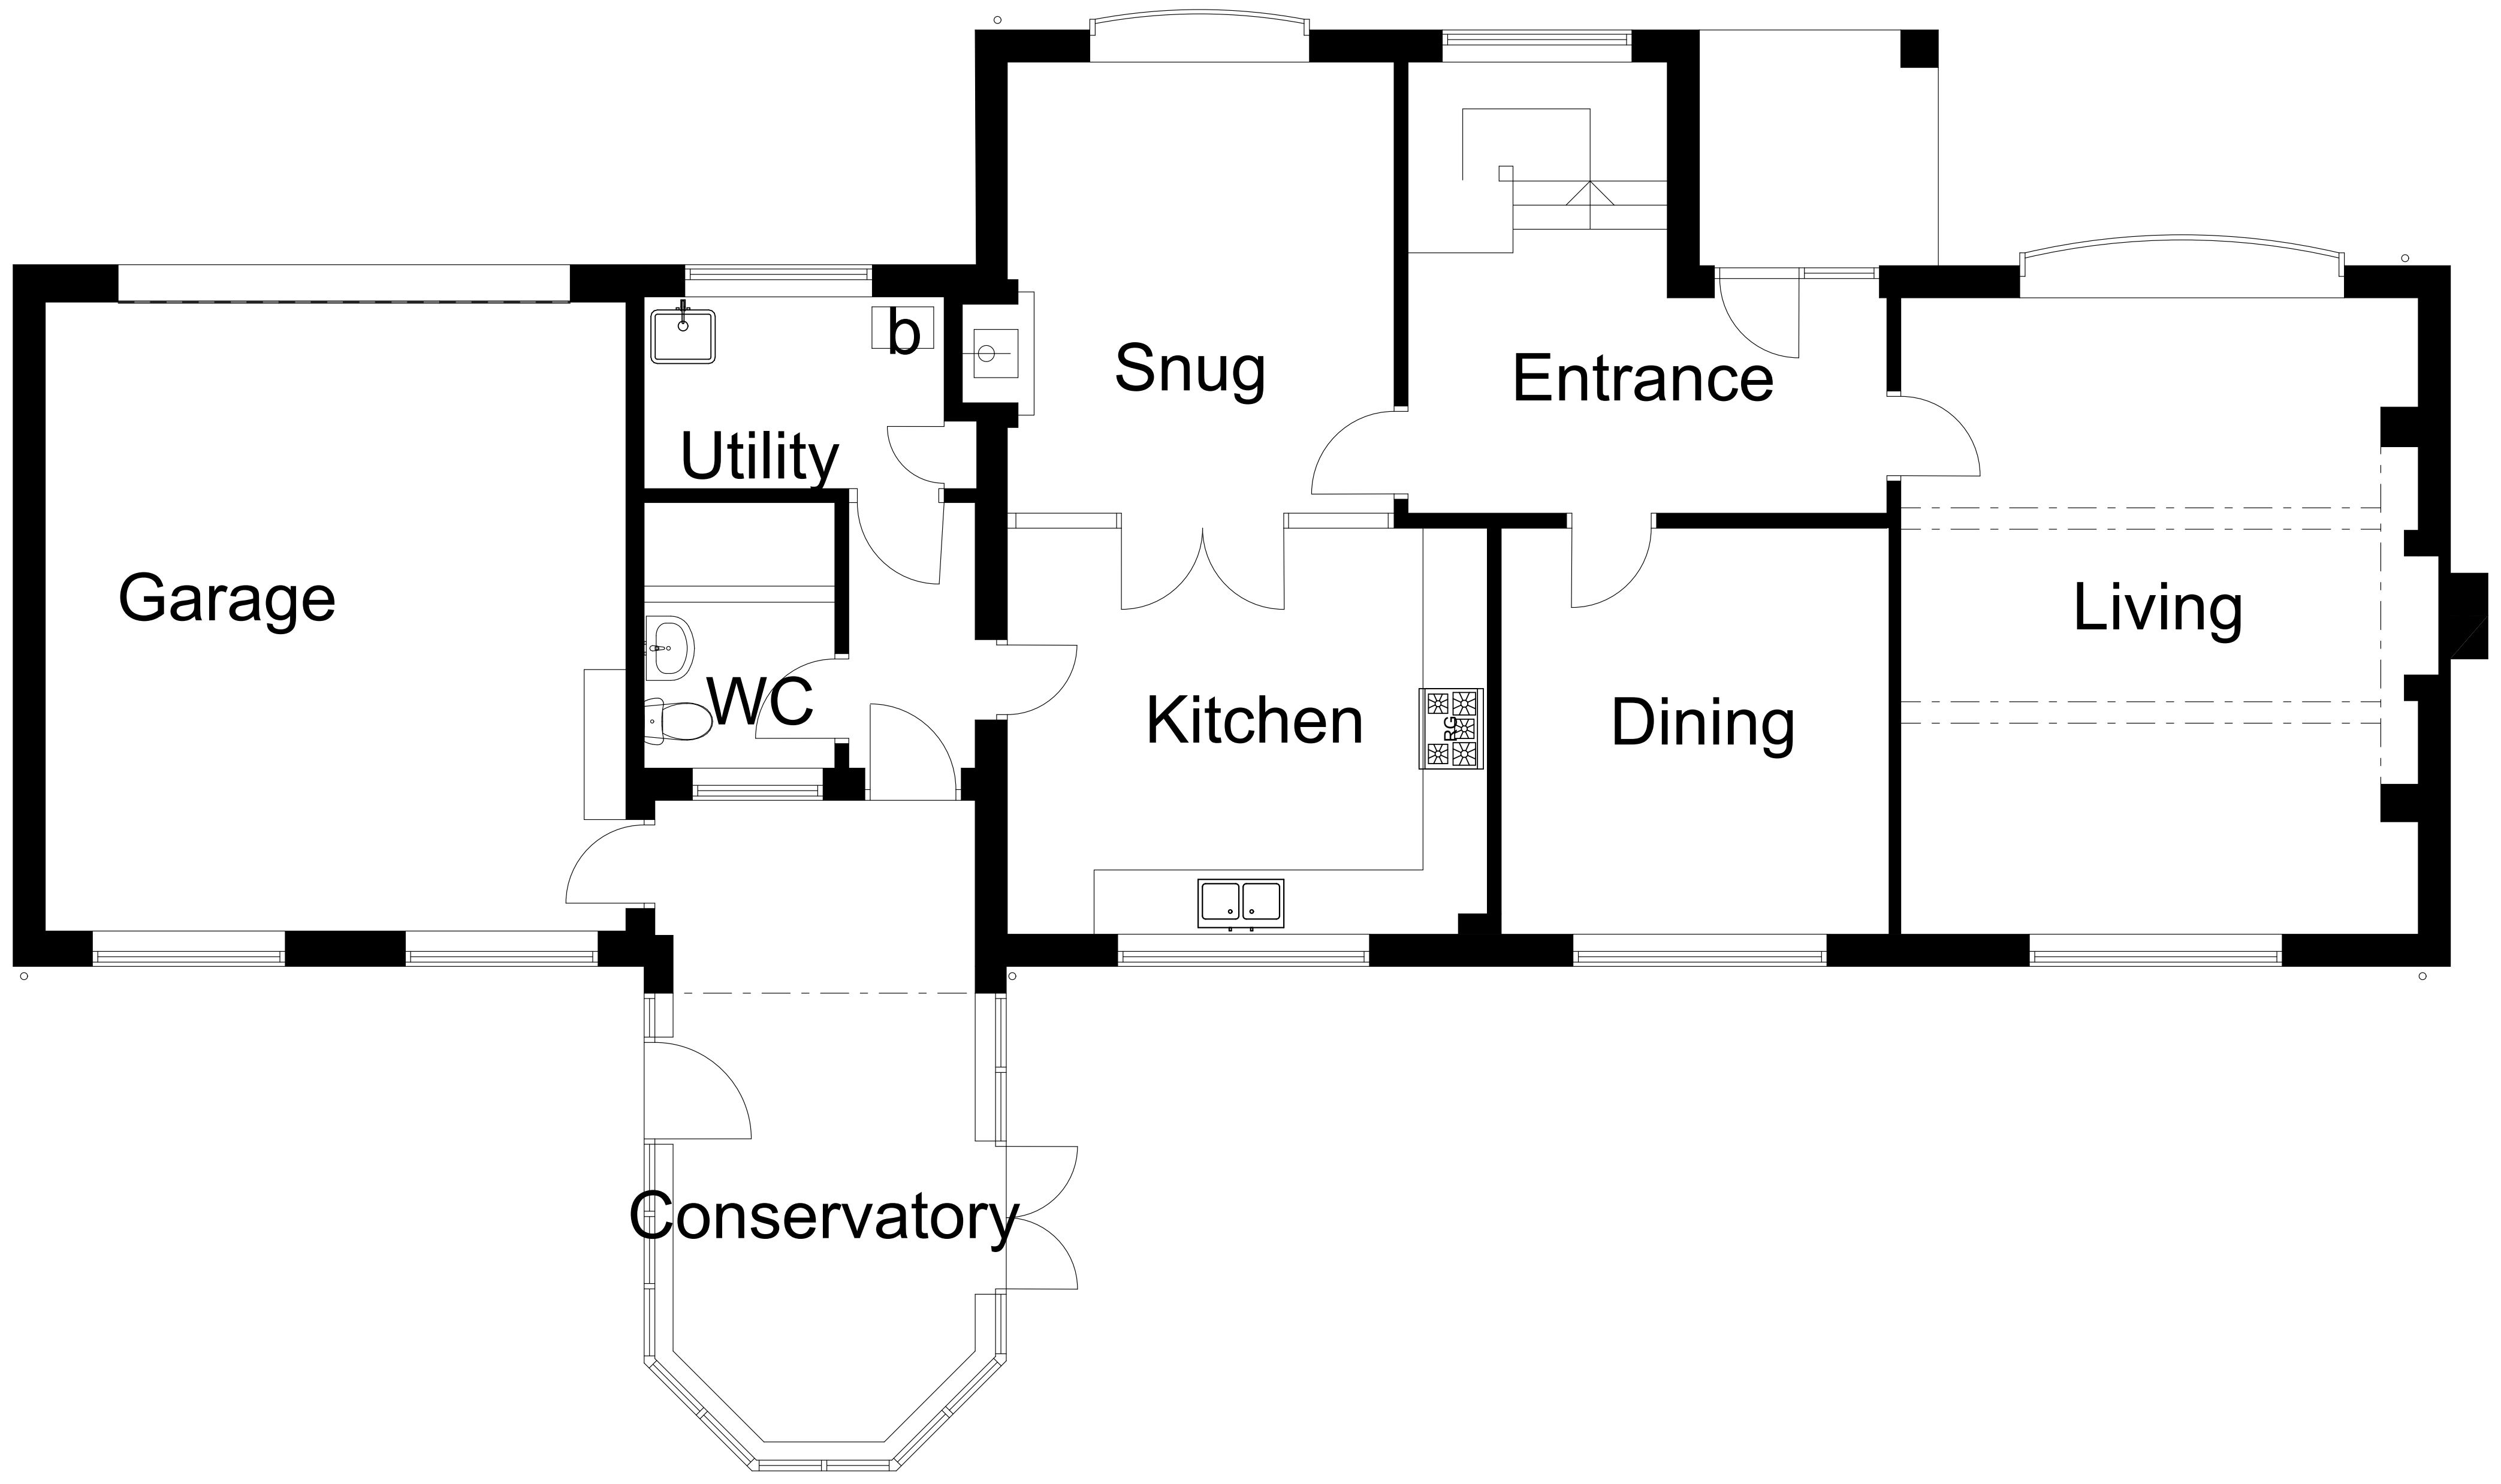

2 As Existing Ground Floor Plan 1:50

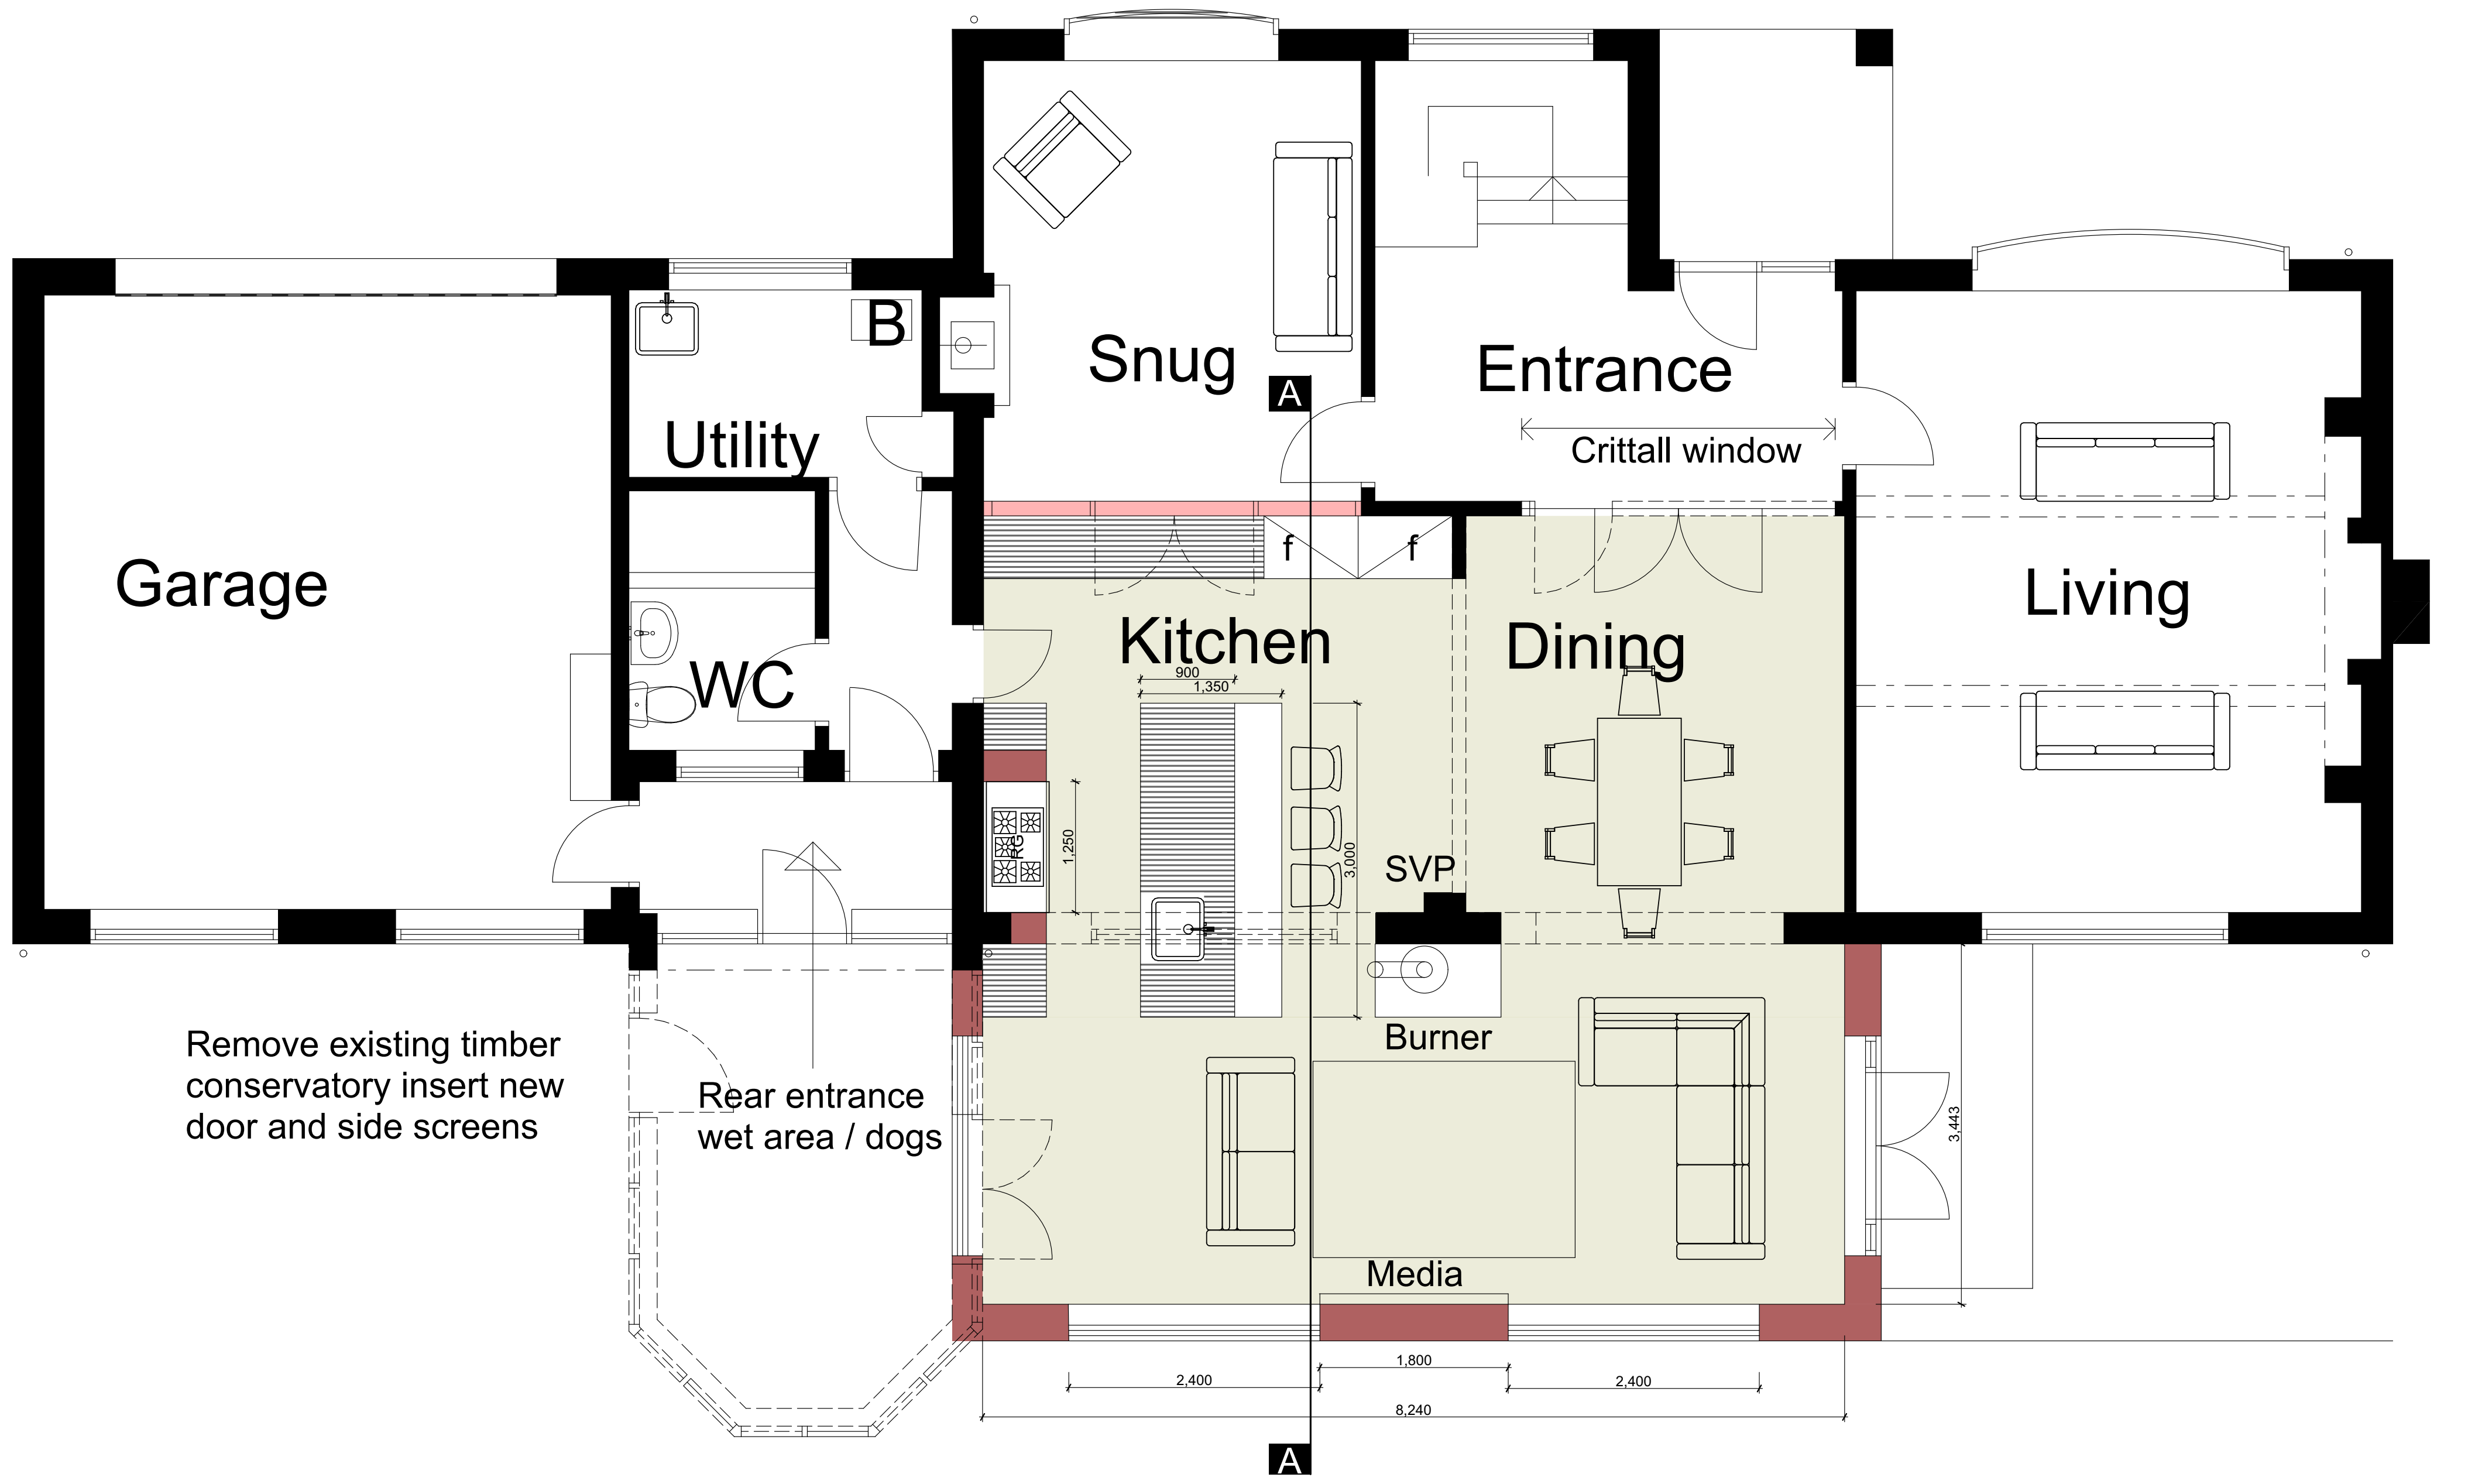

3 As Proposed Sketch Scheme 1:50

Rev:	Comment:	Date	By:

wood | goldstraw | yorath
ARCHITECTS QUANTITY SURVEYORS CDM CO-ORDINATORS

Churchill House, Regent Road, Stoke on Trent, ST1 3RH.
Tel: 01782 208000 Fax: 01782 208712 E-mail: info@woodgoldstraw.co.uk
www.woodgoldstraw.co.uk

Client.
Mr and Mrs Carter

Project.
Rear Single Storey Extension and Alterations at Keeper Cottage

Scale
1:50

Issue Date
05/04/2024

Sheet Size
A0

Drawn

Title.
As Existing As Proposed Plans and Elevations

Drawing Number
3646-02-02

Revison ID

CAD file path:
X:\0 PROJECTS\3646 Darren Carter\3646-02 Ext & Alts Keepers Cottage\Design\ArchiCAD \3646-01-01-Master .pln

Copyright. Wood Goldstraw Yorath LLP

Contractors are to check all dimensions on site and refer any discrepancies to the Architect immediately. This drawing has been prepared for planning purposes only and to the best of our knowledge the original digital document is accurate at the stated scale. However, we cannot accept liability for the accuracy of third party data (OS mappings, topographical survey information, etc) used in the production of this document which we have relied upon in good faith. Key dimensions are noted for reference and any further specific dimensional information can be provided upon request.