job Sprinks Farm, Rushton Spencer
Proposed Extension


title Section & Elevations as Proposed

date	scale	dwg. no.	rev.
16.04.24	1/50 & 1/100 @ A3	SF-21	A

Ian Ankers architecture
Building and Design Consultants
Ryecroft Farm, Rushton Spencer, Macclesfield, SK11 0RP
t 01260 546944
e ian@ianankers.co.uk
w www.ianankers.co.uk

Revisions

A	SW Elevation added	18.04.24

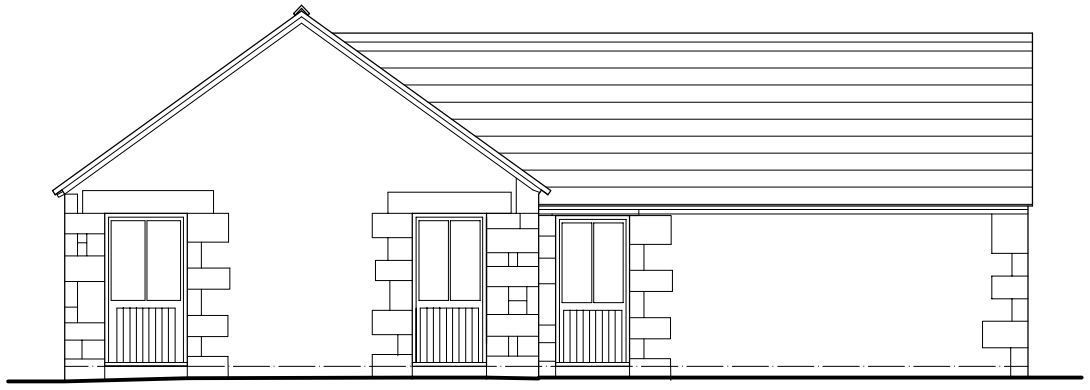


SIDE ELEVATION (SW)




REAR ELEVATION

0 1 2 3 4 5m

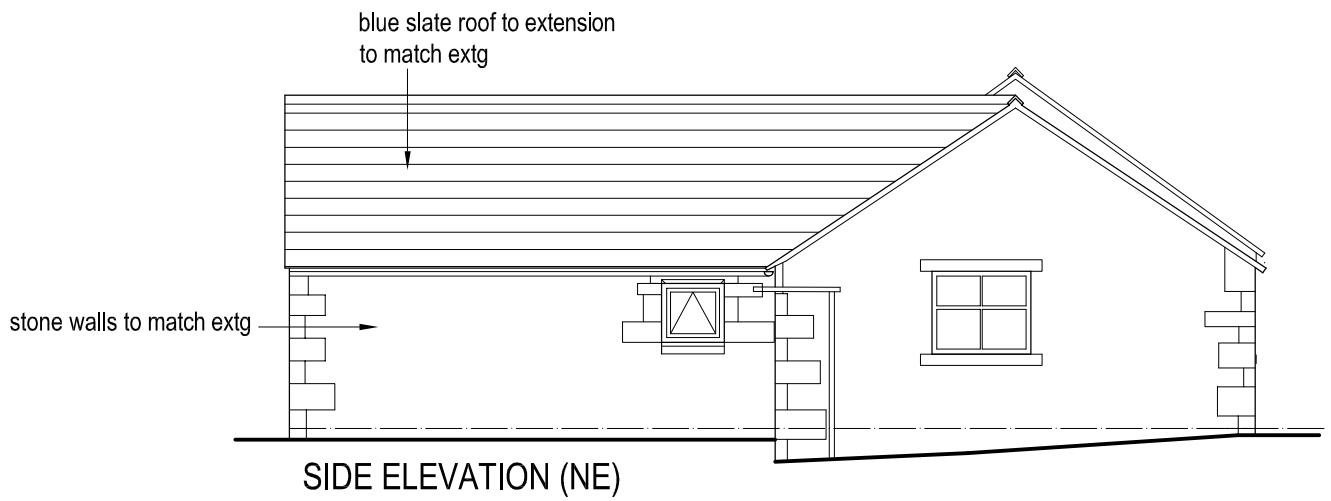

SIDE ELEVATION (NE)

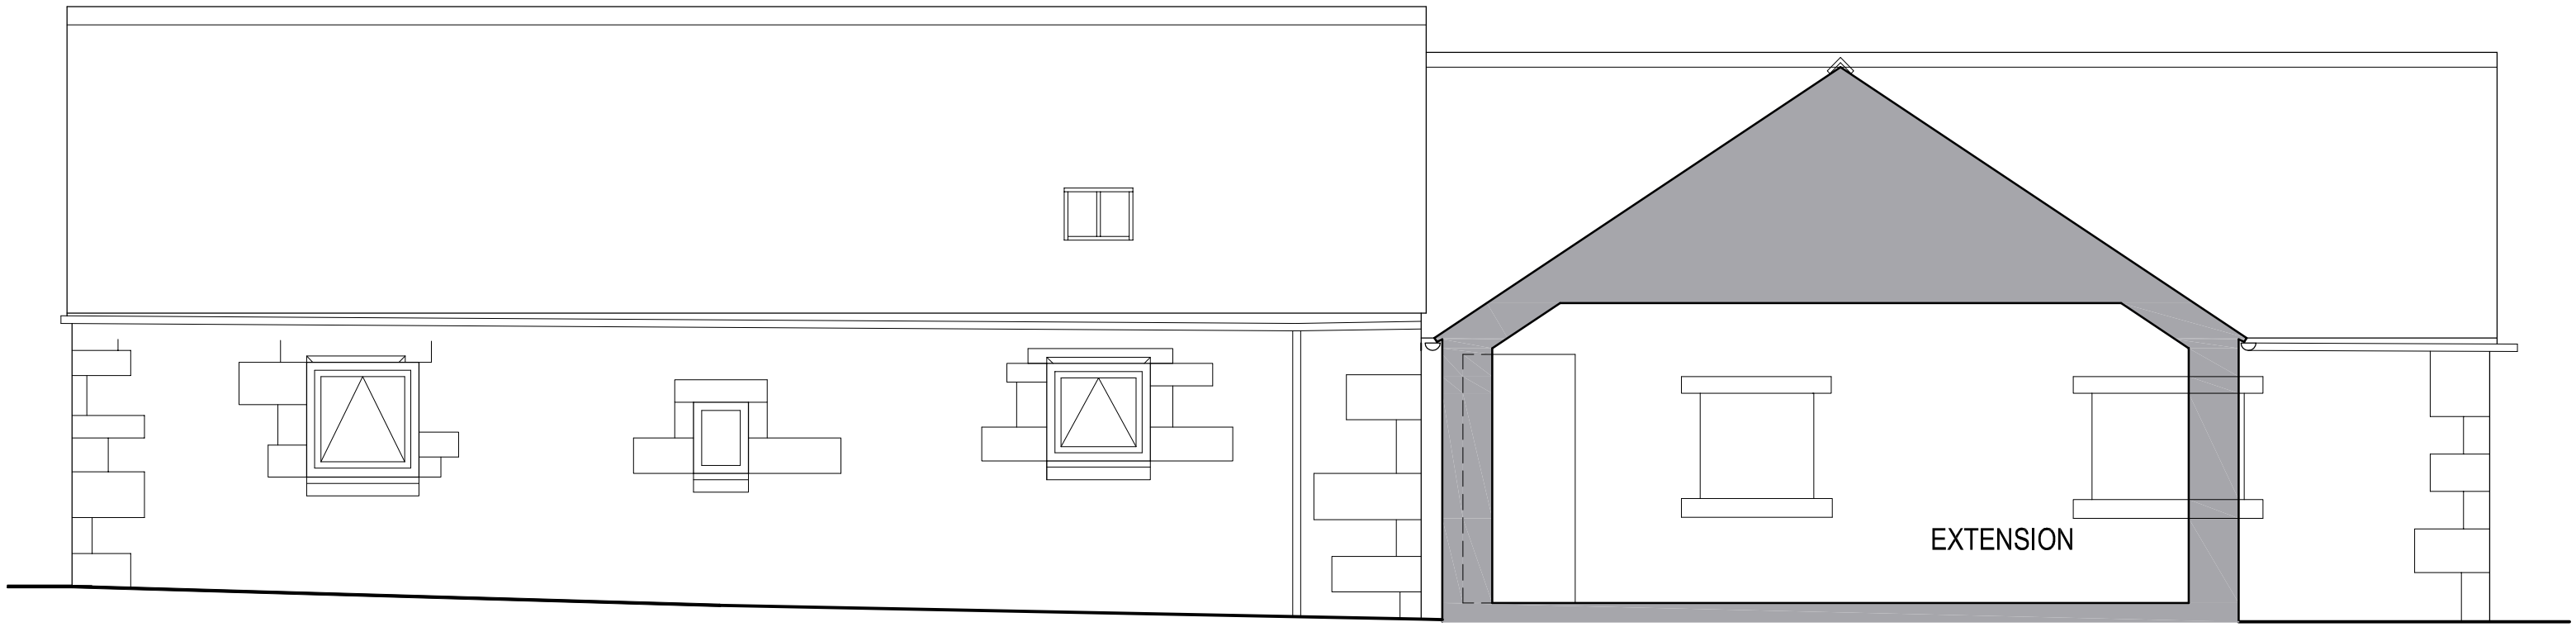

SECTION THROUGH EXTENSION

0 1 2 3m