
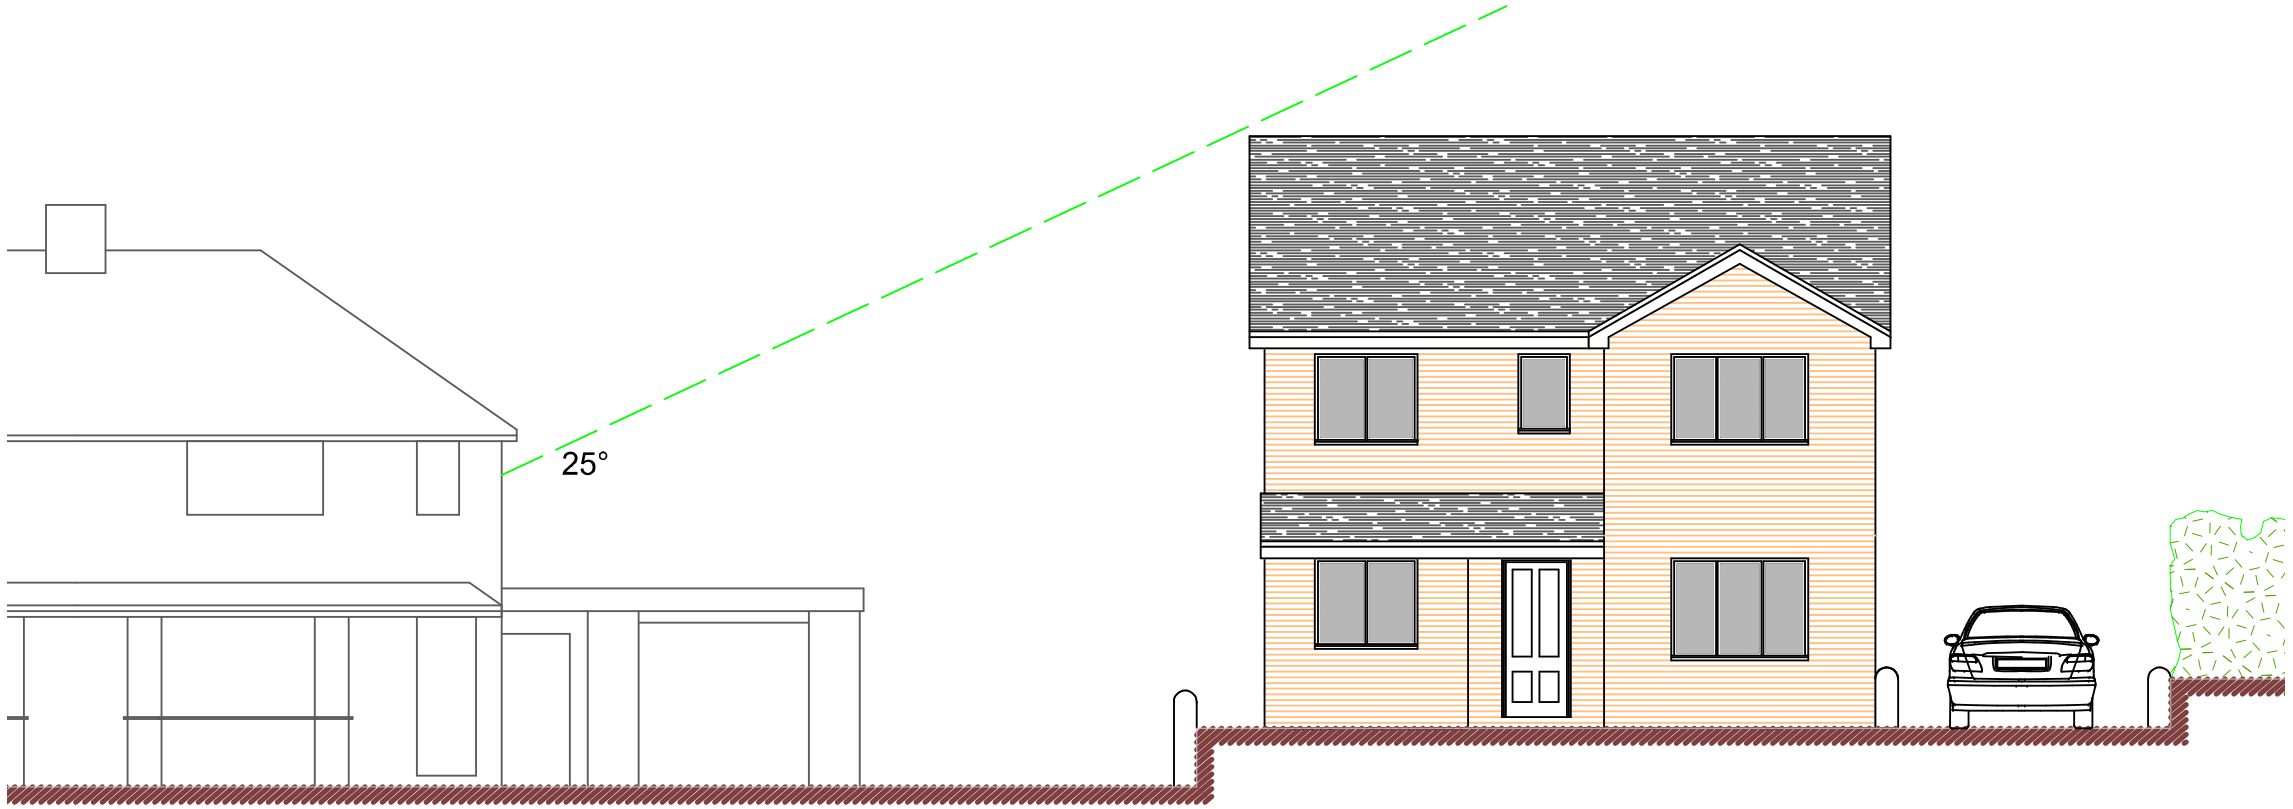


Front Elevation

Street Scene as Proposed

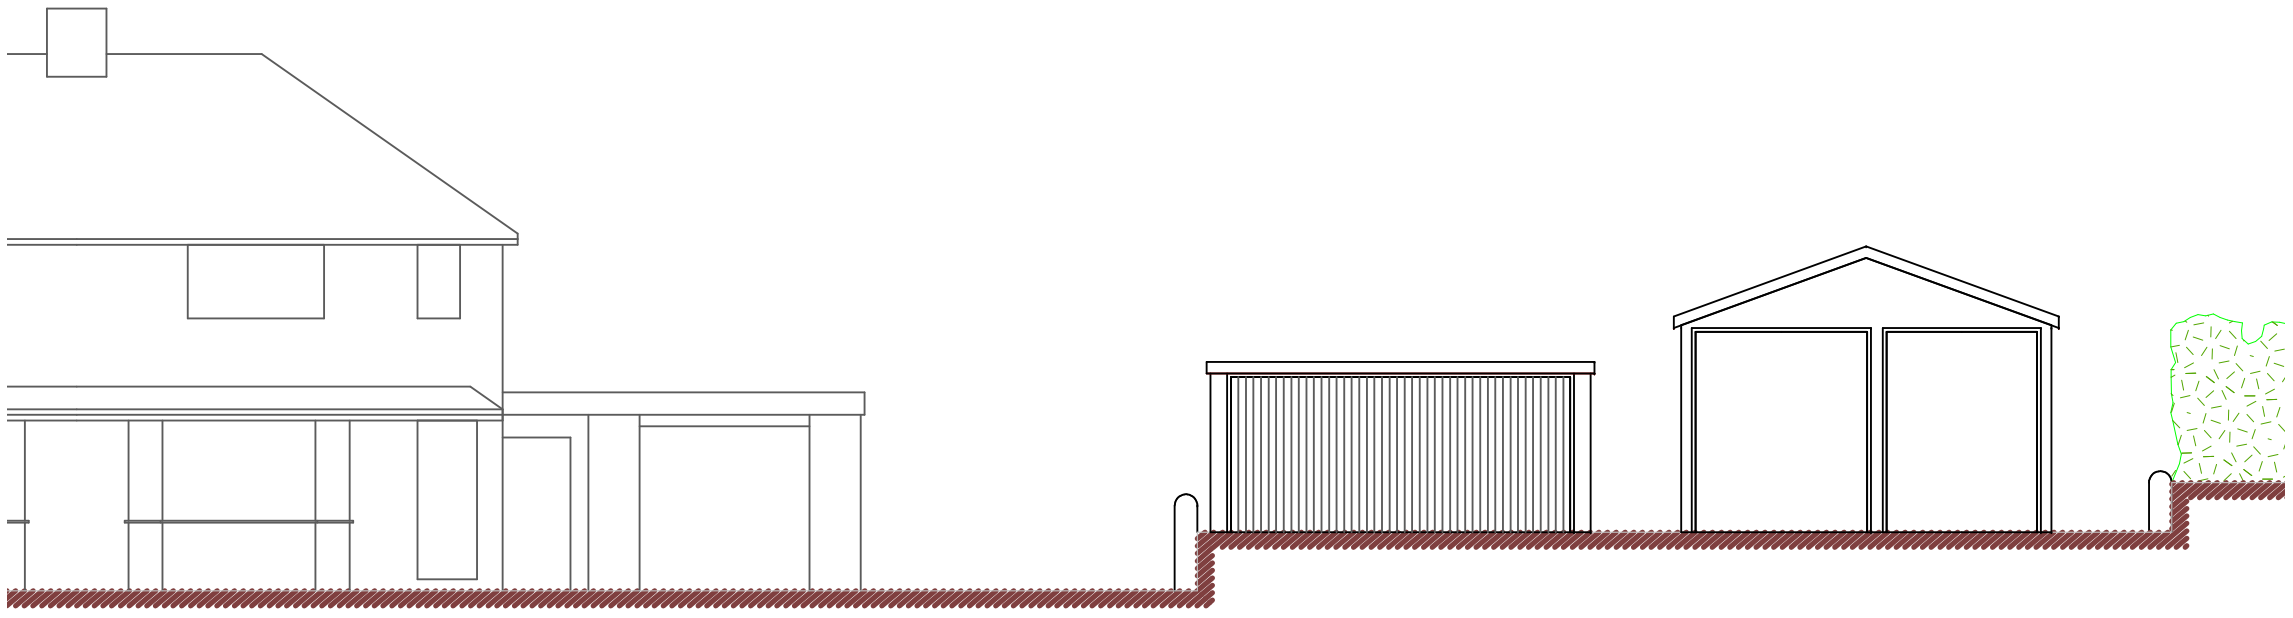

Street Scene as Existing

Metres

1 2 3 4 5 10

SCALE 1:100

DBD Architectural Consultancy Ltd ©2024

1. Copyright is vested with DBD Architectural Consultancy Ltd.

2. All dimensions to be checked on site before proceeding.

3. Contractor to check/adjust dimensions of new work to suit existing conditions.
Do not assume existing structure or details are plumb, square or level.

4. Contractor must notify the architect of any discrepancies before proceeding.

5. All drawings to be read in conjunction with all other consultants drawings and specs.

Rev	Date	Description

DBD Architectural Consultancy

DBD Architectural Consultancy Ltd
50 Broad Street, Leek,
Staffordshire, ST13 5NS
01538 383118
mail@dbdconsultants.co.uk
www.dbdconsultants.co.uk

C Booth
156 Ashbourne Road
Leek
ST13
Client

New dwelling on land
behind 156 Ashbourne Road
Project

Title
Proposed Street Scene

Stage: Planning
Size: A3
Scale: 1:100
Date: 22.02.24
Job No: 2410
Drawing Number: PL 04