

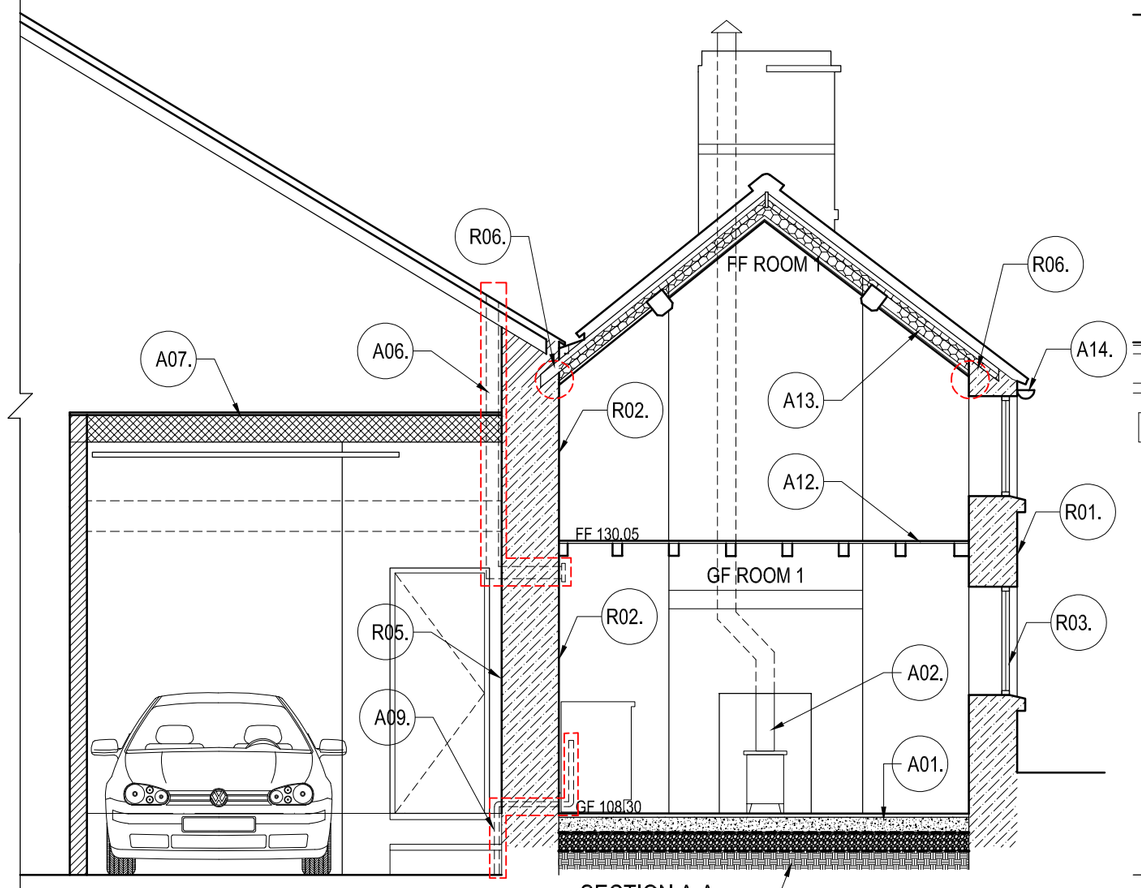



SECTION A-A

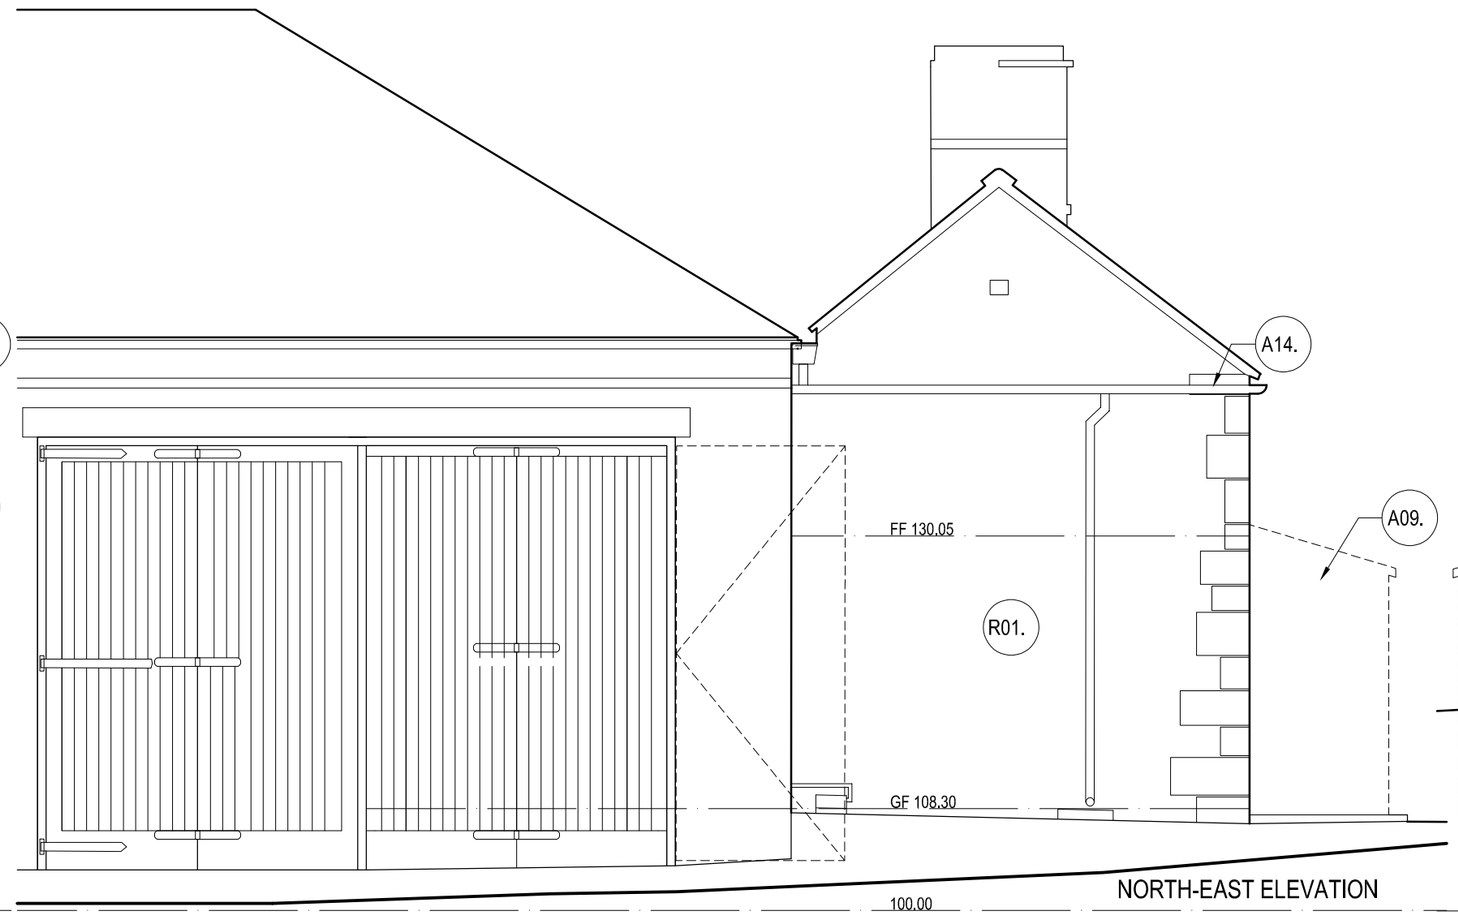

NORTH-EAST ELEVATION

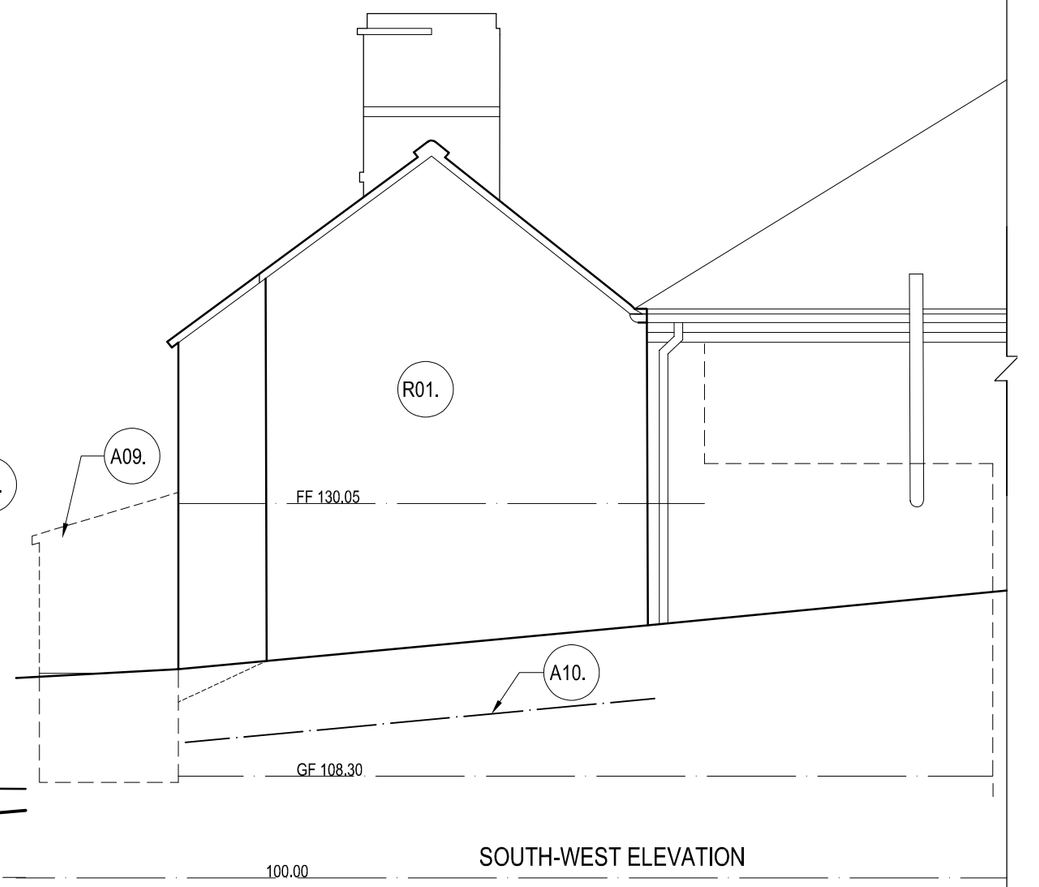



SOUTH-WEST ELEVATION

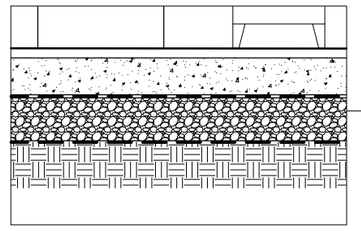

FLOOR DETAIL 1:20

ROOF INSULATION DETAIL 1:20

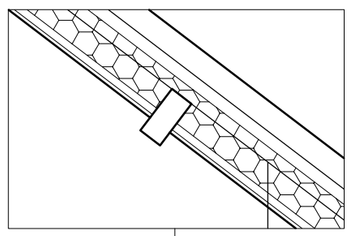

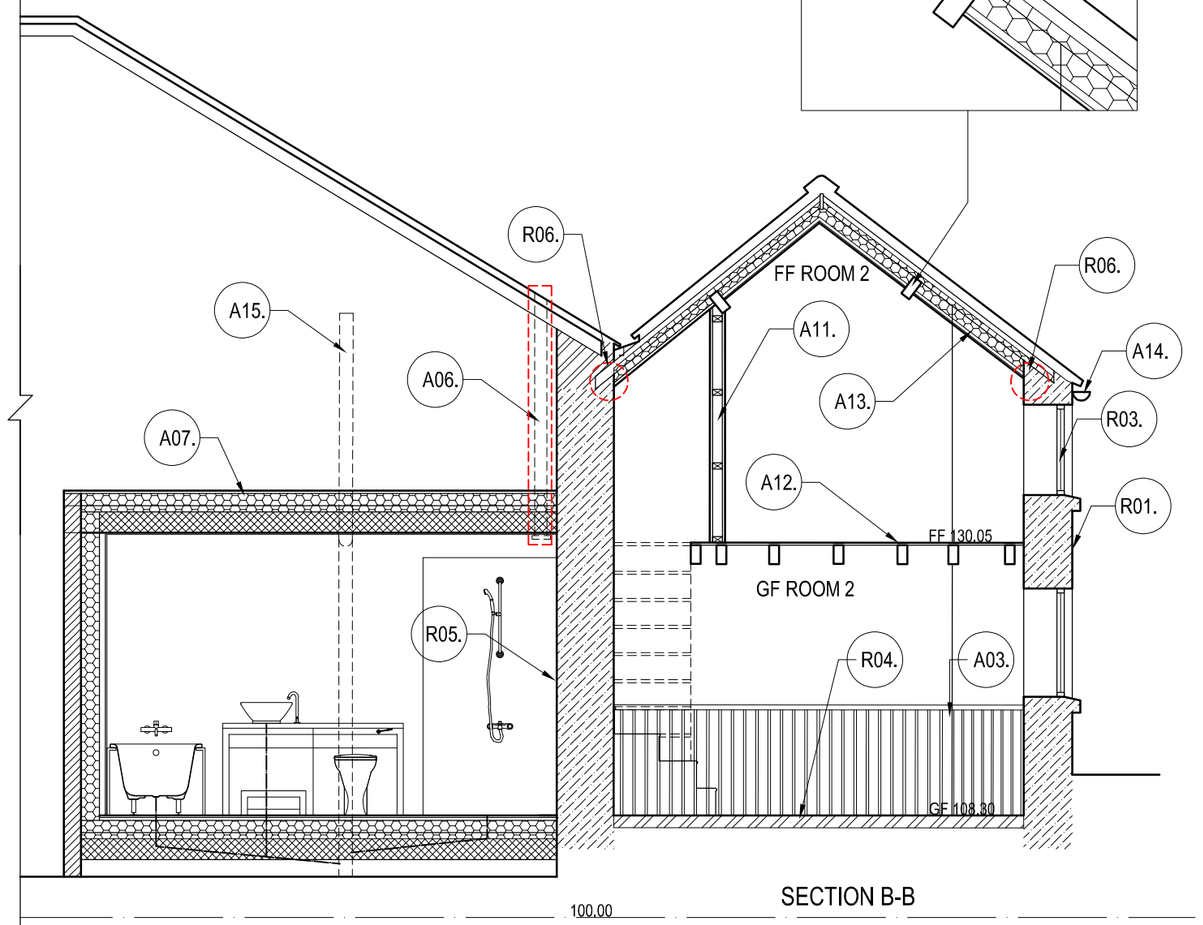

SECTION B-B



NORTH-WEST ELEVATION

See Drawing CH02 for Schedule Key

0 1 2 3m

Revisions		
A	1:20 details added	29.04.24
B	minor revision	07.05.24

job	Churnet Hall Cottage, Cheddleton Refurb project			
title	Sections and Elevations as Proposed			
date 05.03.24	scale 1/50 @ A2	drawn by RA	dwg. no. CHC-03	rev. B

Ian Ankers architecture
Building and Design Consultants
Ryecroft Farm, Rushton Spencer, Macclesfield, SK11 0RP
t 01260 546944
e ross@ianankers.co.uk
w www.ianankers.co.uk