

Nº 37

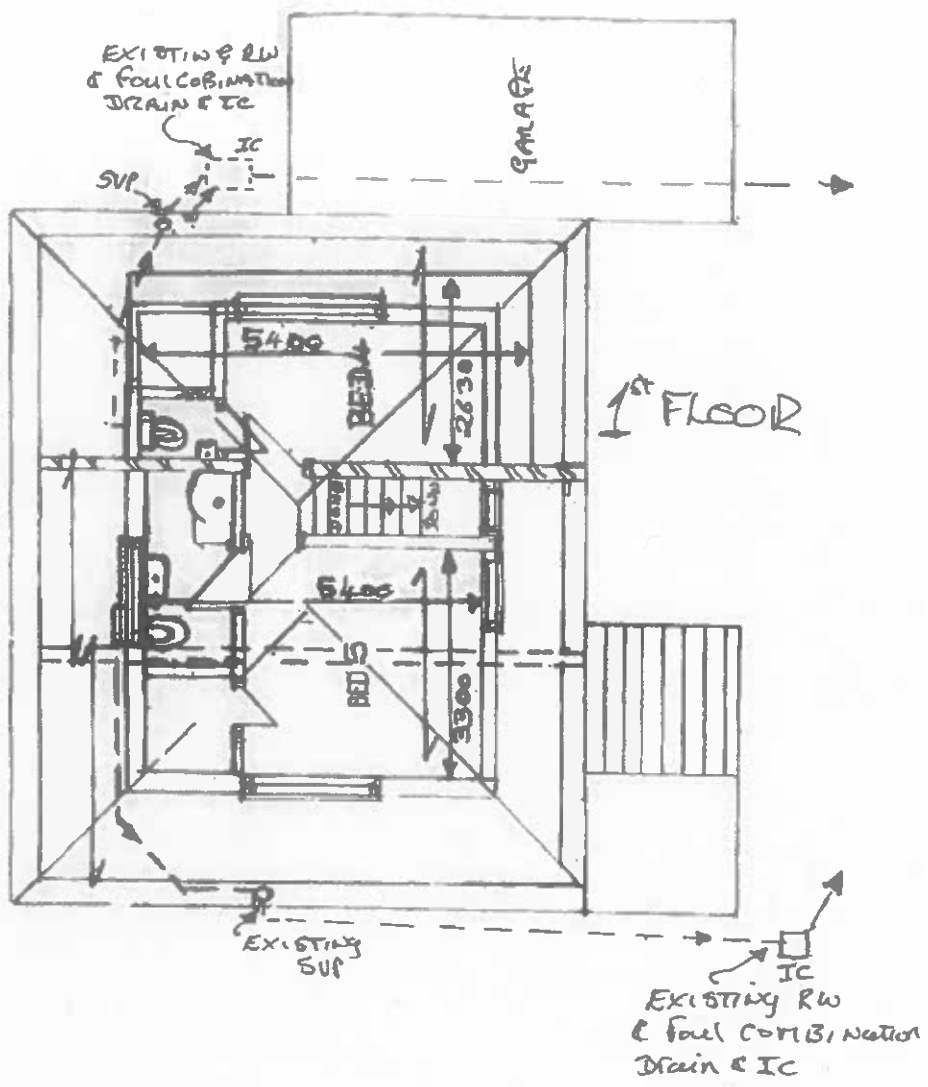

PROPOSED 1st FLOOR PLAN

Nº 2

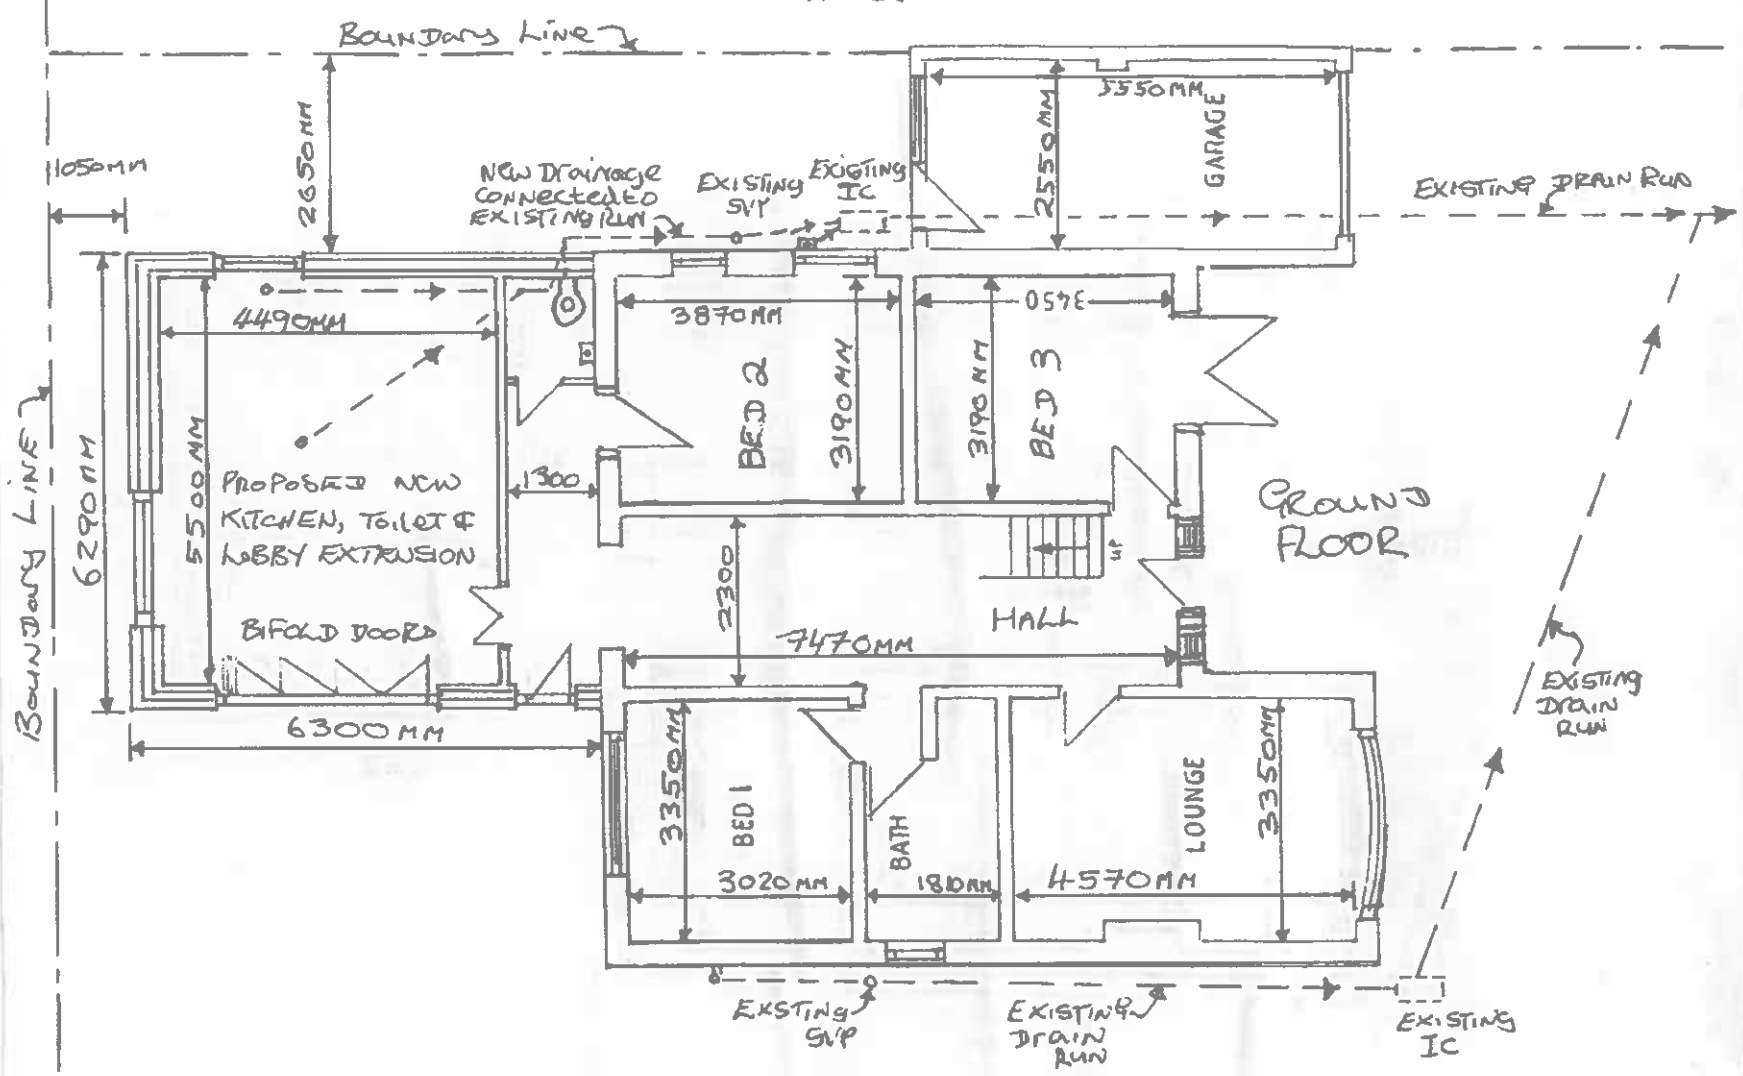

PROPOSED GROUND FLOOR PLAN

Proposed Ground & 1st Floor Plan
SCALES: 1:100
DRAWN BY G.R. ROBERTS
DWG No. GR003
DATE: 29th APRIL 2024
ADDRESS: 6 GREENWAYS DRIVE CHEADLE, STAFFORDSHIRE ST10 1JQ

Nº 10 ↓