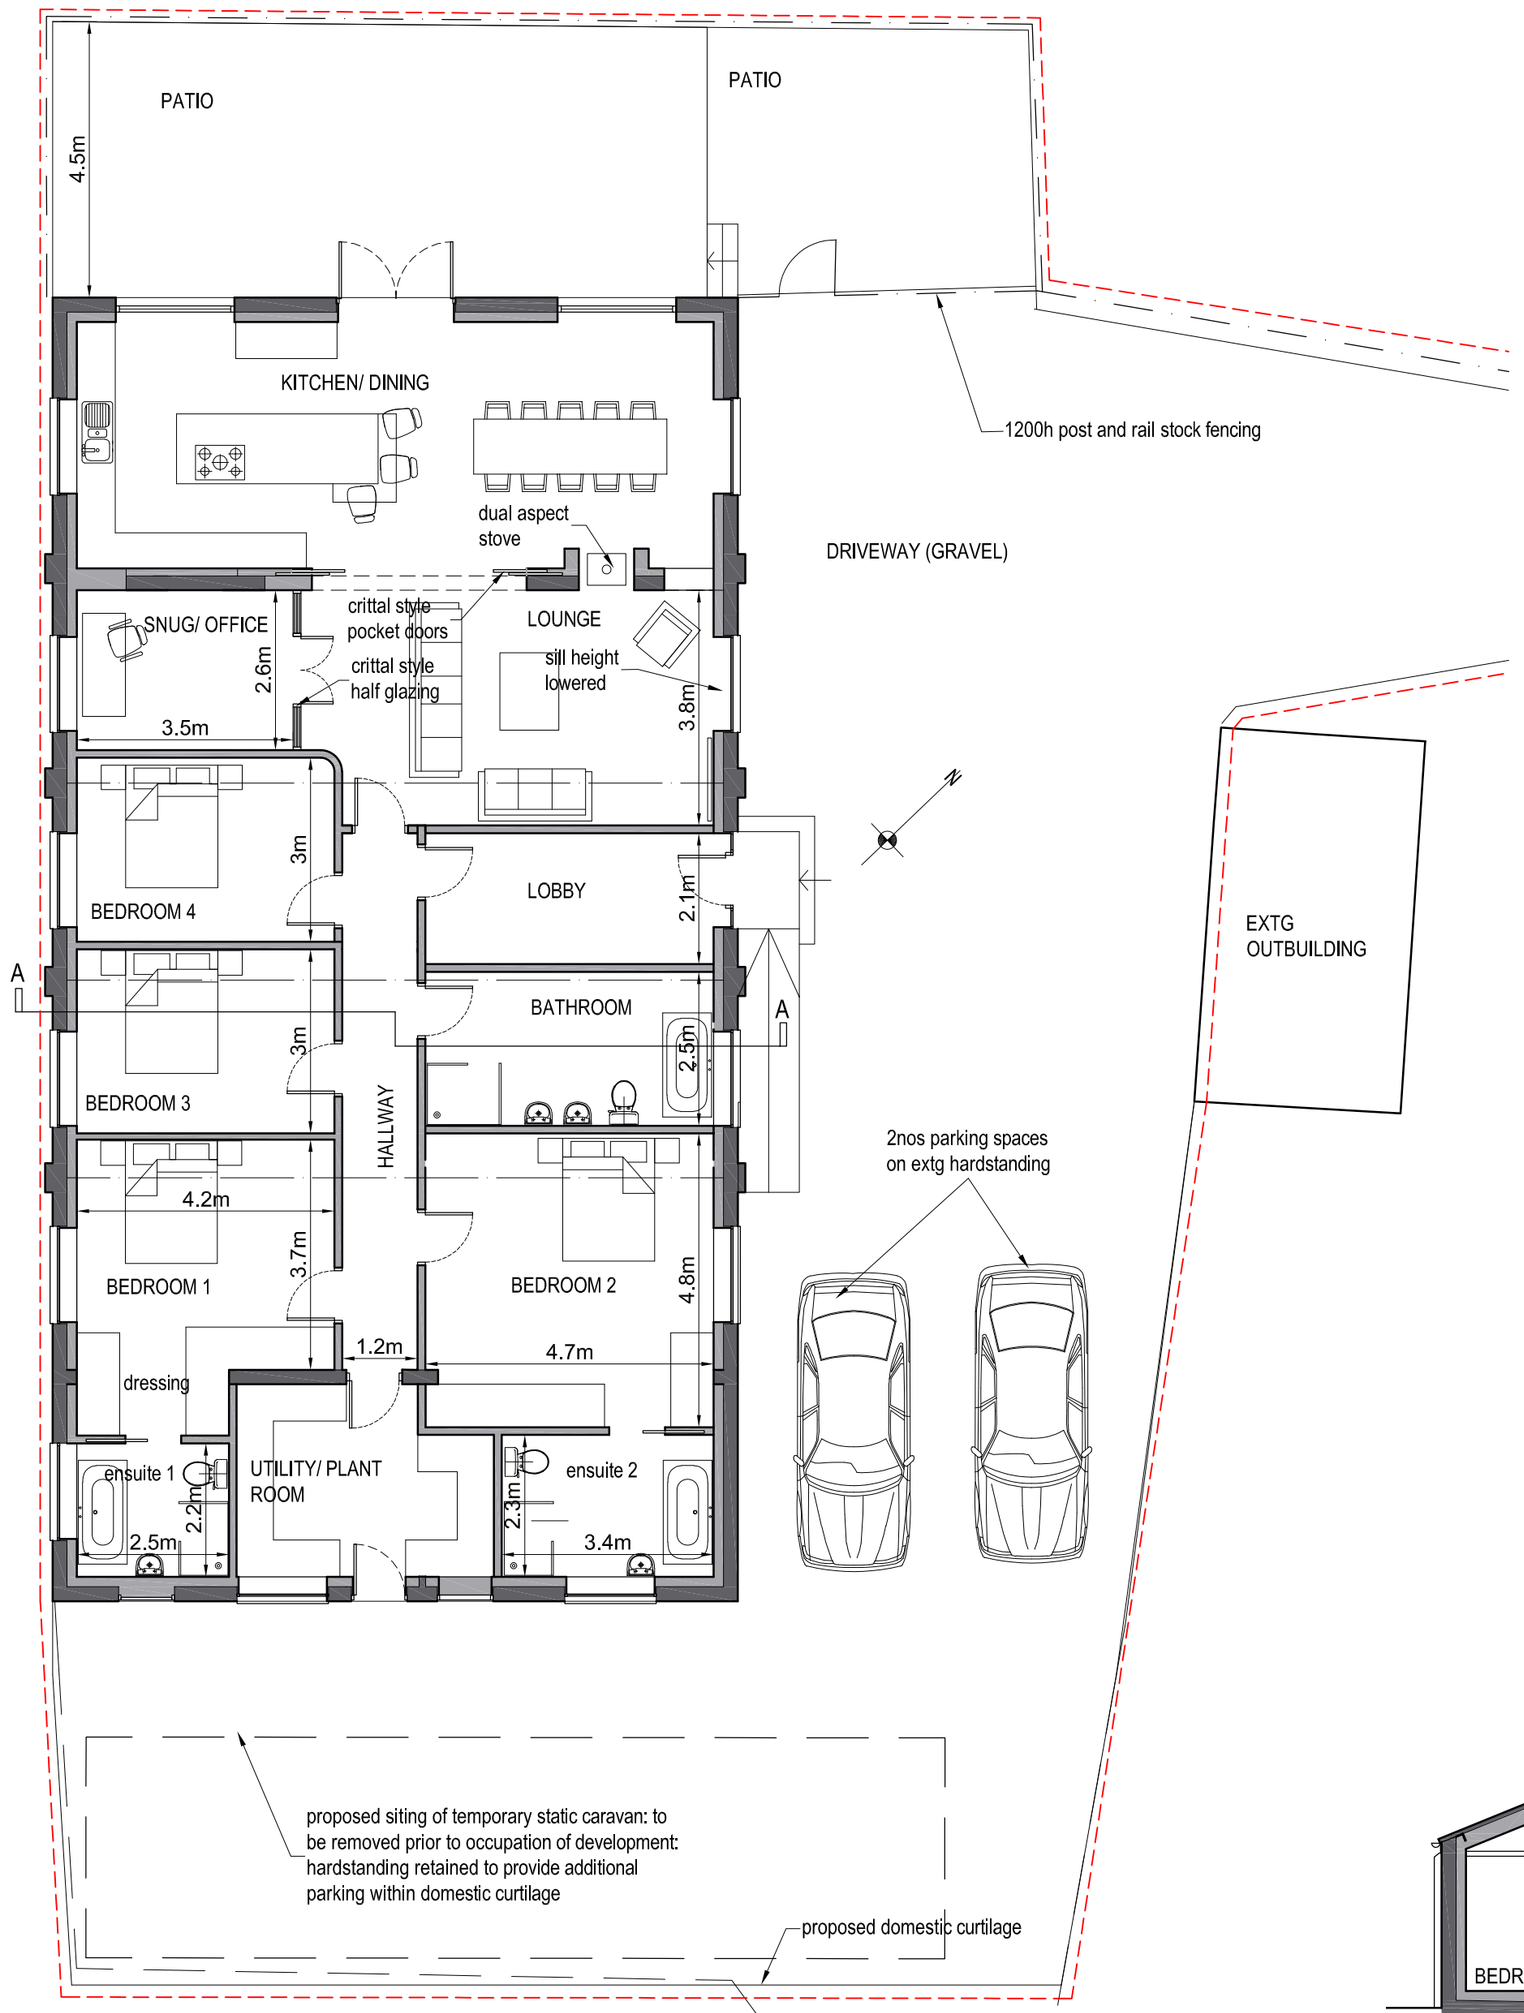

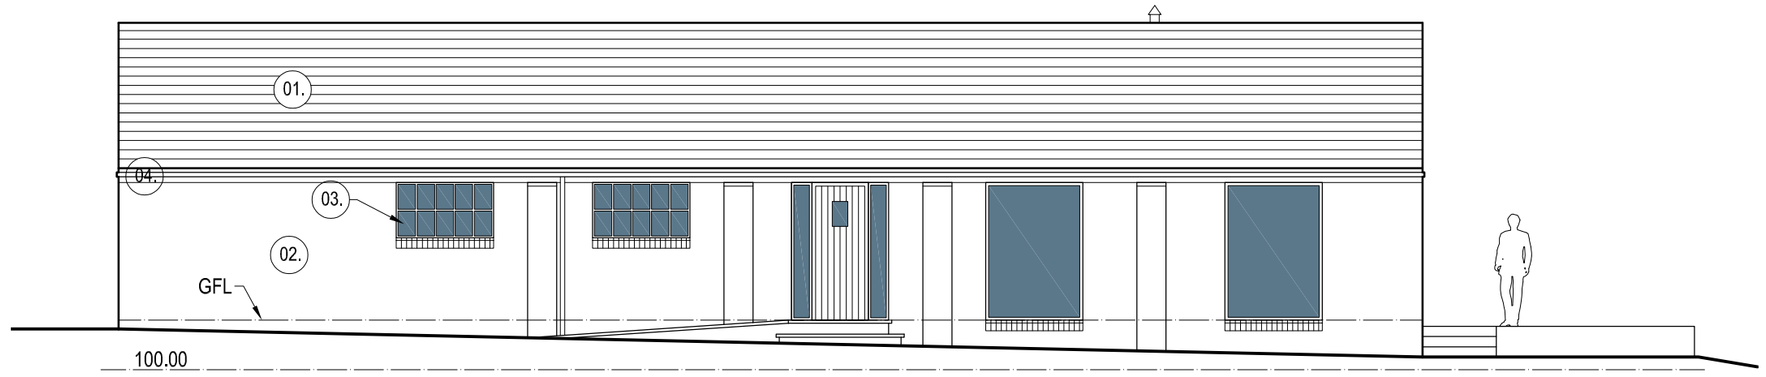

NORTH ELEVATION

SOUTH ELEVATION

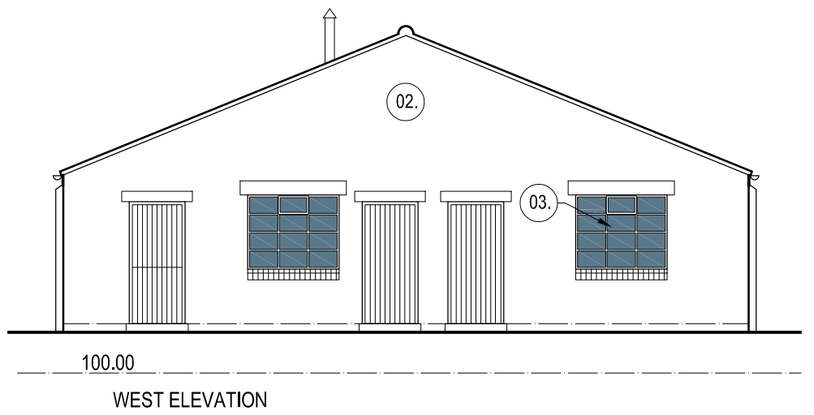

WEST ELEVATION

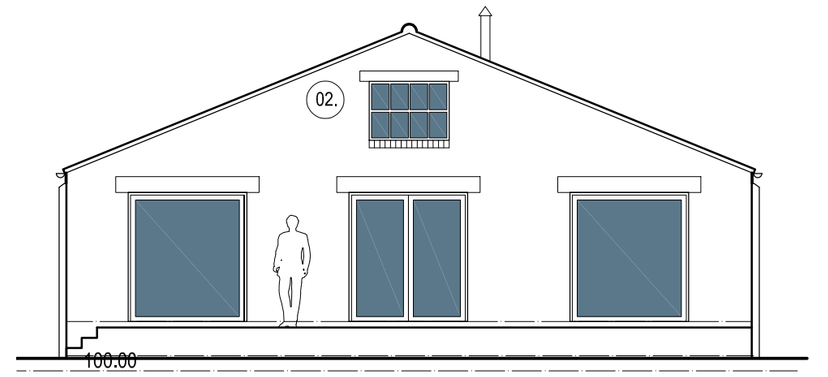

WEST ELEVATION

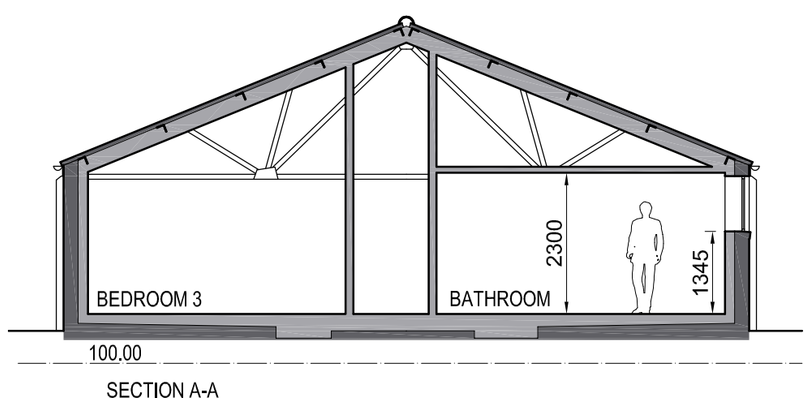

SECTION A-A

MATERIALS KEY

- 01. Staffs blue clay tile
- 02. red facing brick
- 03. PCC aluminium windows with DG units
- 04. black plastic rainwater goods against timber facia
- 05. timber door and frame

0 1 2 3 4 5m

Revisions

A	Minor revisions	30.07.24
B	Minor revisions	31.07.24

job: Cloud Park Farm Barn, Dial Lane, Congleton
Barn Conversion

title: Floor Plan, Sections and Elevations as Proposed

date	scale	drawn by	dwg. no.	rev.
07.05.24	1/100 @ A2	RA	CPFB-100	B

Ian Ankers architecture
Building and Design Consultants
Ryecroft Farm, Rushton Spencer, Macclesfield, SK11 0RP
t 01260 546944
e ross@ianankers.co.uk
w www.ianankers.co.uk