
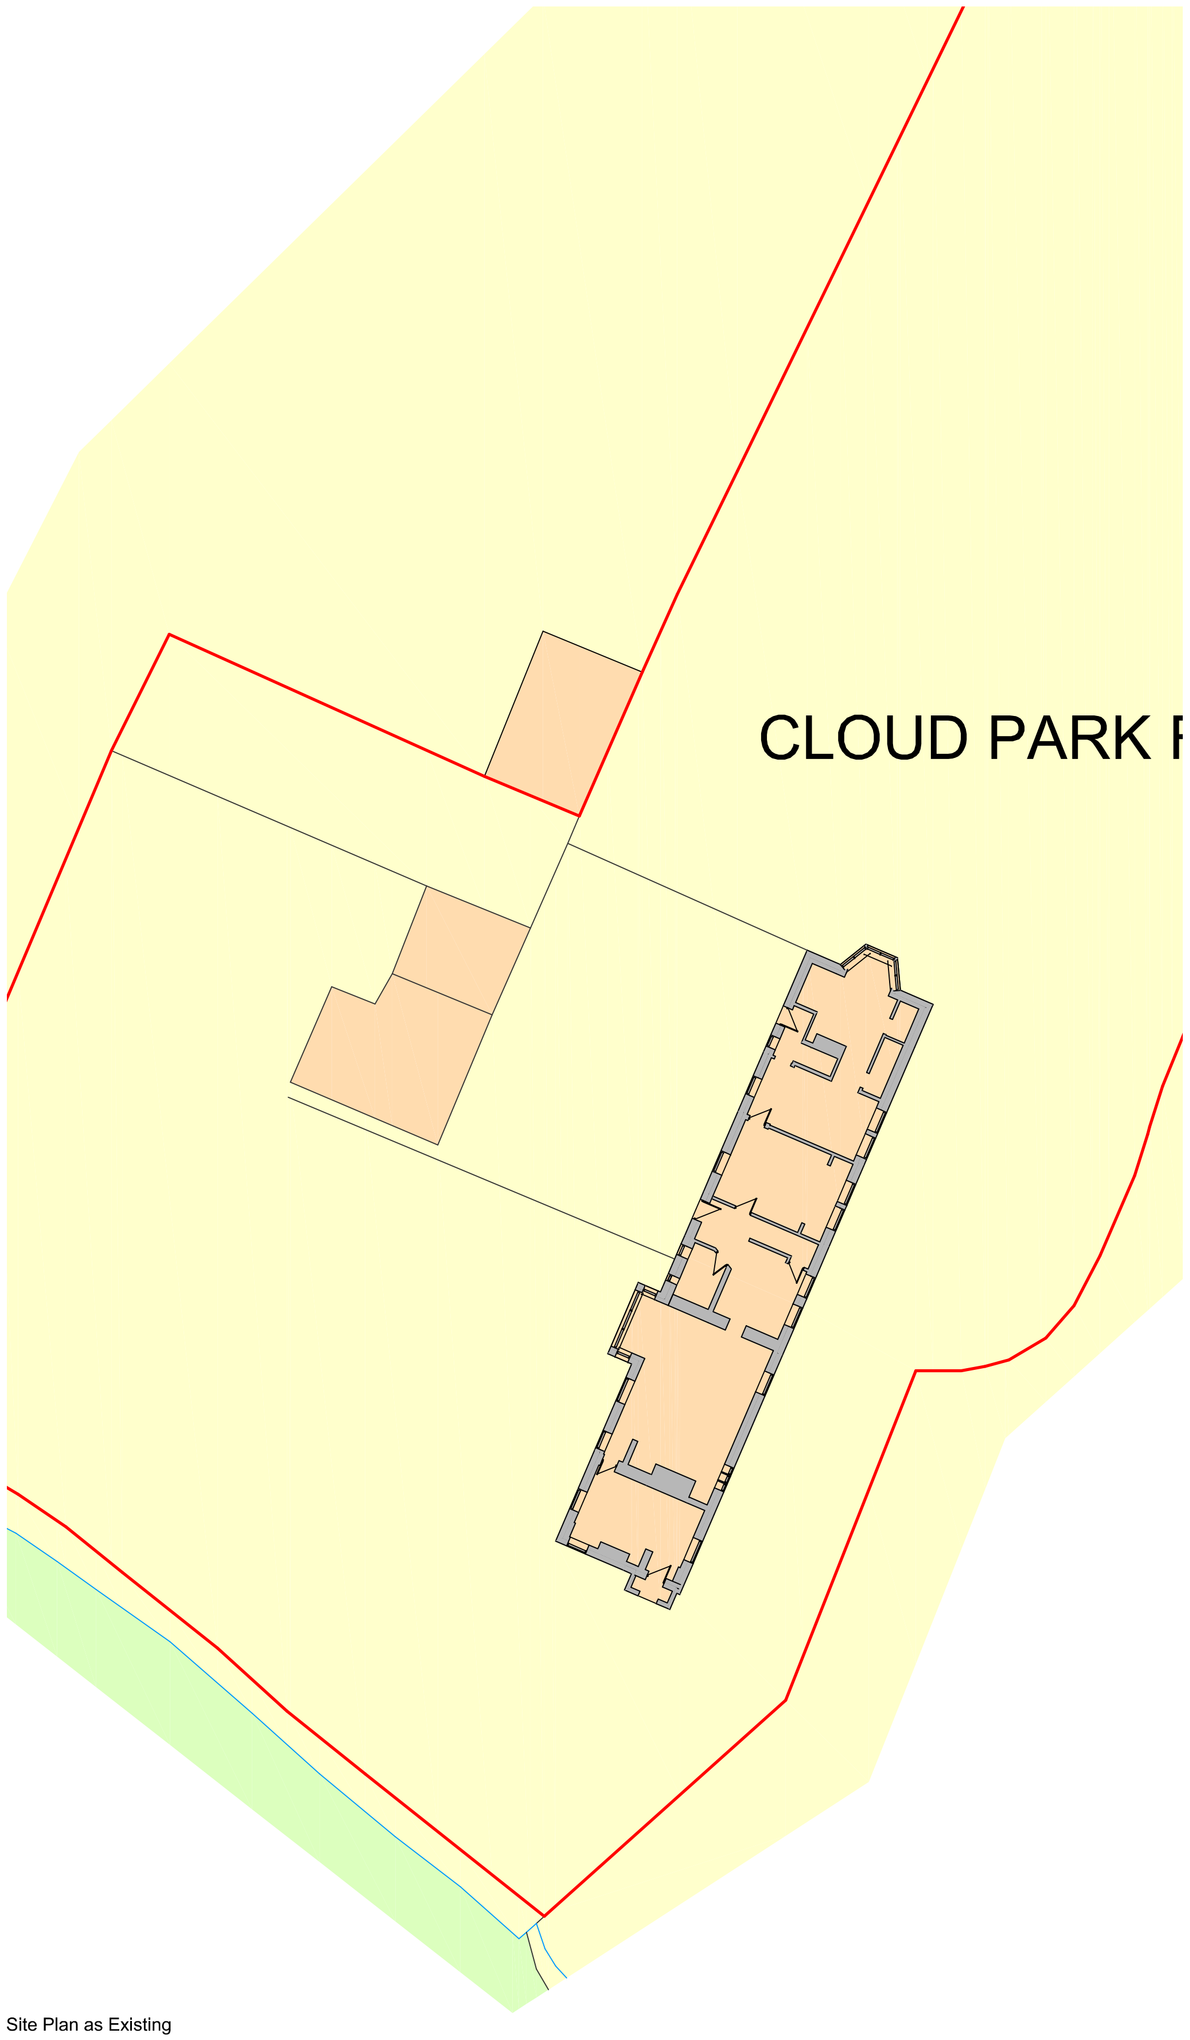



Site Plan as Existing

Metres

1 2 3 4 5 10 15 20

SCALE 1:200

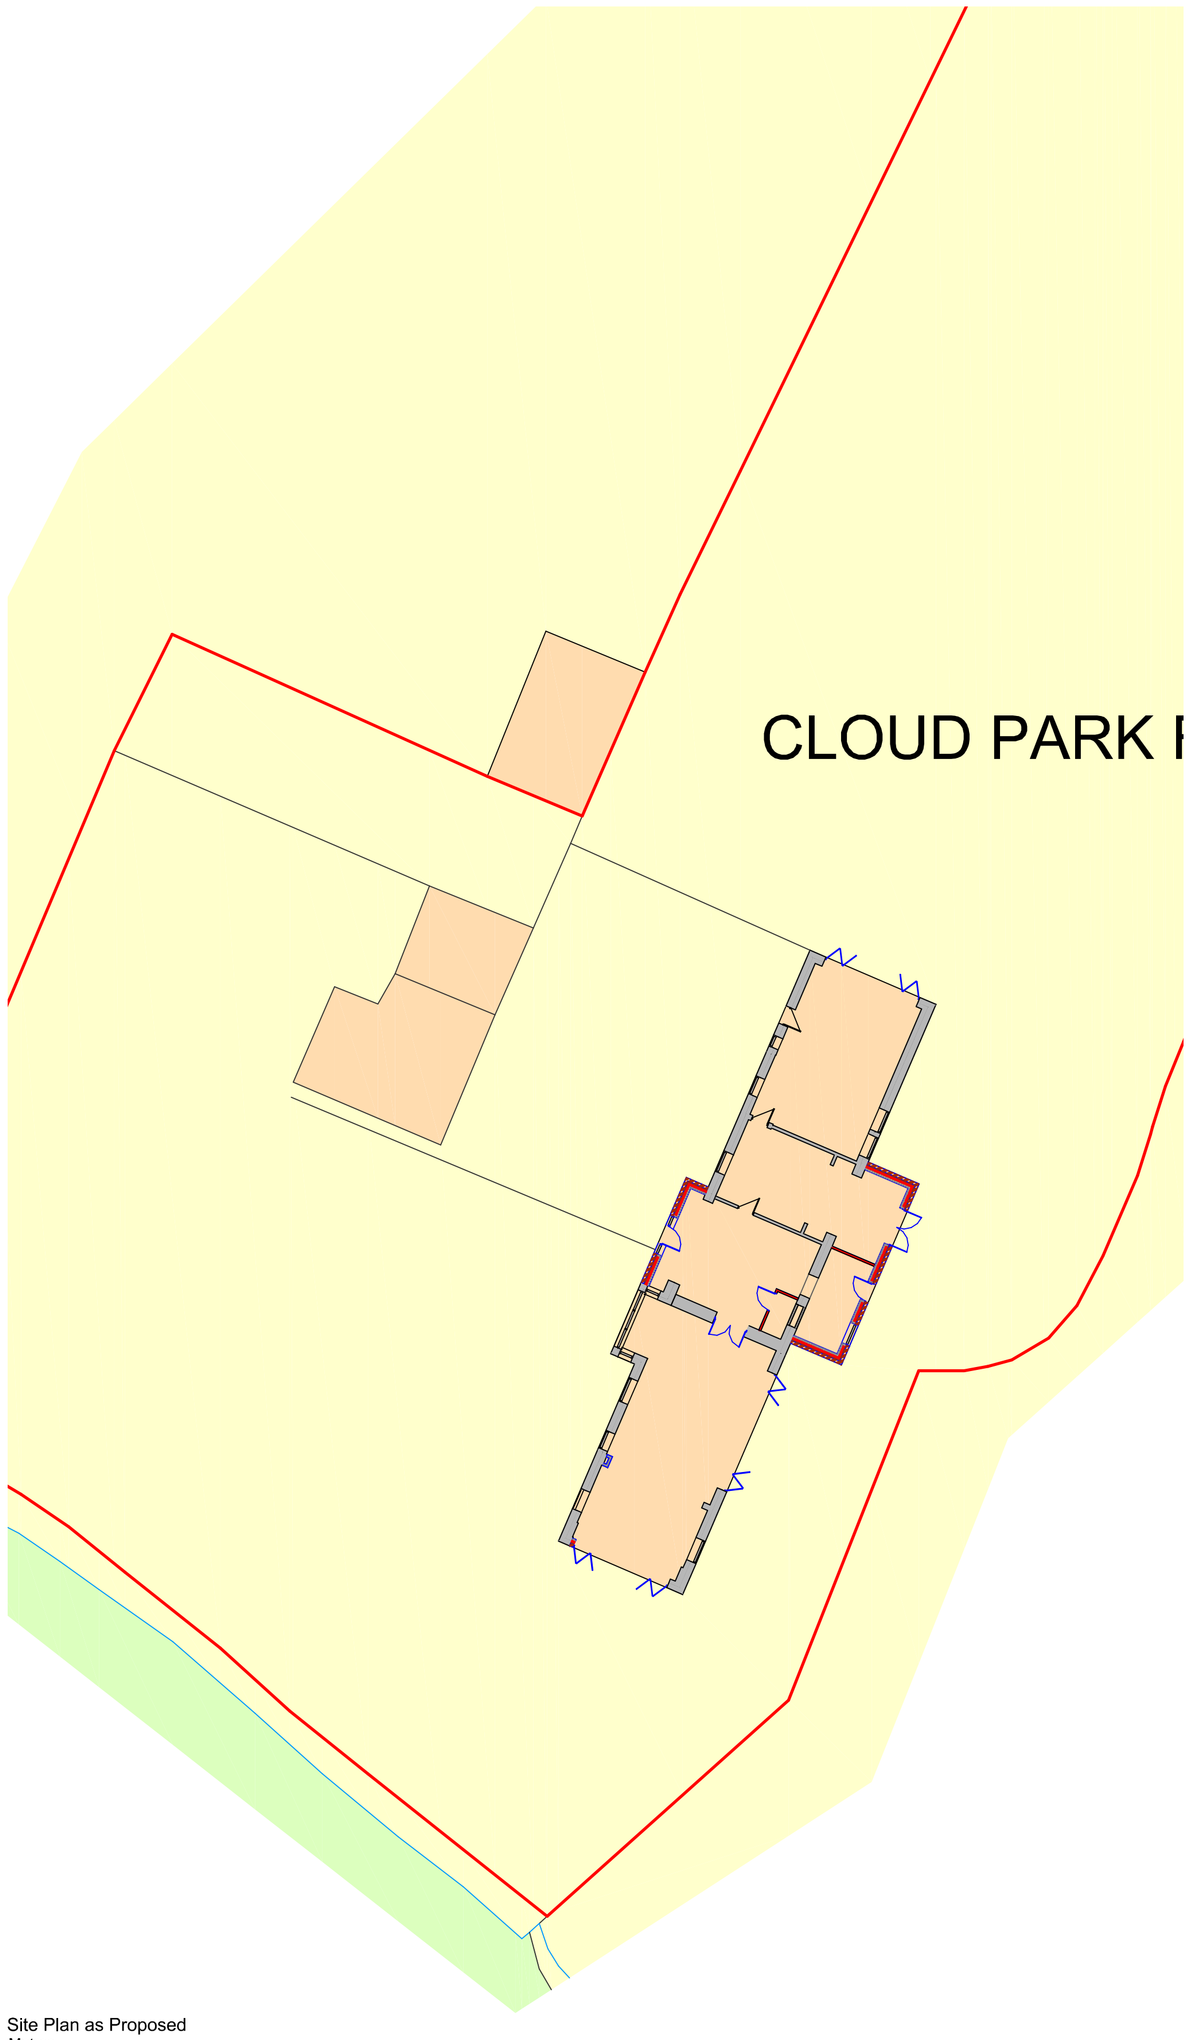


Site Plan as Proposed

Metres

1 2 3 4 5 10 15 20

SCALE 1:200




Ordnance Survey, (c) Crown Copyright 2024, All rights reserved. Licence number 100022432

Site Location Plan

Metres

10 20 30 40 50 60 70 80 90 100

SCALE 1:1250

N

**DBD Architectural Consultancy Ltd ©2024**

1. Copyright is vested with DBD Architectural Consultancy Ltd.

2. All dimensions to be checked on site before proceeding.

3. Contractor to check/adjust dimensions of new work to suit existing conditions.
Do not assume existing structure or details are plumb, square or level.

4. Contractor must notify the architect of any discrepancies before proceeding.

5. All drawings to be read in conjunction with all other consultants drawings and specs.

| Rev | Date | Description |
|---|---|---|
| | | |

DBD Architectural Consultancy

**DBD Architectural Consultancy Ltd**
50 Broad Street, Leek,
Staffordshire,ST13 5NS
01538 381118
mail@dbdconsultants.co.uk
www.dbdconsultants.co.uk

Mr and Mrs Walters
Cloud Park Farm,
Gosberryhole Lane, Congleton,
CW12 3QJ

Front and rear single storey extensions and internal alterations

Site Plans

| | | |
|---|---|---|
| Status: Planning | | |
| Size: A1 | Date: 28.08.24 | Job No: 2445 |
| Scale: 1:200 | | |
| Drawing Number: PL 01 | | |