
Copyright of this drawing is vested in the Architect and it must not be copied or reproduced without consent. All contractors must visit the site and be responsible for taking and checking all dimensions relative to their work. Hewitt&Carr Architects Ltd are to be advised of any variation between drawings and site conditions.
THIS DRAWING IS FOR PLANNING PURPOSES ONLY AND CLIENTS/CONTRACTORS ARE ADVISED TO CLARIFY DIMENSIONS WITH THE ARCHITECT PRIOR TO SETTING OUT.


Rev.	Drawn	Comments	Date
A	BVC	Amendment to label.	12.04.2024
D	BVC	Amendment to first floor windows on front elevation.	15.10.2024
E	BVC	Amendment to first floor window on front elevation.	21.10.2024



Front Elevation 1:50

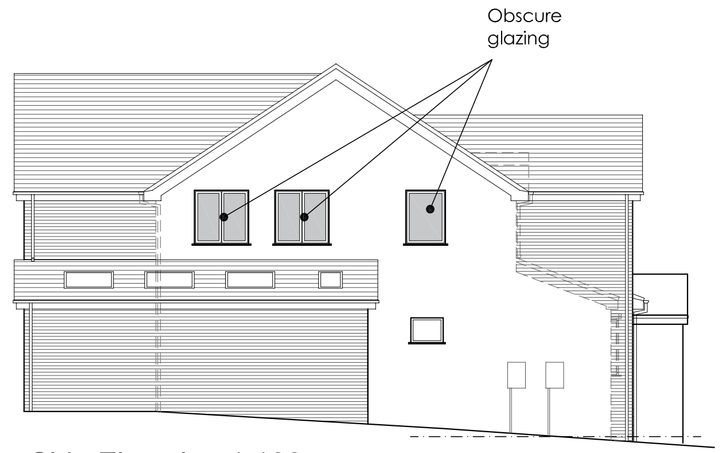


Side Elevation 1:100

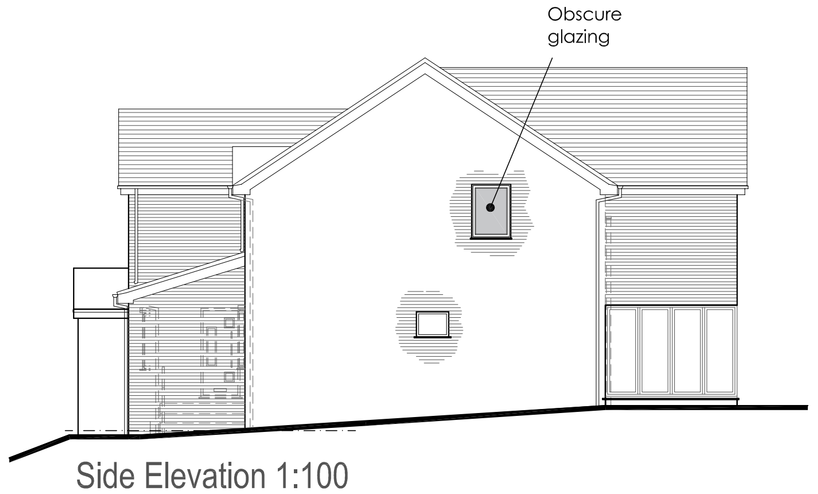


Side Elevation 1:100



Rear Elevation 1:100

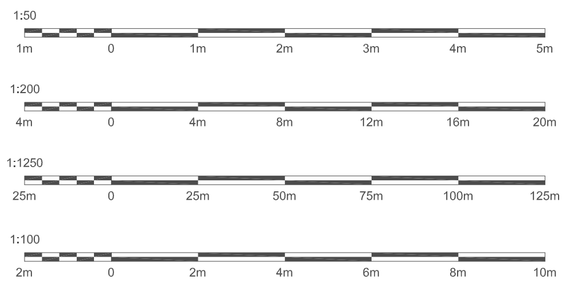


Ordnance Survey © Crown copyright 2024 All rights reserved. Licence number AC0000810055

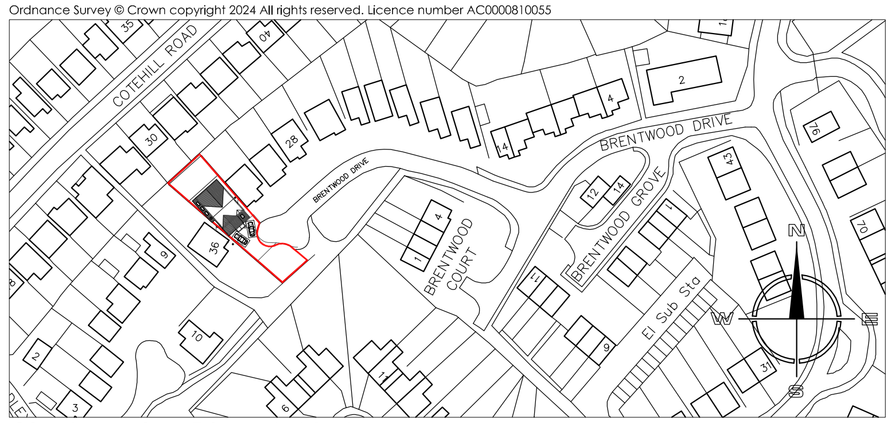


Site Location Plan 1:1250


Ordnance Survey © Crown copyright 2024 All rights reserved. Licence number AC0000810055

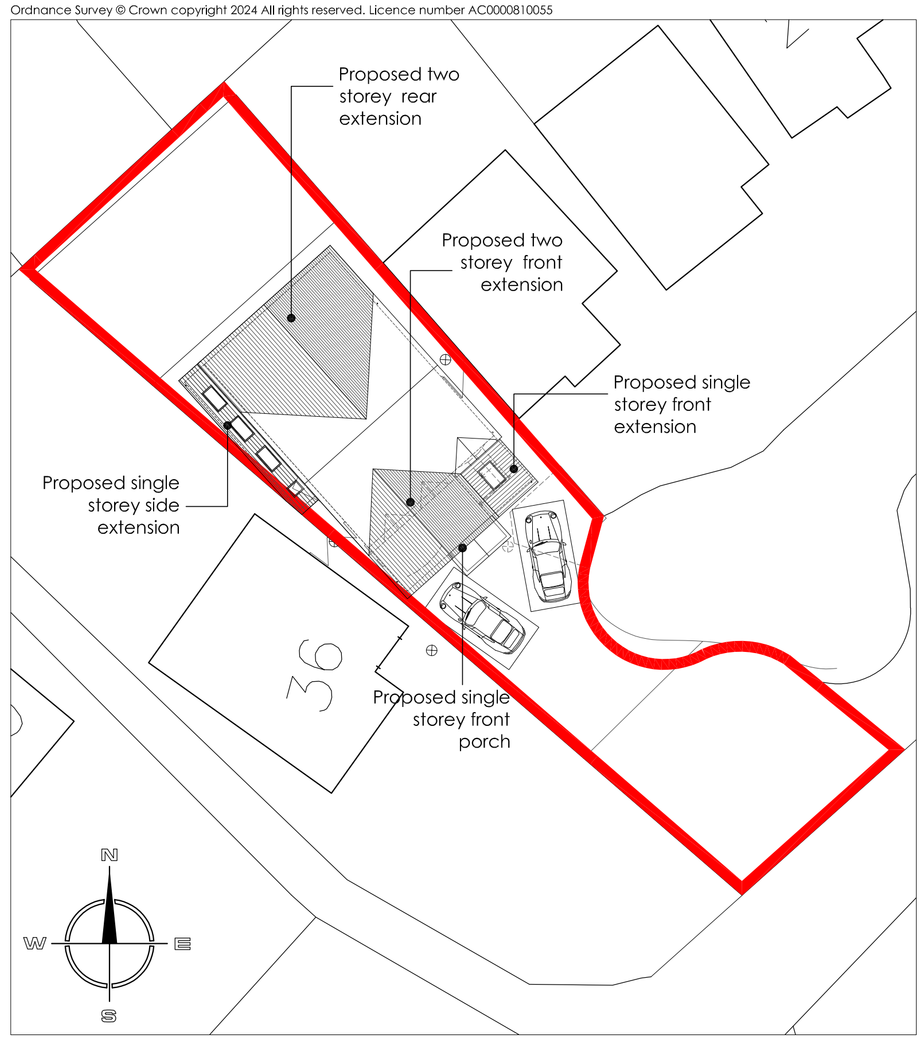


Site Plan 1:200

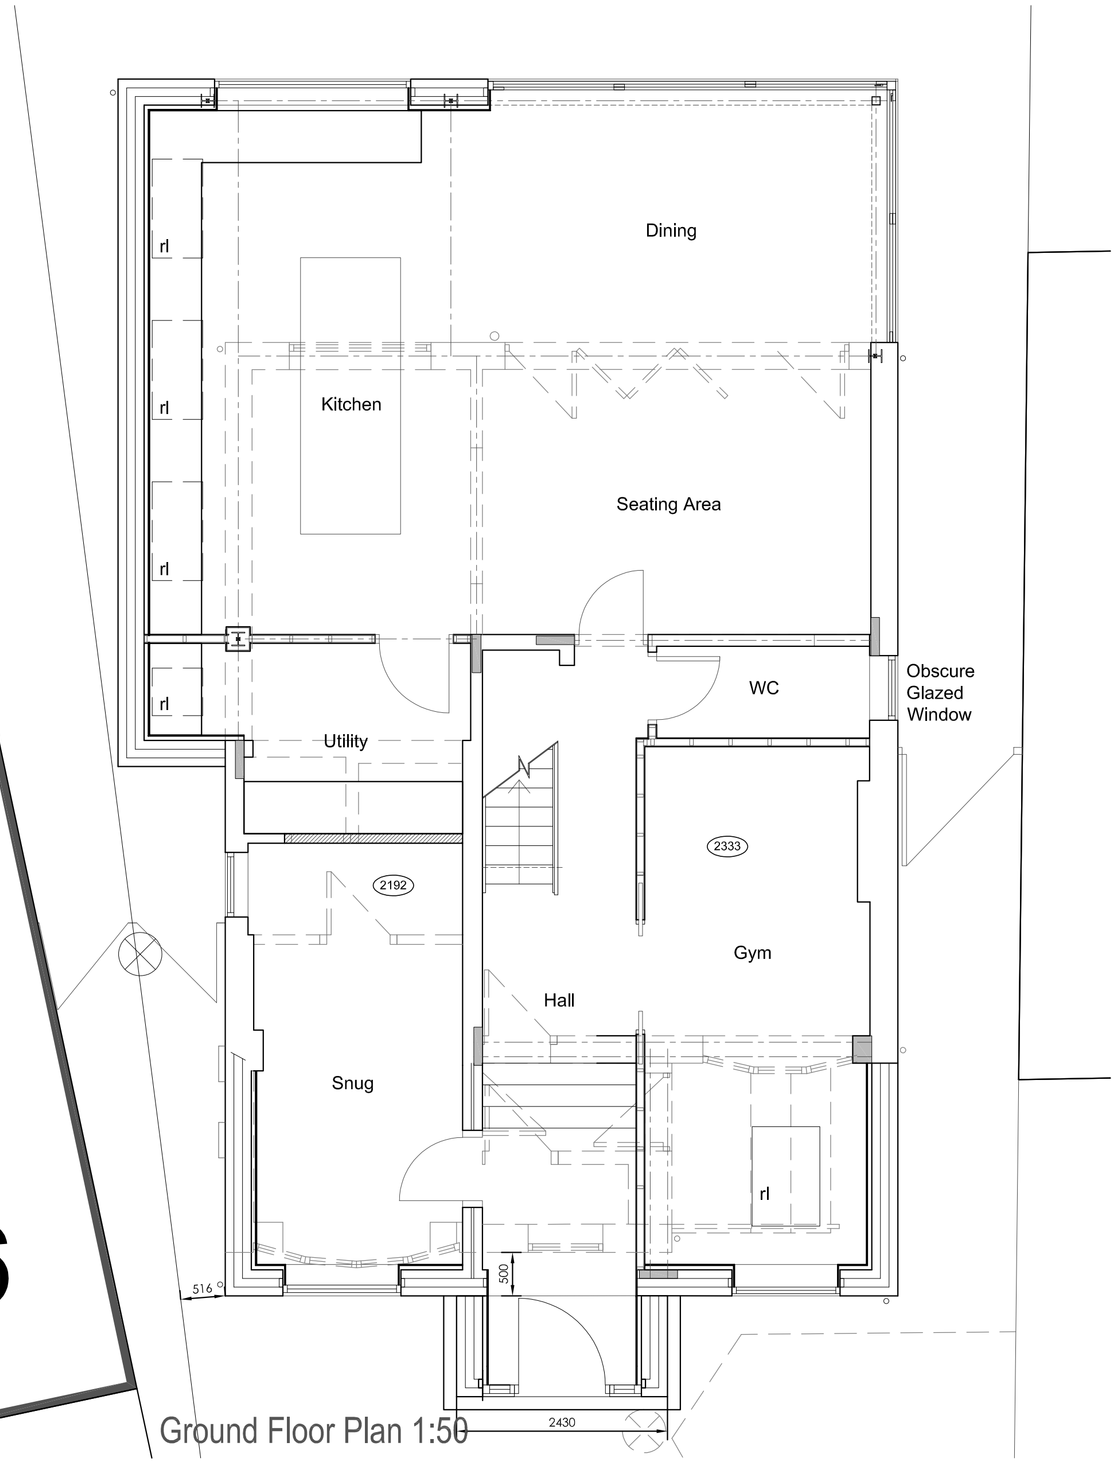

Ground Floor Plan 1:50

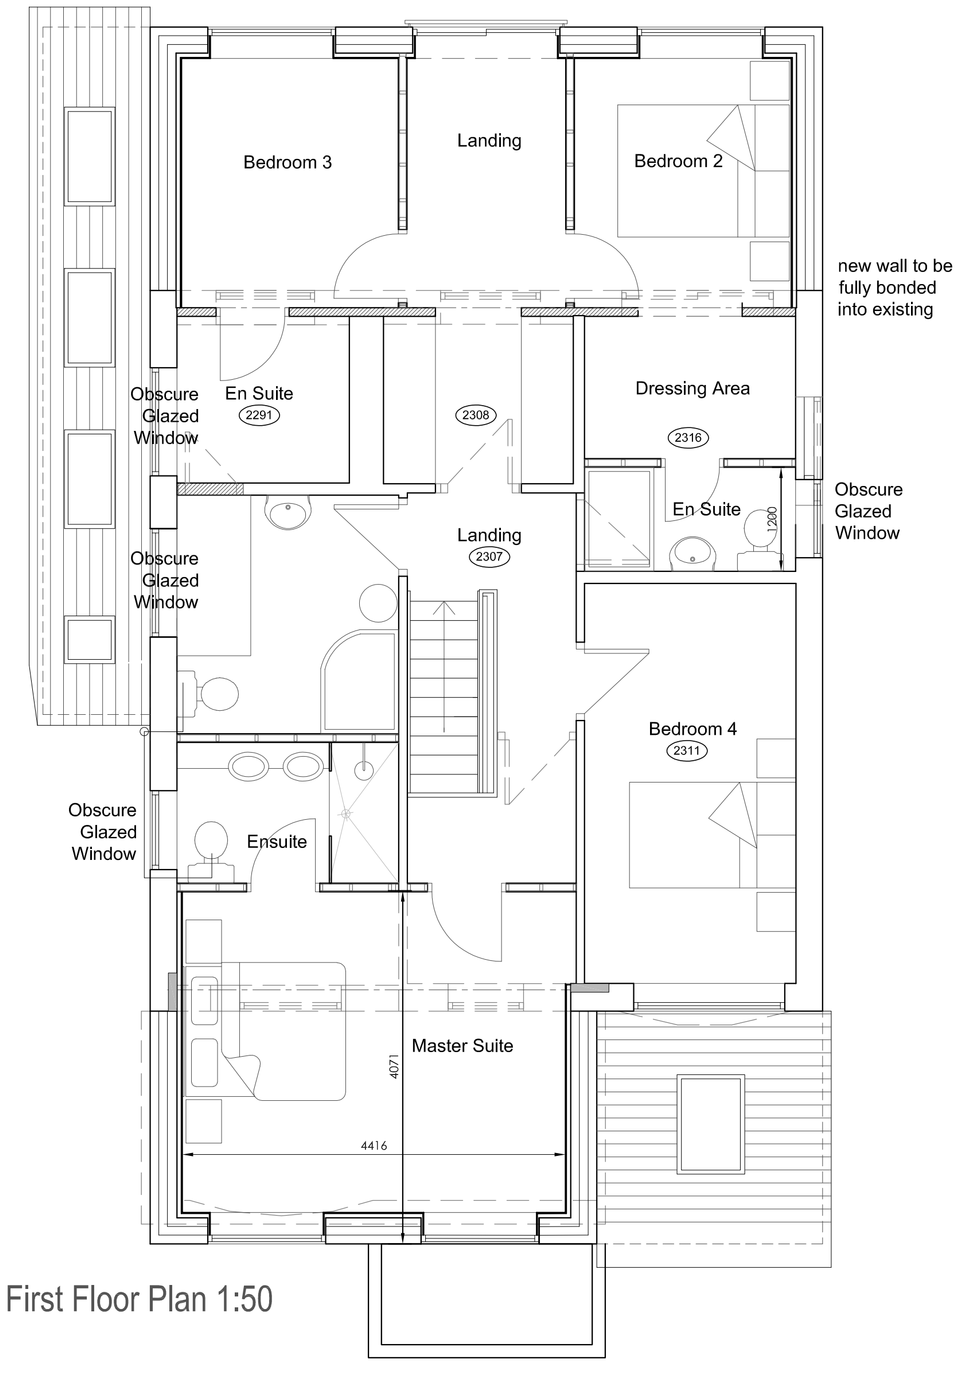

First Floor Plan 1:50

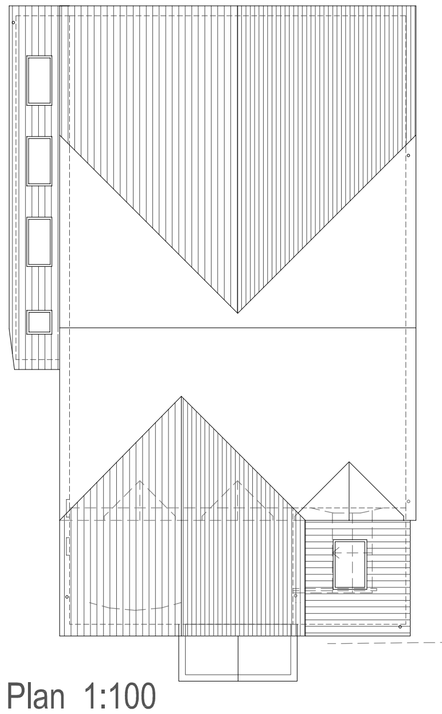

Roof Plan 1:100

Hewitt&Carr Architects
A: DaisyBank House | 17-19 Leek Road | Cheadle | ST10 1JE
T: 01538 756888
E: enquiries@hcarchitects.co.uk
W: www.hcarchitects.co.uk

Client
Mr & Mrs A Hewitt

Project
Proposed extension at 34 Brentwood Drive, Werrington, Stoke-on-Trent

Title
Proposed Floor Plans and Site Plan

PLANNING

Status
PLANNING

Date March 2024 Drawn MJC

Scale @A1 As Stated Checked

Project No 01018 Drawing No. PL(0)31 Rev E