


Existing Elevation of Dropped Kerb @ 1:20

Metres

0.2 0.4 0.6 0.8 1 2

SCALE 1:20

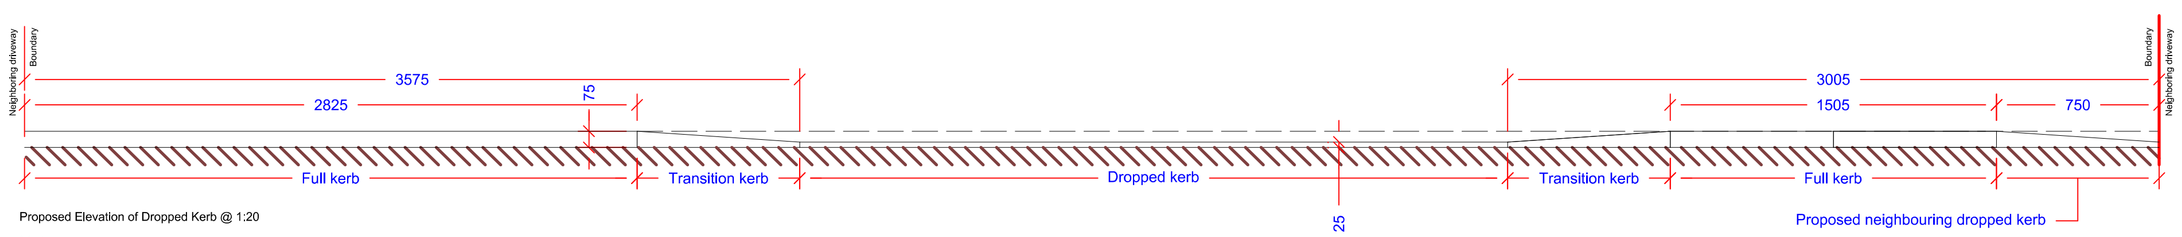


Proposed Elevation of Dropped Kerb @ 1:20

Metres

0.2 0.4 0.6 0.8 1 2

SCALE 1:20

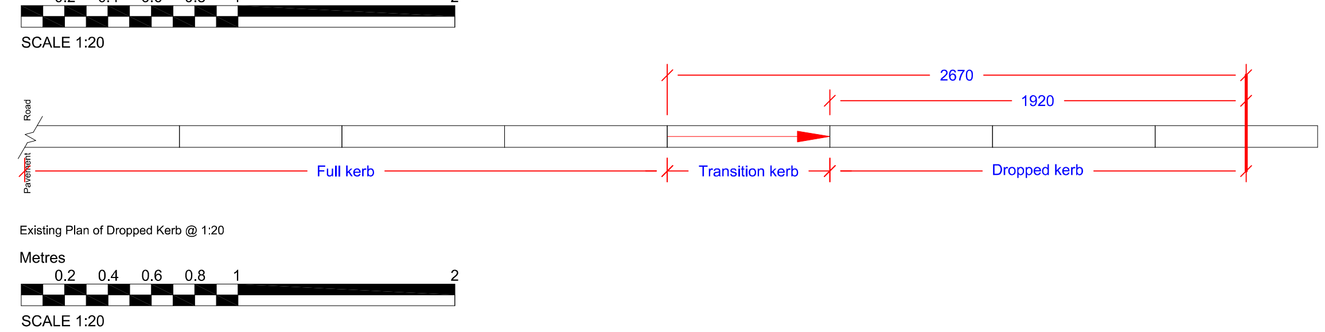


Existing Plan of Dropped Kerb @ 1:20

Metres

0.2 0.4 0.6 0.8 1 2

SCALE 1:20

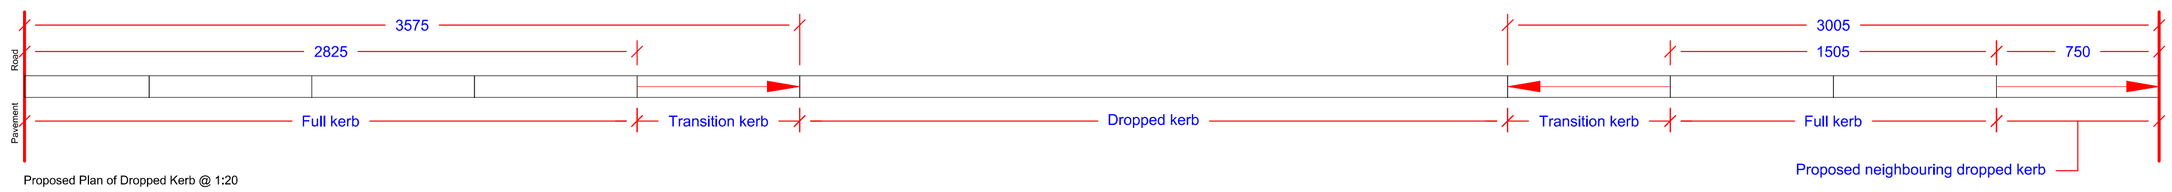


Proposed Plan of Dropped Kerb @ 1:20

Metres

0.2 0.4 0.6 0.8 1 2

SCALE 1:20

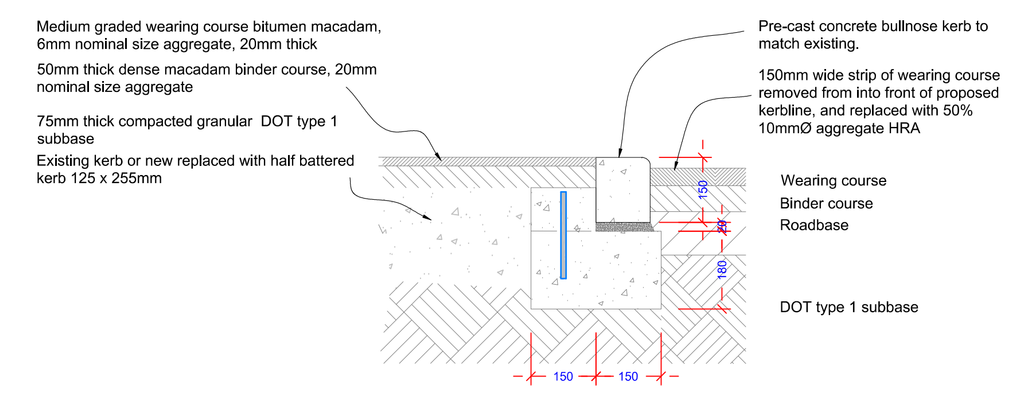


Typical Section through New Drop Kerb @ 1:10

Metres

0.1 0.2 0.3 0.4 0.5 1

SCALE 1:10

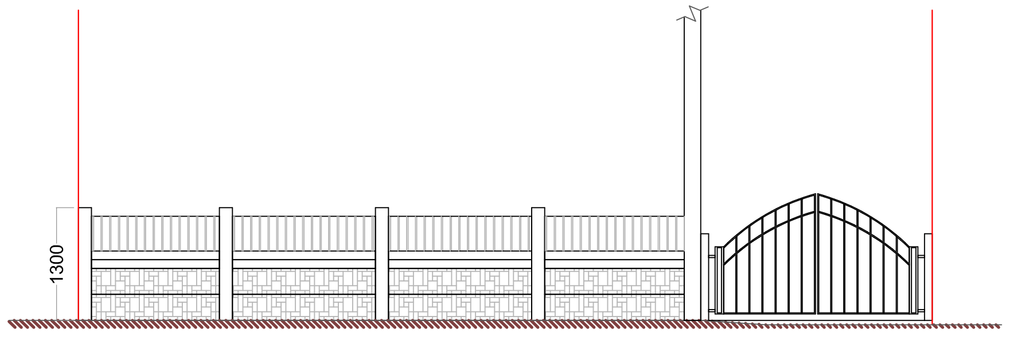


Existing Front Elevation

Metres

1 2 3 4 5 10

SCALE 1:50

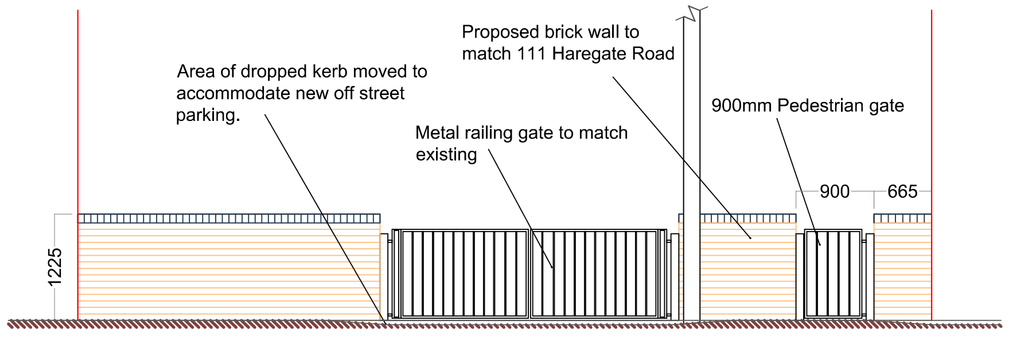


Proposed Front Elevation

Metres

1 2 3 4 5 10

SCALE 1:50

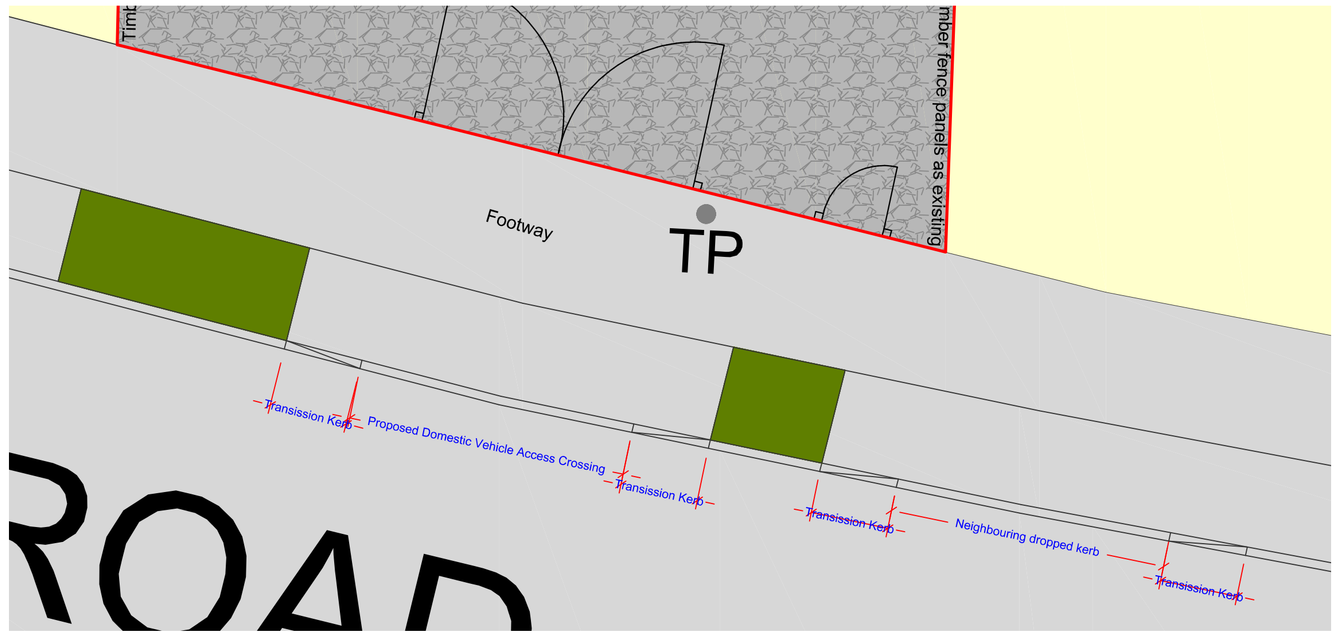

Proposed site plan kerb detail

Metres

1 2 3 4 5 10

SCALE 1:50

DBD Architectural Consultancy Ltd ©2024

1. Copyright is vested with DBD Architectural Consultancy Ltd.

2. All dimensions to be checked on site before proceeding.

3. Contractor to check/adjust dimensions of new work to suit existing conditions.
Do not assume existing structure or details are plumb, square or level.

4. Contractor must notify the architect of any discrepancies before proceeding.

5. All drawings to be read in conjunction with all other consultants drawings and specs.

Rev	Date	Description
A	13.11.24	Minor Amendments

DBD Architectural Consultancy

DBD Architectural Consultancy Ltd
50 Broad Street,Leek,
Staffordshire,ST13 5NS
01538 381118
mail@dbdconsultants.co.uk
www.dbdconsultants.co.uk

Mr J Hammond
109 Haregate Road
Leek
ST13 6PX

Project

Replacement driveway with new drop kerb position

Title

Plans as Existing

Status: Planning			
Size: A1		Date: 25.09.24	Job No: 3498
Scale: 1:50			
Drawing Number:	PL 02A		