
REV	DATE	DESCRIPTION	DRW	CHK
P01	09.01.25	Planning Issue	DM	DM


DOUBLE FACED DOUBLE POST MOUNTED SIGN

- 2no: 2470 x 2070mm (8507 LED Type) fixed back to back on central support "box".
- Central support "box" to be supplied and installed by sign contractor to match sign exactly in size and profile and to be aluminium and finished as follows:
 Flat roof store colour - RAL 7016 Anthracite Grey
- Standard Site Entrance Sign 6.000m from ground level to top of sign and posts. 3530mm from ground level to underside of sign.
- Steel sign posts by sign contractor or canopy contractor, galvanised and coated as follows:
 Flat/Blade roof store colour - RAL 7016 Anthracite Grey
- High quality fabricated aluminium signcases, finished as follows:
 Flat/Blade roof store colour - RAL 7016 Anthracite
 Sign panel is Polycarbonate with screen-printed 5 colour foil logo.
- Signs fully internally illuminated by LED.
- Supply cable to be connected to signage by signage contractor. Underground cables by electrical contractor.
- No cables or junction boxes to be visible above ground level or fixed to sign.
- Lower 'showcase' sign by signage contractor including fixing 'wings' bolted to posts.
- Steel materials and specific grades - Hollow sections in accordance with BS EN 10210-1 & BS EN 10219-1.
- Plates in accordance with BS EN 10025-1.
- Bolt grades in accordance with BS EN 14399-1.
- Galvanising in accordance with BS EN 1461.
- Powder coating in accordance with BS EN 13438.
- All fabrication work to be in accordance with BSEN 1090-2.
- Work to be completed to execution class 2.
- The weld specification on each individual weld to be 6mm fillet/butt weld - single pass - multi pass.

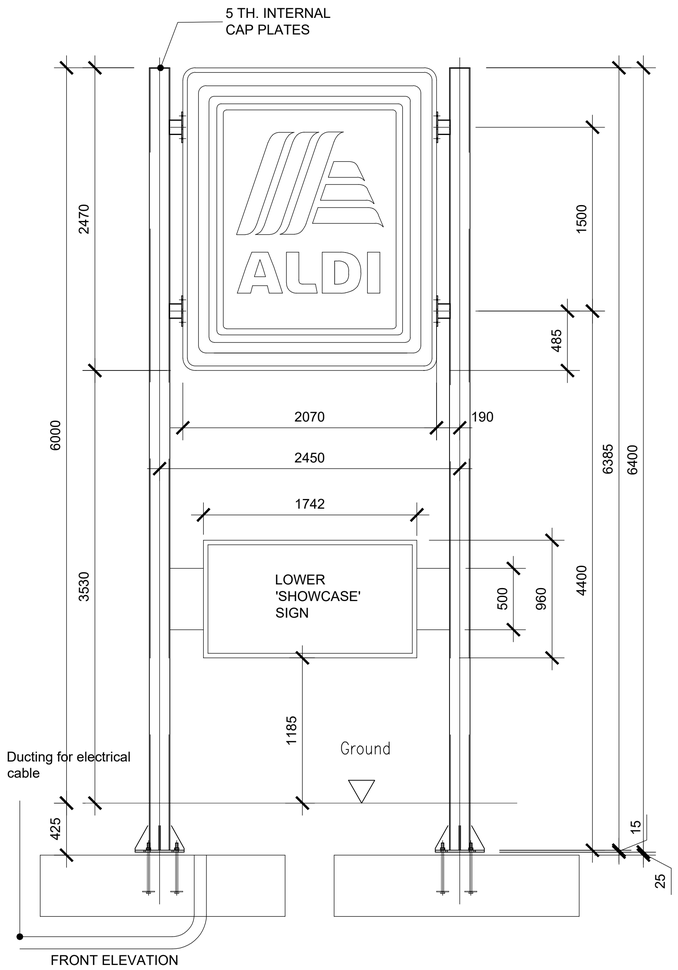


FRONT ELEVATION

INTERNALLY ILLUMINATED FREESTANDING SIGN
SIGN 4
SCALE 1:25

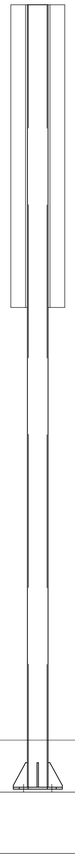


Foundations to Structural engineers details


SIDE ELEVATION

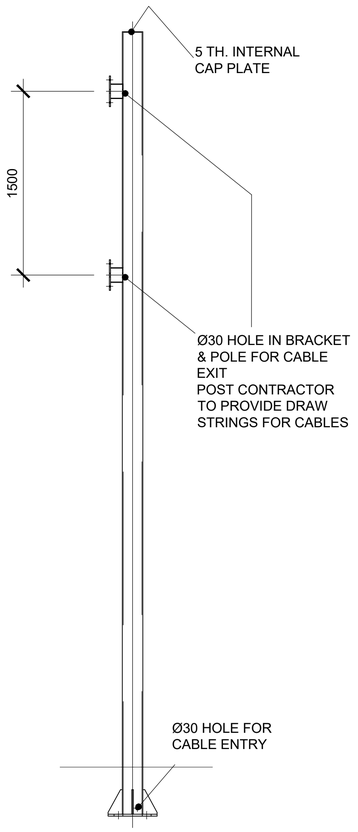


SIGNAGE SUPPORT COLUMN

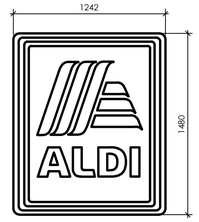

NON-ILLUMINATED
VINYL SIGN
SIGN 1
SCALE 1:25

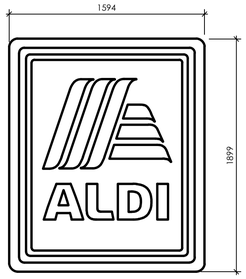

INTERNALLY ILLUMINATED
FASCIA SIGN
SIGN 2
SCALE 1:25

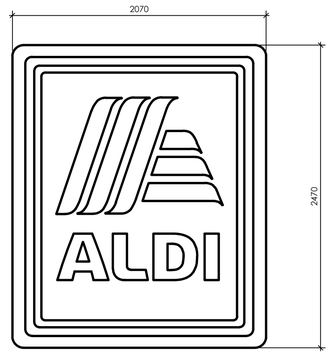

INTERNALLY ILLUMINATED
FASCIA SIGN
SIGN 3
SCALE 1:25

0 250 500 750 1000 1250 mm
SCALE 1:25

Client
ALDI - Aldi Stores Ltd.

Project Title
Aldi Foodstore

Project Address
The Green
Cheadle
Stoke

Drawing Title
SIGNAGE DETAILS

Job No.	Originator	Zone	Level	Type	Role
79-E1856	THPW	XX	XX	DR	A

System Classification	Drawing No.	Suitability	Revision
	PS04	A5	P01

Drawn	Checked	Date	Scale	Size
DM	DM	09.01.25	1 : 25	A1

2 St John's North, Wakefield, WF1 3QA
t. 01924 291800
Carvers Warehouse, 77 Dale Street, Manchester, M1 2HG
t. 0161 2388555
The Old Rectory, 79 High Street, Newport Pagnell, MK16 8AB
t. 01908 211577
101 London Road, Reading, RG1 5BY
t. 0118 9507700
10 Gees Court, St Christophers Place, London, W1U 1JJ
t. 0207 4091215

THP Project No. 20710

THE HARRIS PARTNERSHIP
ARCHITECTS
www.harrispartnership.com