


Front Elevation

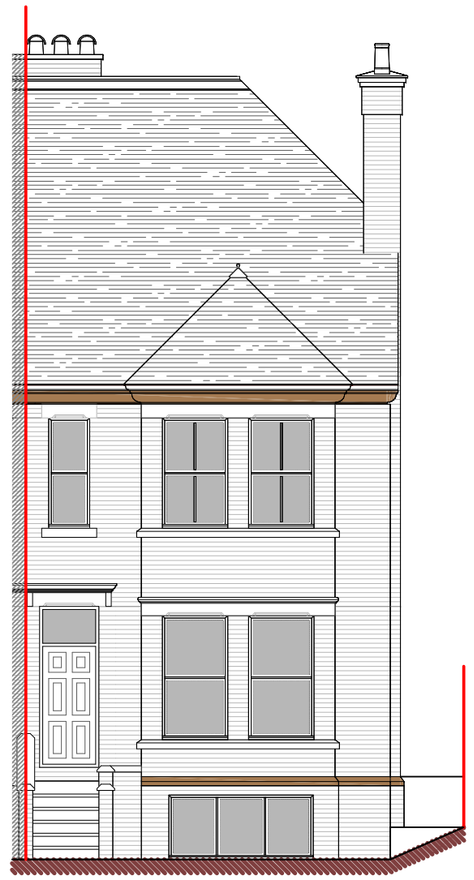


Side Elevation




Rear Elevation

Metres
1 2 3 4 5 10
SCALE 1:100

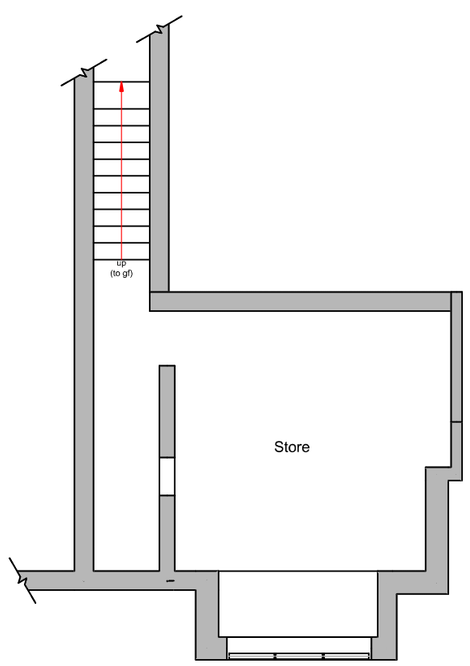


Basement Floor Plan

1 Daintry Street
(not surveyed)

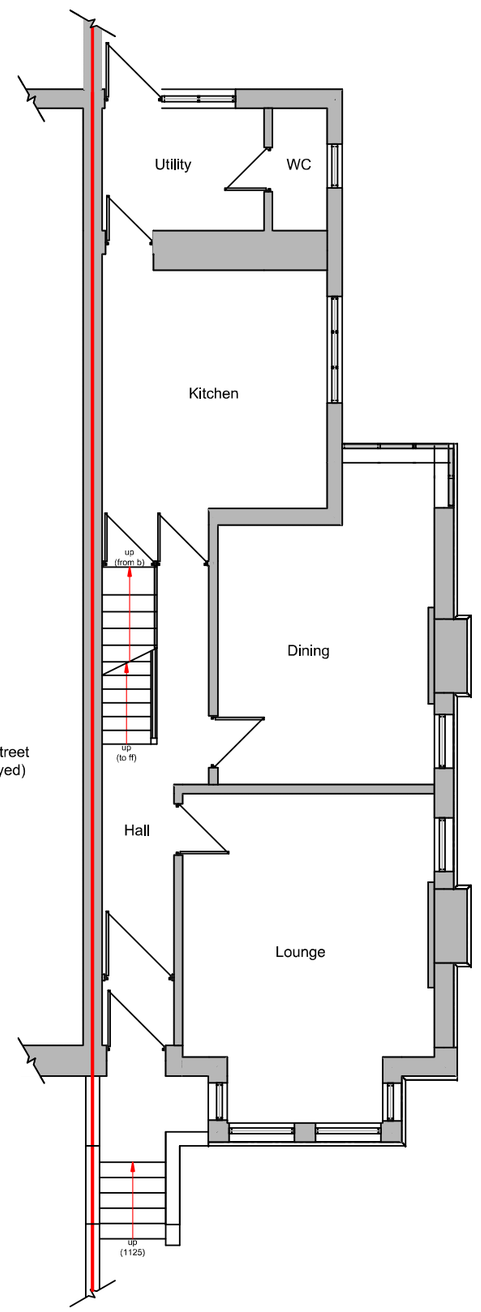


Ground Floor Plan

Metres
1 2 3 4 5 10
SCALE 1:100

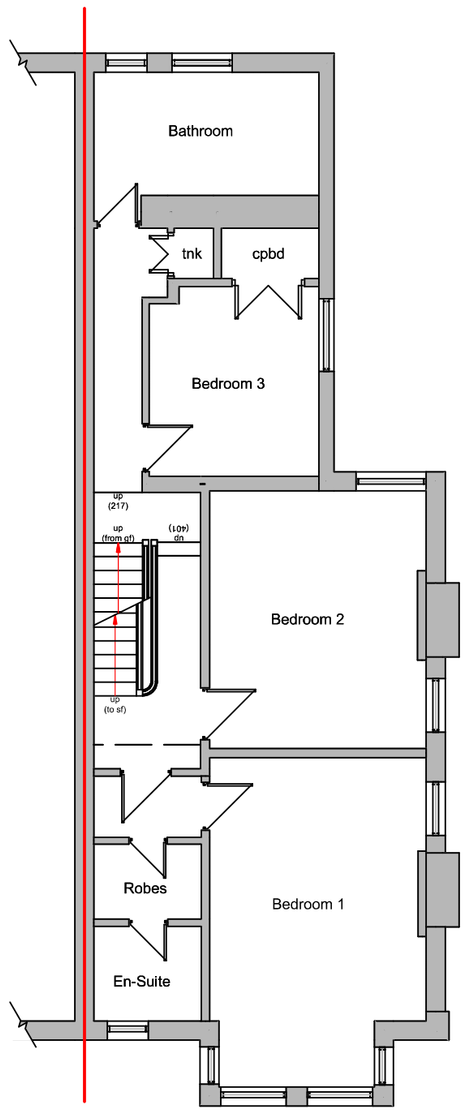

First Floor Plan

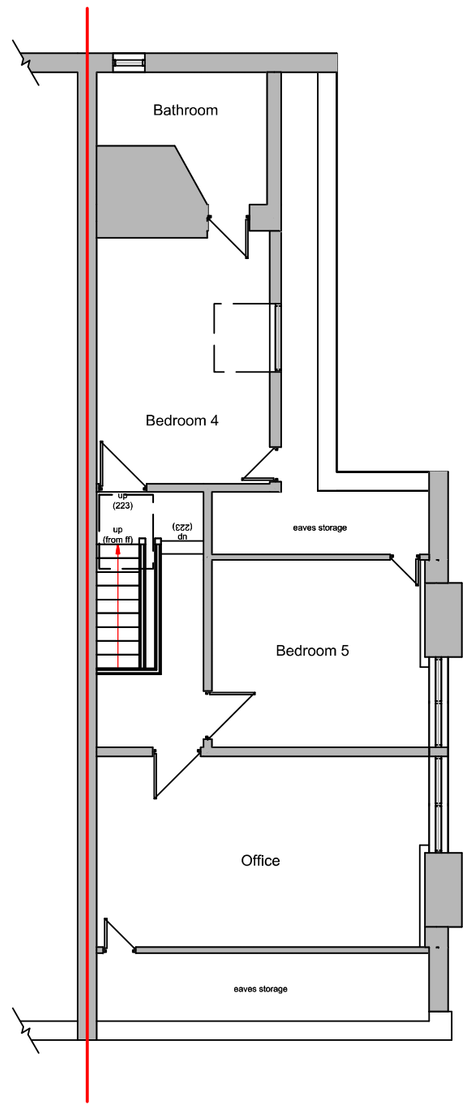

Second Floor Plan

DBD Architectural Consultancy Ltd ©2025

1. Copyright is vested with DBD Architectural Consultancy Ltd.

2. All dimensions to be checked on site before proceeding.

3. Contractor to check/adjust dimensions of new work to suit existing conditions.
Do not assume existing structure or details are plumb, square or level.

4. Contractor must notify the architect of any discrepancies before proceeding.

5. All drawings to be read in conjunction with all other consultants drawings and specs.

Rev	Date	Description

DBD Architectural Consultancy

DBD Architectural Consultancy Ltd
50 Broad Street, Leek,
Staffordshire, ST13 5NS
01538 383118
mail@dbdconsultants.co.uk
www.dbdconsultants.co.uk

Mr & Mrs Alderman
2 Daintry Street
Leek
ST13 5PG
Client

Single Storey Rear Extensiona &
General Alterations
Project

Title
Plans as Existing

Stage: Planning
Size: A2 | Date: 10.01.24 | Job No: 2474
Scale: 1:100
Drawing Number: PL 02