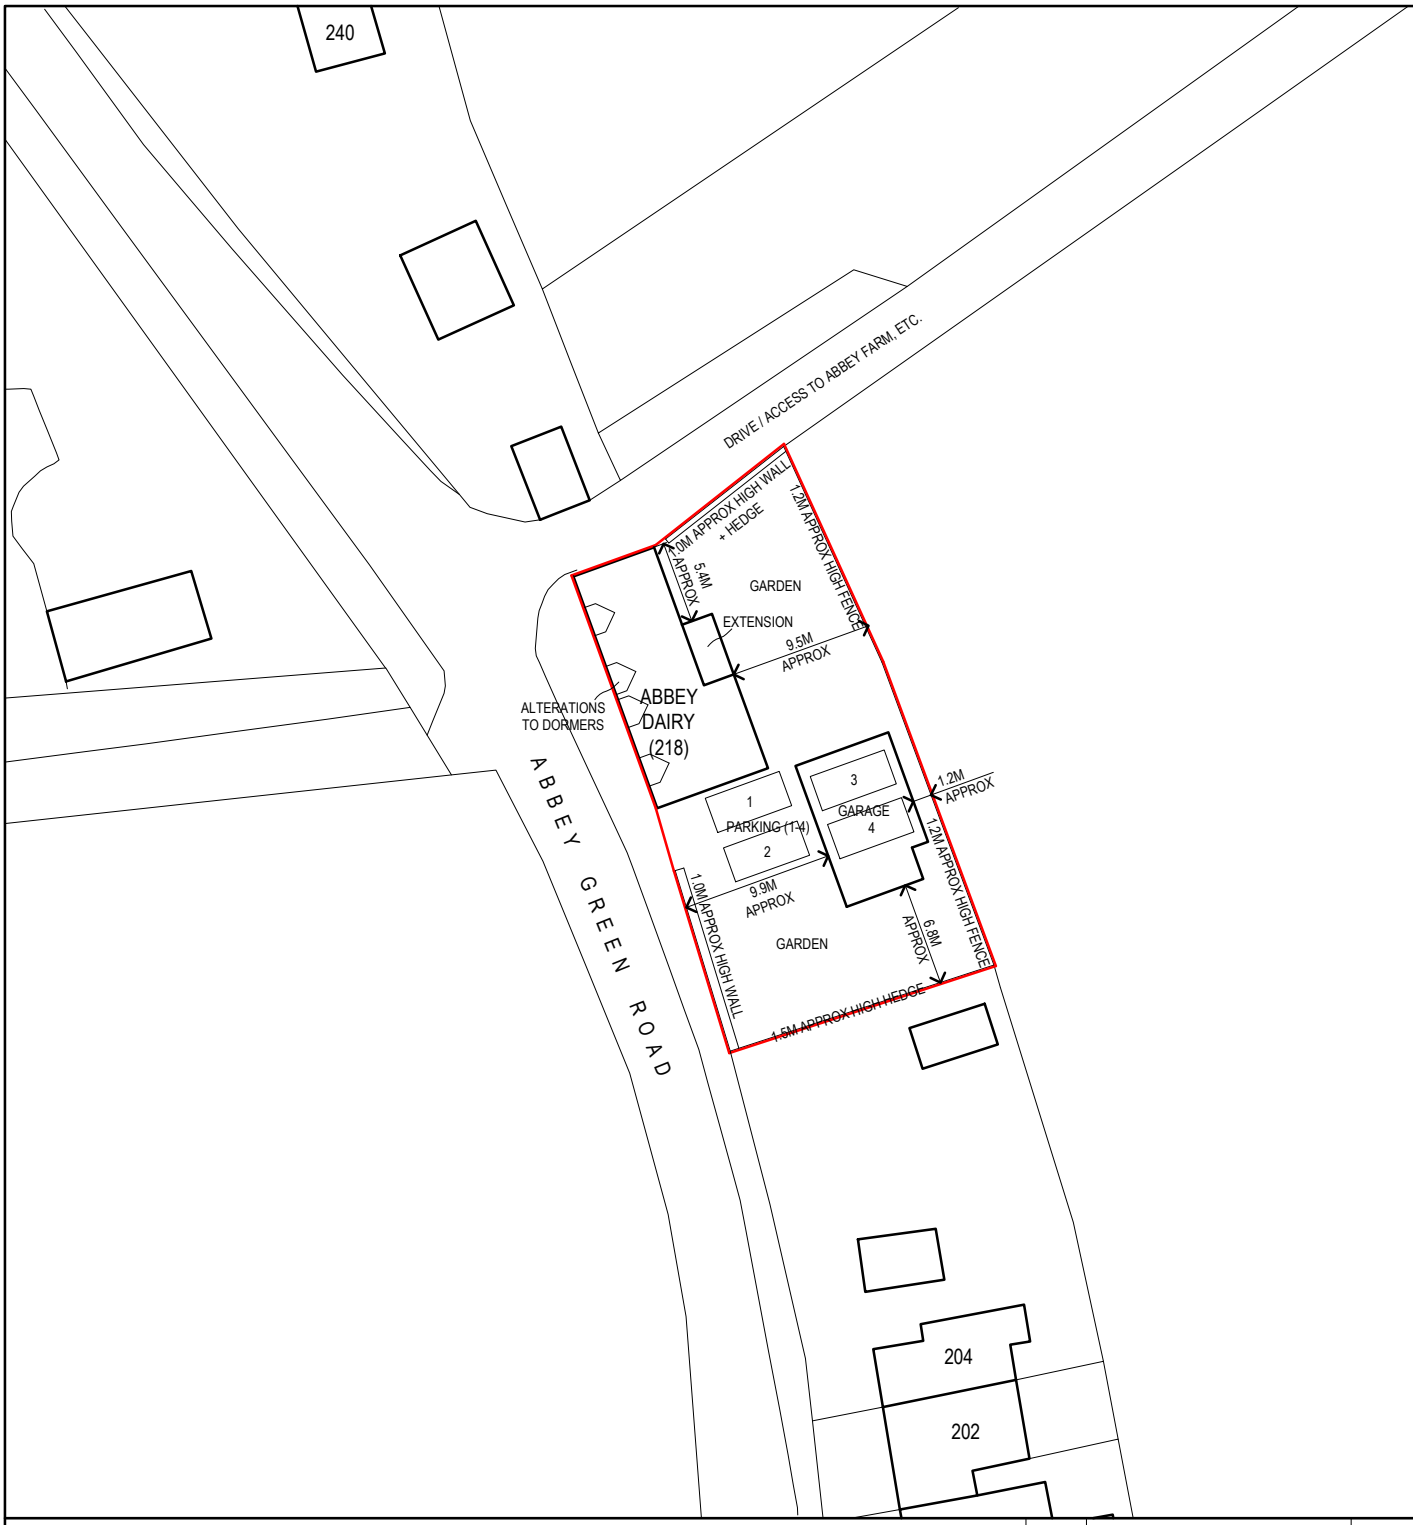

NOTES: BUILDER TO CHECK SETTING OUT DIMENSIONS WITH THE ARCHITECT PRIOR TO CONSTRUCTION AND NOT RELY ON SCALING OFF DRAWINGS.

This Plan includes the following Licensed Data: OS MasterMap Black and White PDF Site Plan by Ordnance Survey National Geographic Database and incorporating surveyed revision available at the date of production. Reproduction in whole or in part is prohibited without the prior permission of Ordnance Survey. The representation of a road, track, or path is no evidence of a right of way. The representation of features as lines is no evidence of a property boundary. © Crown copyright and database rights 2024. Ordnance Survey 0100031673

N

REV.	DESCRIPTION	DATE	INT.
B	DETAILS	JAN 25	DB
A	DETAILS	JAN 25	DB

DAVID BAILEY ARCHITECT LIMITED
Gillow Fold Farm, 26 Mow Lane, Gillow Heath,
Biddulph, Staffordshire, ST8 6QQ
Tel: 01782 516355 E-mail: davidbailey.architect@btinternet.com

SCALE: 1:500 @A4

TITLE: SITE PLAN / BLOCK PLAN - PROPOSED

PROJECT: ABBEY DAIRY, 218 ABBEY GREEN ROAD, ST13 8SA - EXTENSION, ALTERATIONS AND GARAGE WITH ROOM ABOVE

DATE: JAN 2025

JOB NUMBER: 00842

DRAWN BY: DB

DRAWING NUMBER: 00842-004B