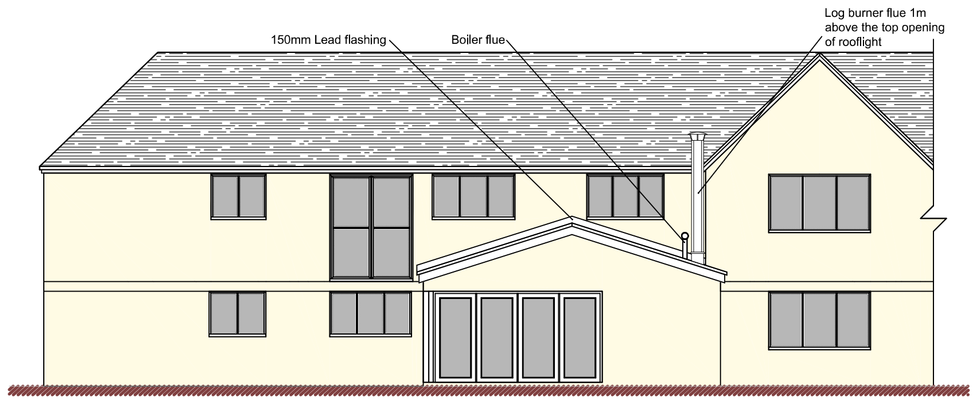

Rear Elevation

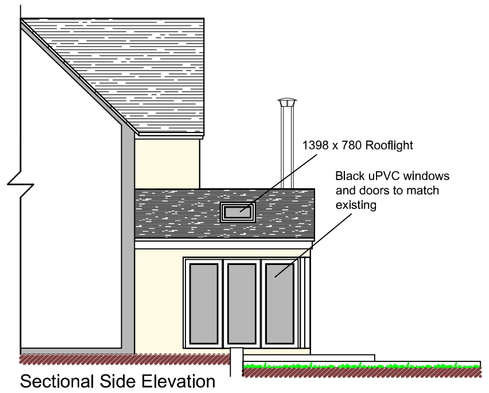

Sectional Side Elevation

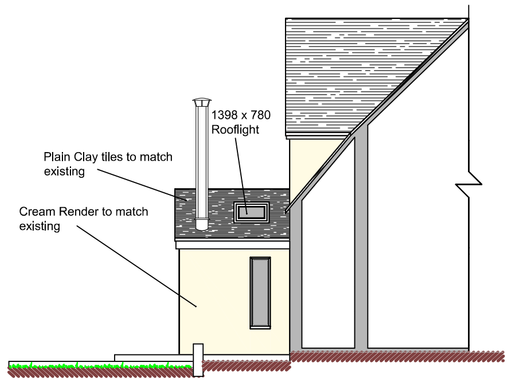

Sectional Side Elevation

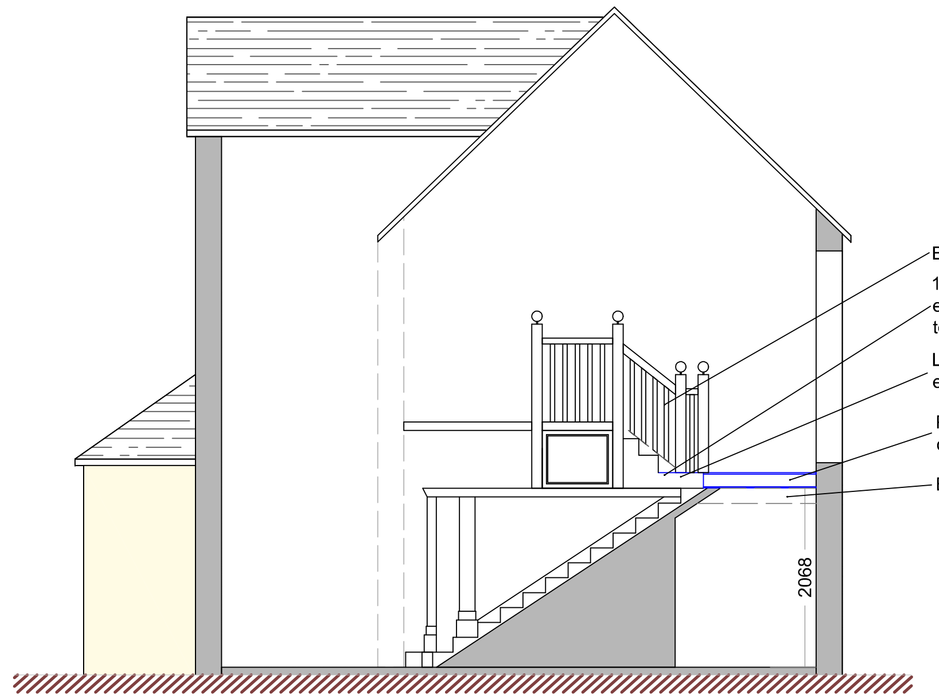

Sectional Side Elevation

Metres 1 2 3 4 5 10

SCALE 1:50

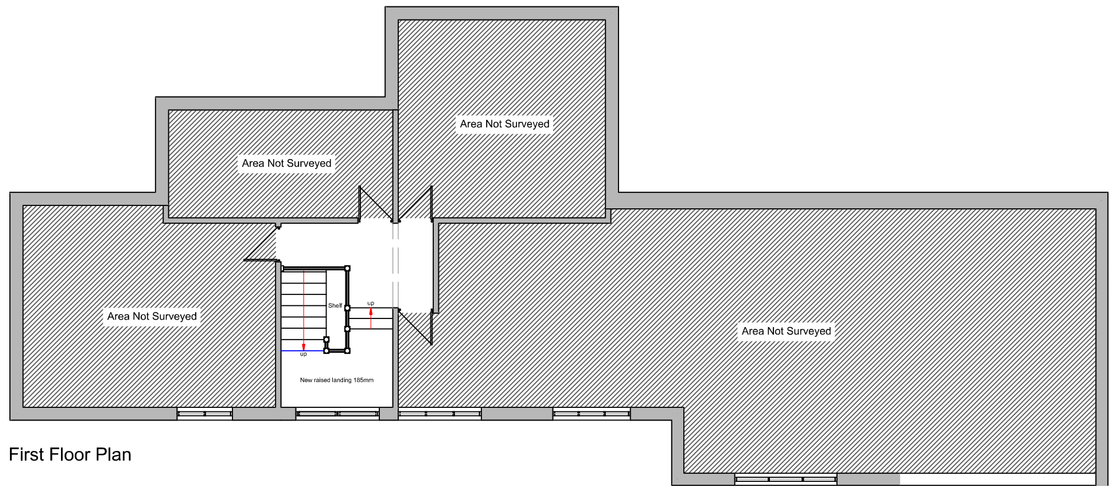

First Floor Plan

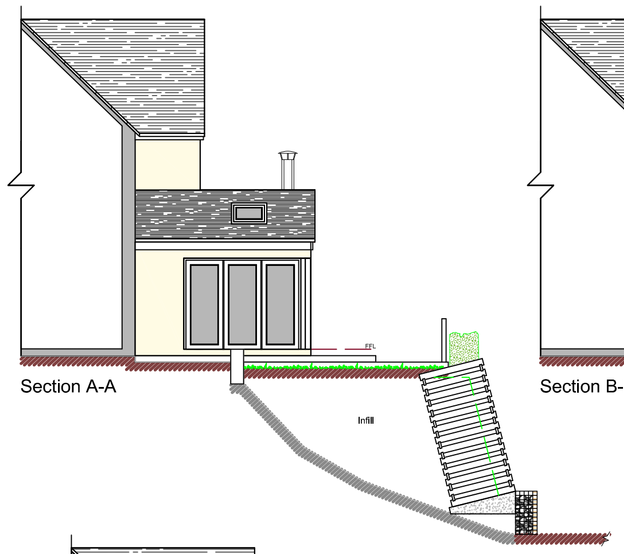

Section A-A

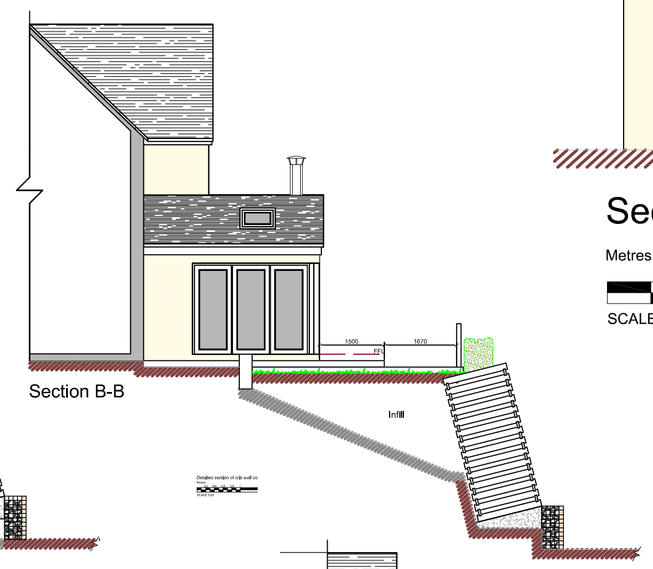

Section B-B

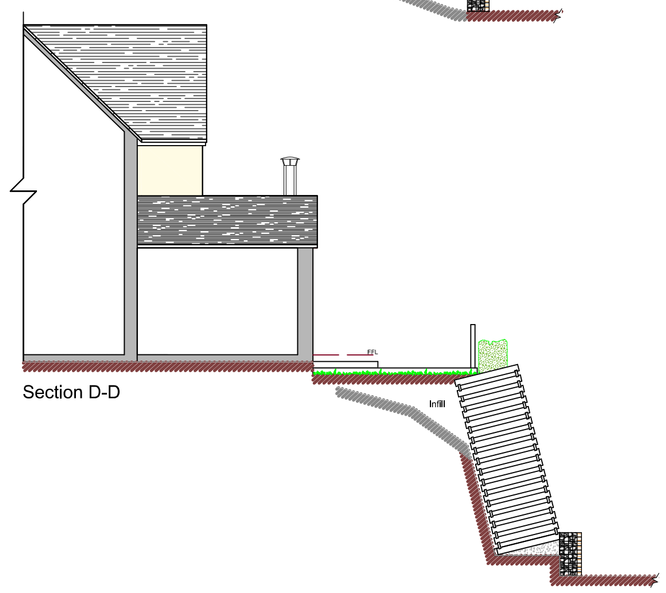

Section D-D

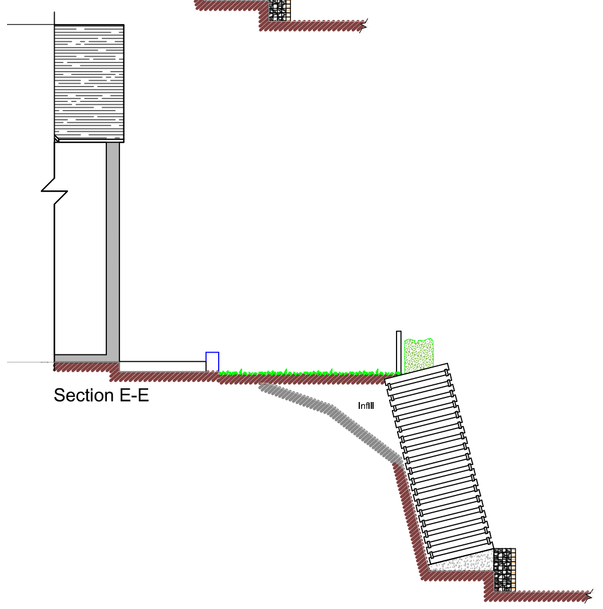

Section E-E

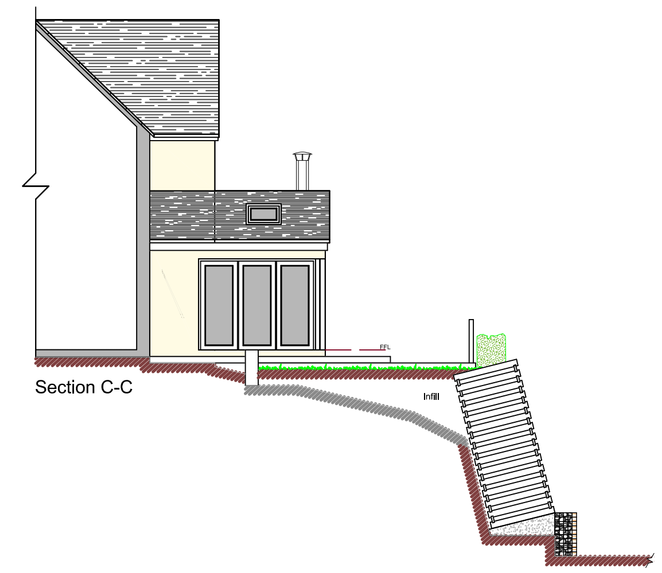

Section C-C

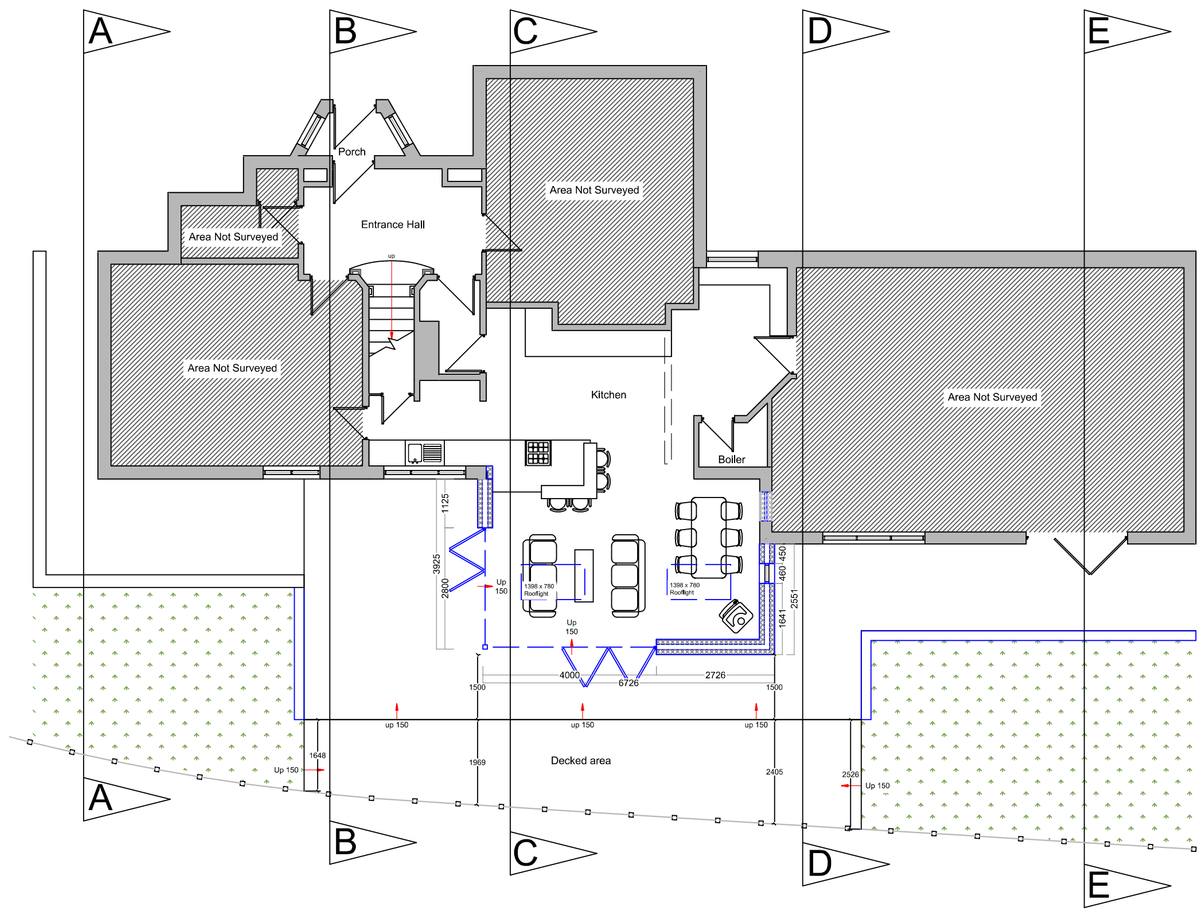

Ground Floor Plan

Metres 1 2 3 4 5 10

SCALE 1:100

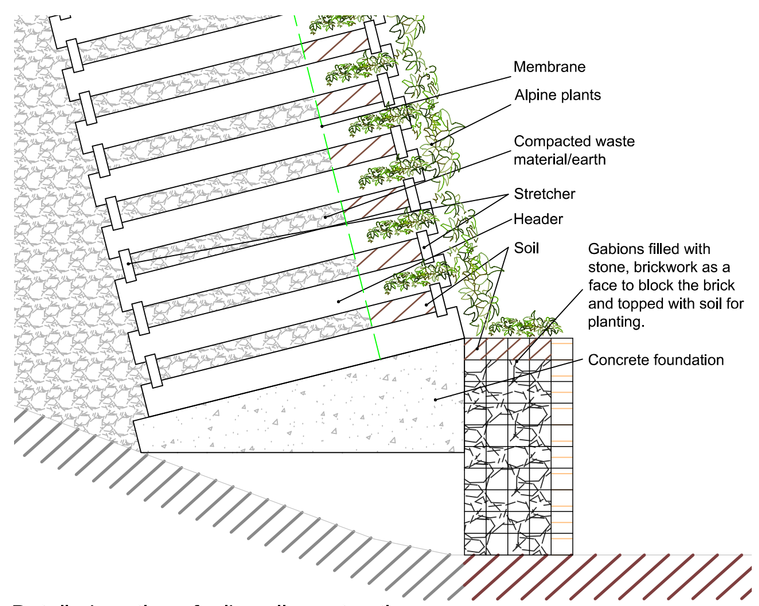

Detailed section of crib wall construction

Metres 0.2 0.4 0.6 0.8 1 2

SCALE 1:20

DBD Architectural Consultancy Ltd ©2025

1. Copyright is vested with DBD Architectural Consultancy Ltd.

2. All dimensions to be checked on site before proceeding.

3. Contractor to check/adjust dimensions of new work to suit existing conditions.
Do not assume existing structure or details are plumb, square or level.

4. Contractor must notify the architect of any discrepancies before proceeding.

5. All drawings to be read in conjunction with all other consultants drawings and specs.

Rev	Date	Description
C	17.03.25	Amendments to crib and cillers amendments
B	28.02.25	Slab Details added
A	25.02.25	Amendments following clients comments

DBD Architectural Consultancy

DBD Architectural Consultancy Ltd
50 Broad Street,Leek,
Staffordshire, ST13 5ND
01538 383118
mail@dbdconsultants.co.uk
www.dbdconsultants.co.uk

Mr and Mrs N Podmore
Deepdale
Burchall Lane, Leek
ST13 5RA
Client

Single storey rear extension and rear landscaping
Project

Plans as Proposed
Title

Issue: Planning
Size: A1
Scale: N.100
Drawing Number: PL 03C
Date: 12.02.25
Job No: 2505

Initial draft scheme for comments