
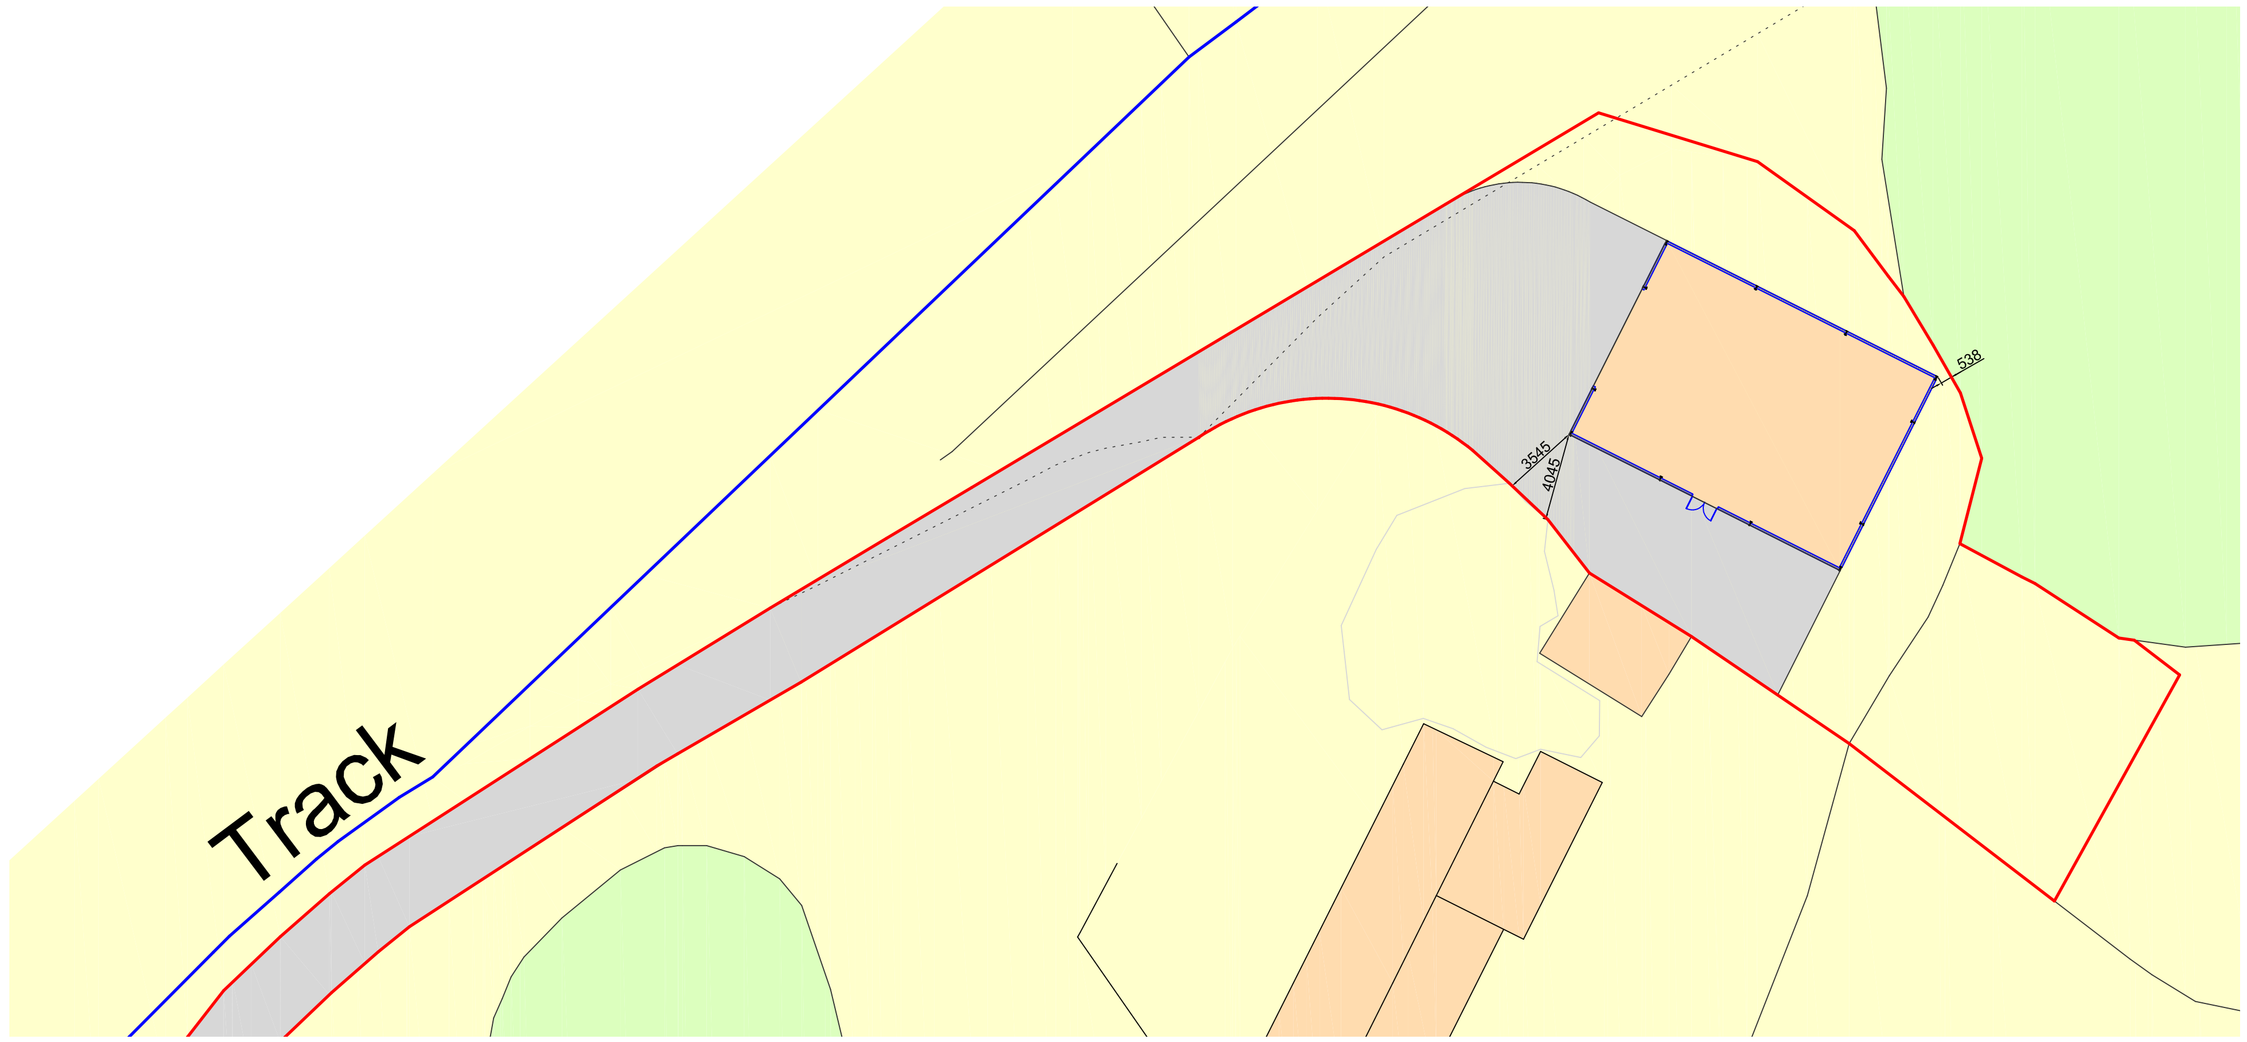


Proposed Site Plan

Metres
1 2 3 4 5 10 15 20

SCALE 1:200

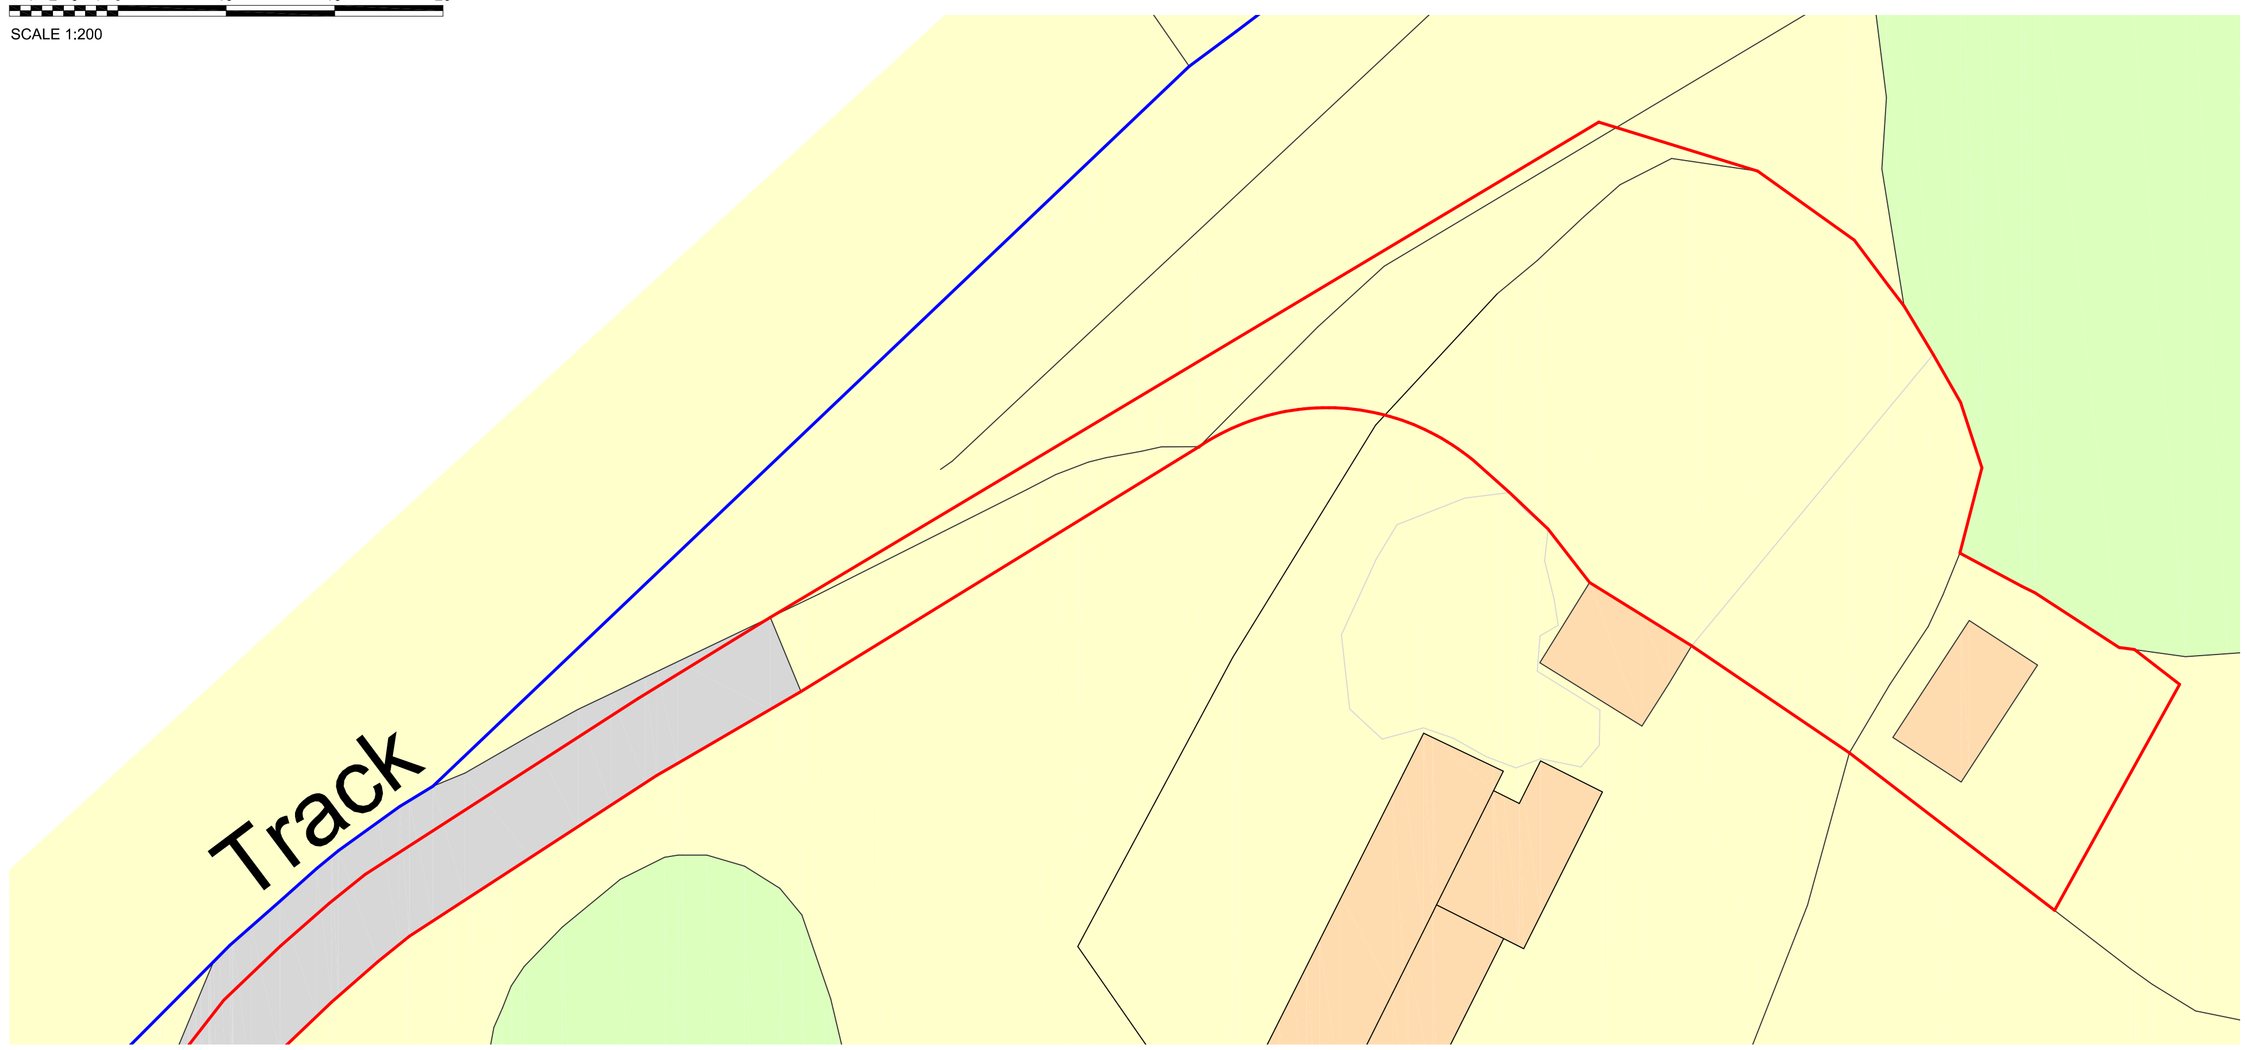

Existing Site Plan

Metres
1 2 3 4 5 10 15 20

SCALE 1:200



Site Location Plan

Ordnance Survey, (c) Crown Copyright 2025. All rights reserved. Licence number 100022432

Metres
10 20 30 40 50 60 70 80 90 100

SCALE 1:1250

DBD Architectural Consultancy Ltd ©2025

1. Copyright is vested with DBD Architectural Consultancy Ltd.

2. All dimensions to be checked on site before proceeding.

3. Contractor to check/adjust dimensions of new work to suit existing conditions.
Do not assume existing structure or details are plumb, square or level.

4. Contractor must notify the architect of any discrepancies before proceeding.

5. All drawings to be read in conjunction with all other consultants drawings and specs.

Rev	Date	Description
E	05.03.25	Minor Amendment
D	05.03.25	Minor Amendment
C	05.03.25	Minor Amendment
B	13.02.25	Amendments following clients comments
A	10.02.25	Amendments following clients comments

DBD Architectural Consultancy
DBD Architectural Consultancy Ltd
59 Broad Street, Leek,
Staffordshire, ST13 5NS
01538 383118
mail@dbdconsultants.co.uk
www.dbdconsultants.co.uk

Mr Iain Hambleton
Hope Stone Farm
Park Lane, Ipstones
ST10 2NE

Machinery Shed

Site Plans

Stage: Planning

Size: A1	Date: 22.01.25	Job No: 2302
Scale: 1:1250		

Drawing Number: PL 01E