Rev	Date	Description
-	-	-

A1 Drawing Sheet

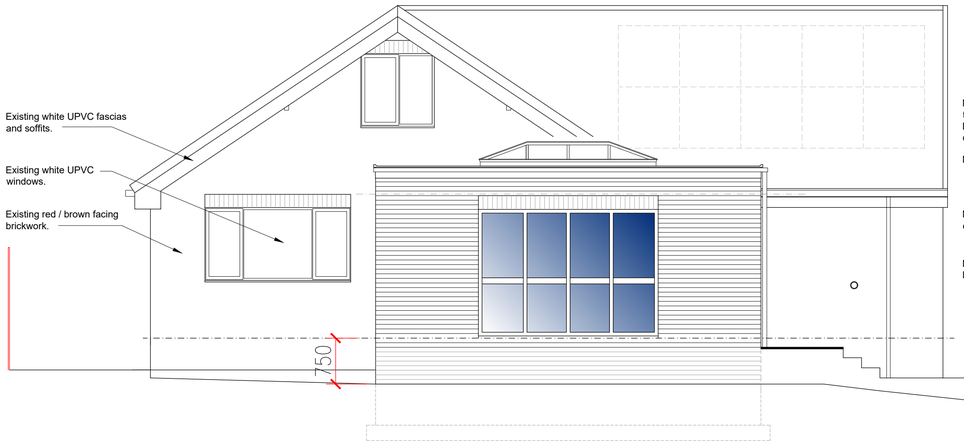

SOUTH ELEVATION SCALE 1:50

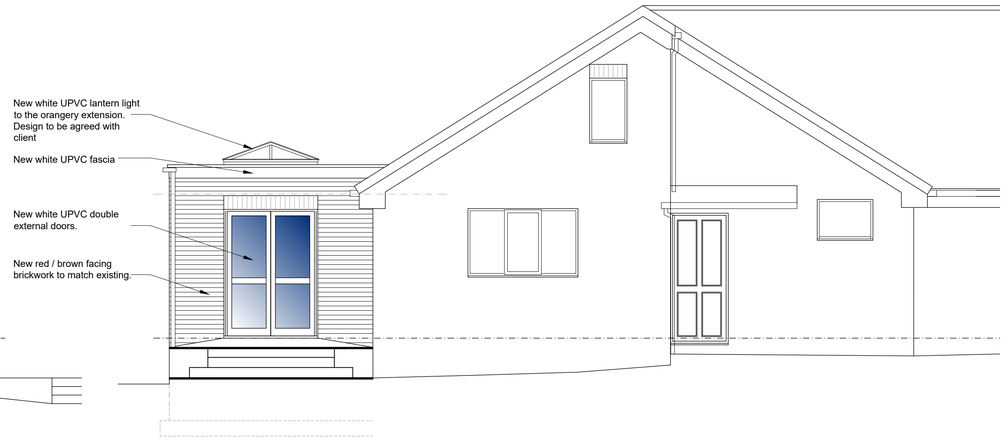

EAST ELEVATION SCALE 1:50

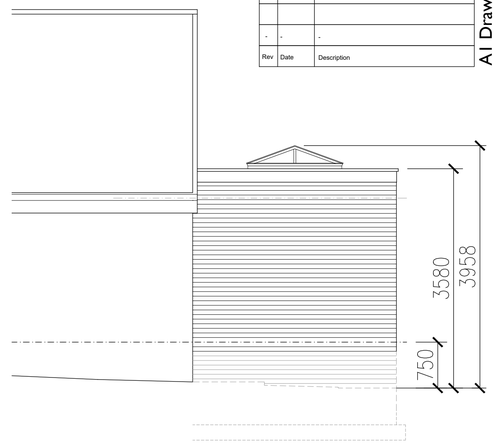

EAST ELEVATION SCALE 1:50

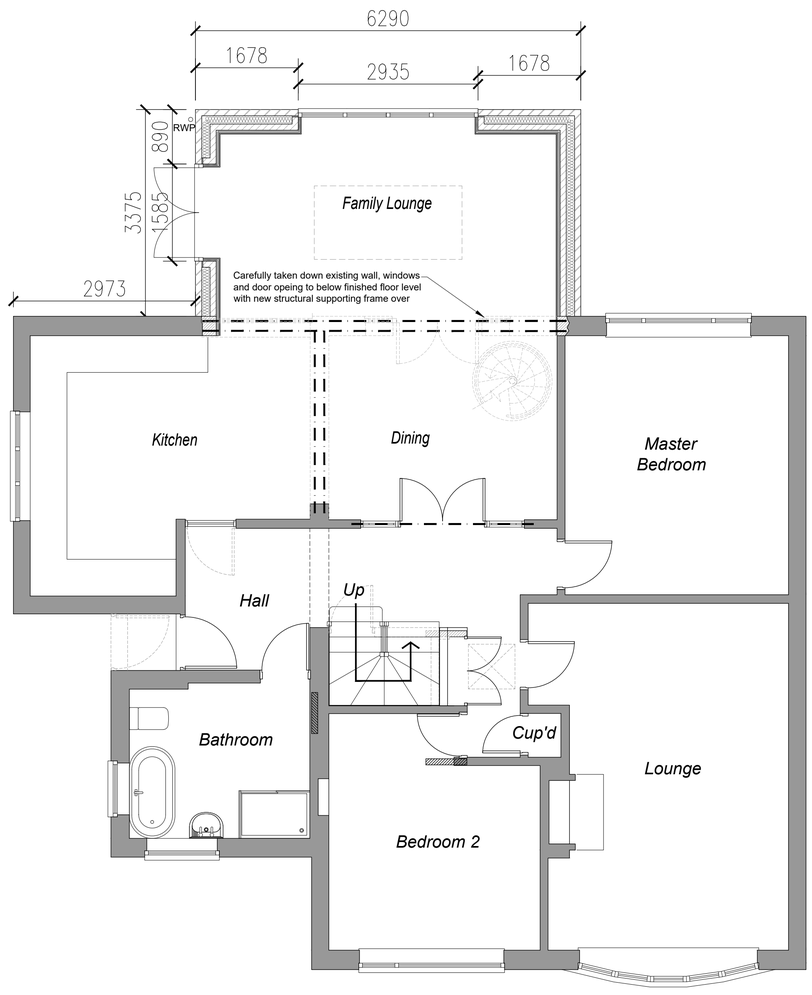

GROUND FLOOR PLAN SCALE 1:50

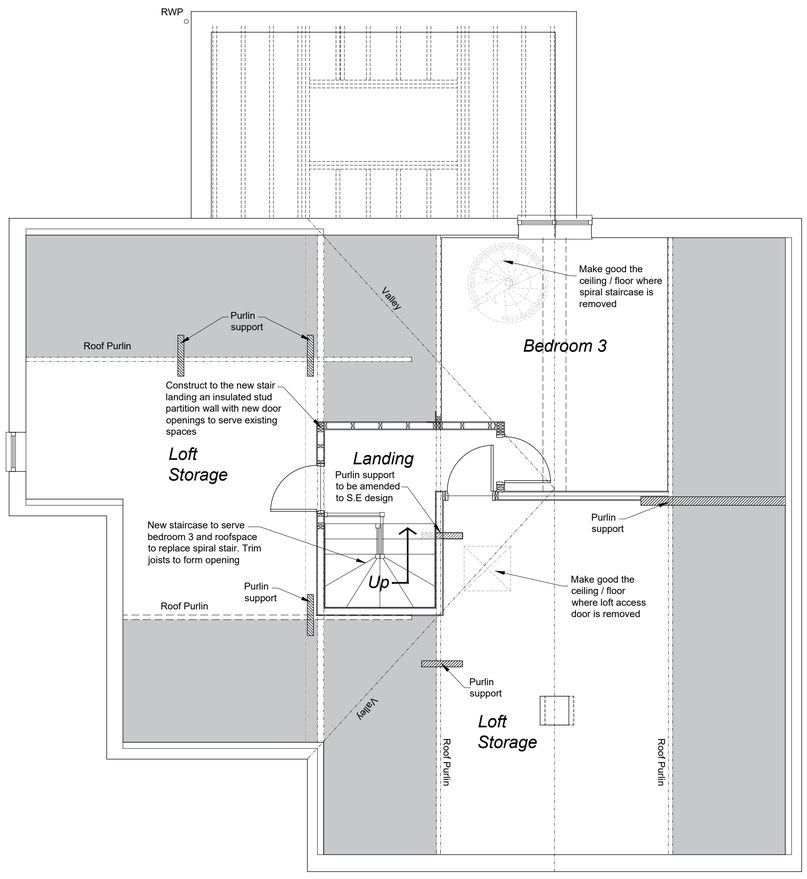

FIRST FLOOR PLAN SCALE 1:50

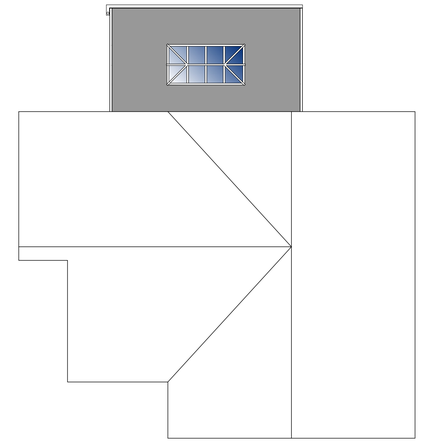

ROOF PLAN SCALE 1:100

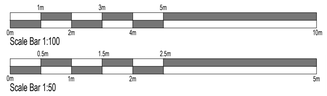

FORTE ARCHITECTURAL DESIGN
enquiries@forte-architectural.co.uk

Client.
Mr & Mrs Deacon

Project.
Proposed Rear Extension 16 St Leonard's Avenue, Ipstones, ST10 2QD

Title.
Scheme Proposals

Date.
February 2025

Scale.
As Noted @ A1

Project No.
FAD-56

Drawing No.
FAD-56-P-02

Drawn.
-

Revision.
-