Front Elevation

Side Elevation

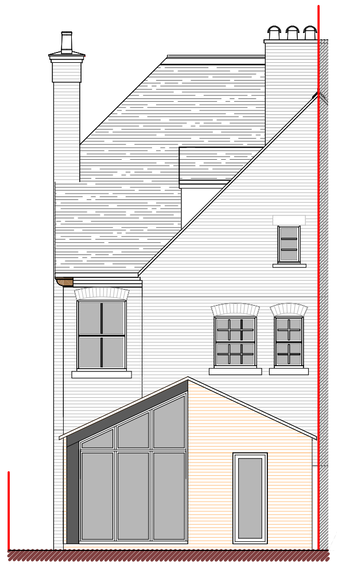

Rear Elevation

Metres
1 2 3 4 5 10
SCALE 1:100

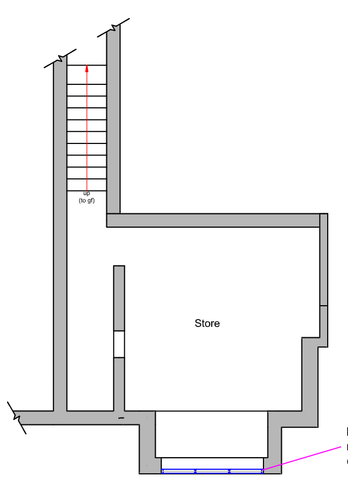

Basement Floor Plan

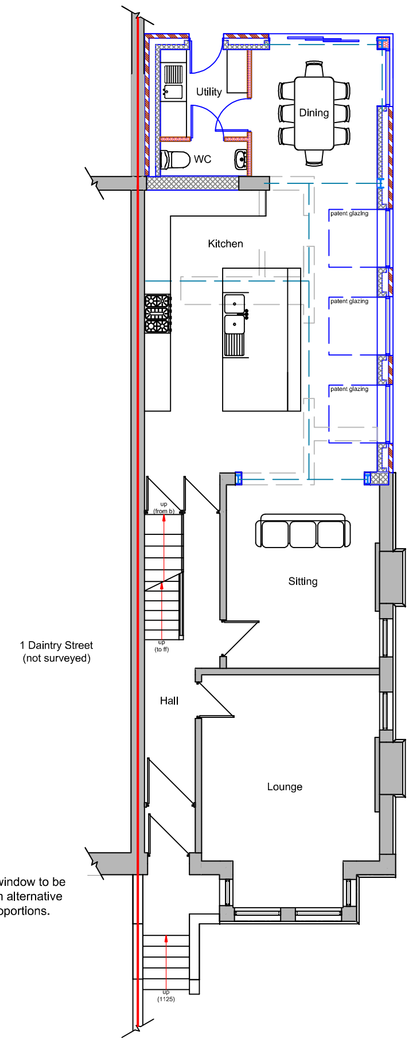

Ground Floor Plan

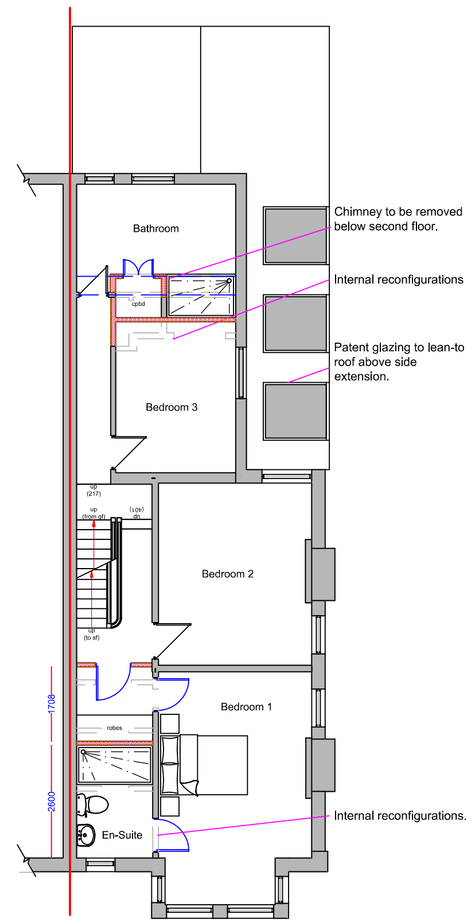

First Floor Plan

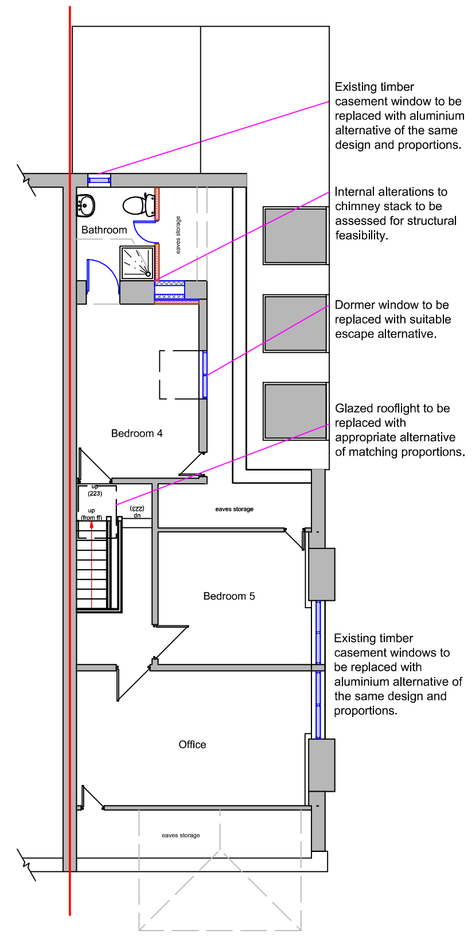

Second Floor Plan

DBD Architectural Consultancy Ltd ©2025

1. Copyright is vested with DBD Architectural Consultancy Ltd.

2. All dimensions to be checked on site before proceeding.

3. Contractor to check/adjust dimensions of new work to suit existing conditions.
Do not assume existing structure or details are plumb, square or level.

4. Contractor must notify the architect of any discrepancies before proceeding.

5. All drawings to be read in conjunction with all other consultants drawings and specs.

Rev	Date	Description
G	12.05.25	Amendments made following comments
F	23.02.25	Amendments made following comments
E	13.02.25	Amendments made following comments.
A	14.02.25	Amendments made following comments.

DBD Architectural Consultancy

DBD Architectural Consultancy Ltd
50 Broad Street,Leek,
Staffordshire,ST13 5NS
01538 383118
mail@dbdconsultants.co.uk
www.dbdconsultants.co.uk

Mr & Mrs Alderman
2 Daintry Street
Leek
ST13 5PG
Client

Single Storey Rear Extensiona & General Alterations
Project

Title
Plans as Proposed

Stage: Planning
Size: A1
Scale: 1:100
Date: 15.01.25
Job No: 2474
Drawing Number: PL 03D