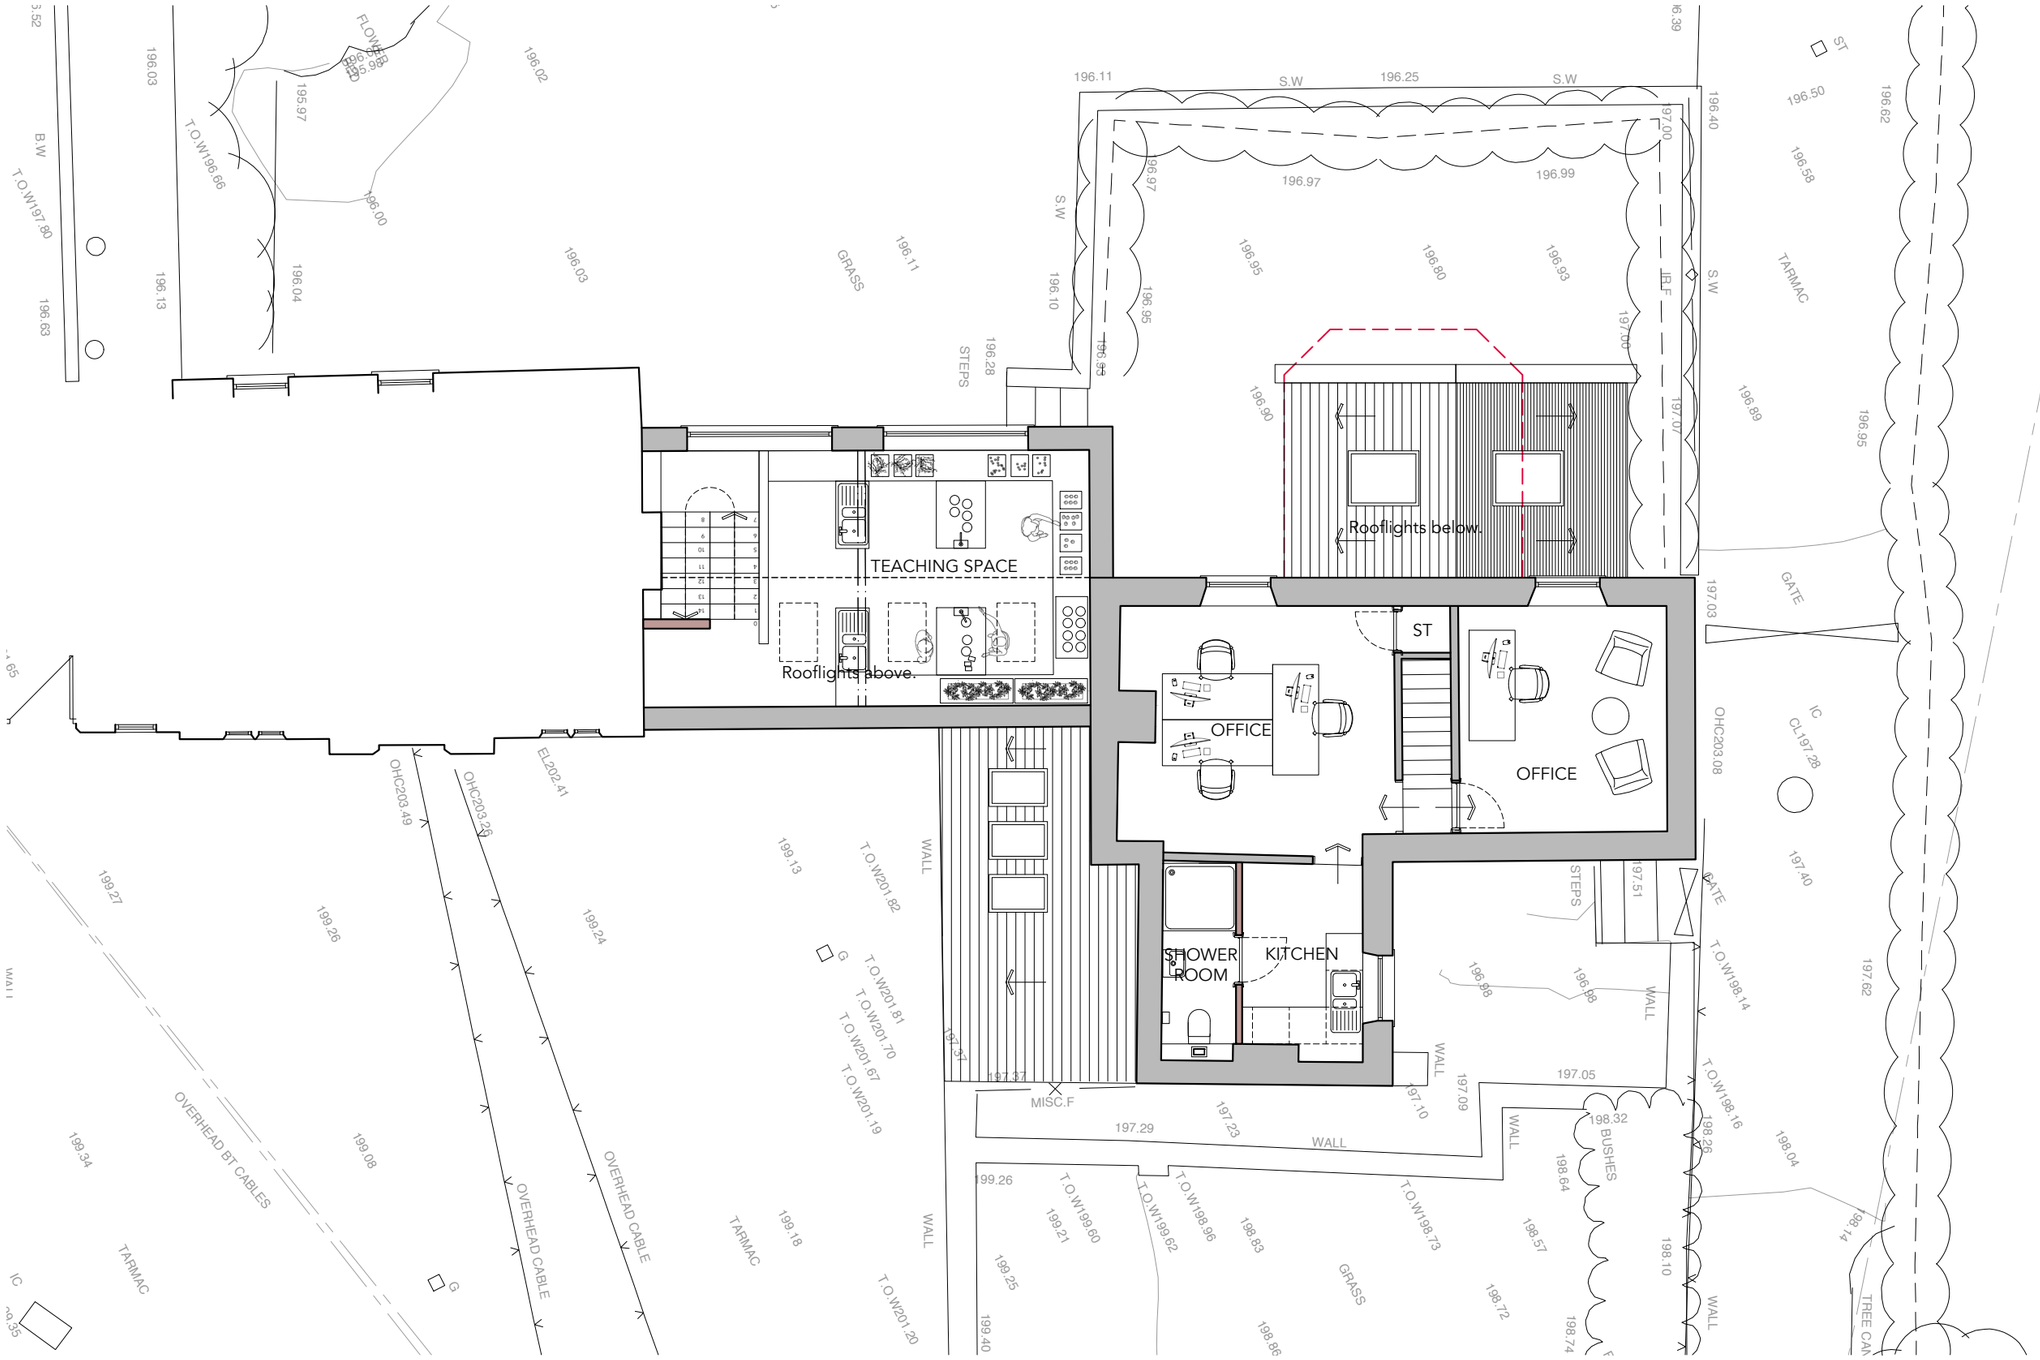


FIRST FLOOR PLAN

Hamer Way Architects,
The Kathleen Roylance Buildings
90 - 92 Waters Green, Macclesfield,
Cheshire, SK11 6LF

w/ www.hamerway.co.uk
e/ hello@hamerway.co.uk
t/ 01625 470028

This drawing and or the building works depicted are the copyright of Hamer Way and may not be reproduced or amended except by written permission. No liability will be accepted for amendments made by others. All site dimensions shall be verified by the contractor onsite prior to work commencing.

© 2025 Hamer Way Ltd trading as Hamer Way Architects

Drawing Location
Roaches School, Satis House, Tunstall Road, Knypersley, ST8 7AB

Drawing Title
Proposed First Floor Plan

Drawing Number
25 005_01_003

Revision Status
A

Drawing Status
FOR PLANNING

Date Issued
October 2025

Drawn by: RW

Checked by: SW

Drawing Scale
1:100@A3

Drawing Scale Bar
0 1m 2m 4m

Drawing North

REVISIONS

Rev	Note	Date	By
A	Amendment to rear extension roof pofile following Conservation Officer's review and comments.	02.02.26	RW

NOTES

Wall Types

- Existing Walls
- Proposed New Walls
- Demolised Walls