
Copyright of this drawing is vested in the Architect and it must not be copied or reproduced without consent. Figured dimensions only are to be taken from this drawing. All contractors must visit the site and be responsible for taking and checking all dimensions relative to their work. Hewitt&Carr Architects Ltd are to be advised of any variation between drawings and site conditions.
CLIENTS ARE ADVISED TO CLARIFY DIMENSIONS WITH THE ARCHITECT PRIOR TO SETTING OUT AND NOT TO SCALE FROM THE DRAWING


Rev.	Drawn	Comments	Date
A	SV	Balcony shown on side elevations	02/02/26



FRONT ELEVATION 1:50

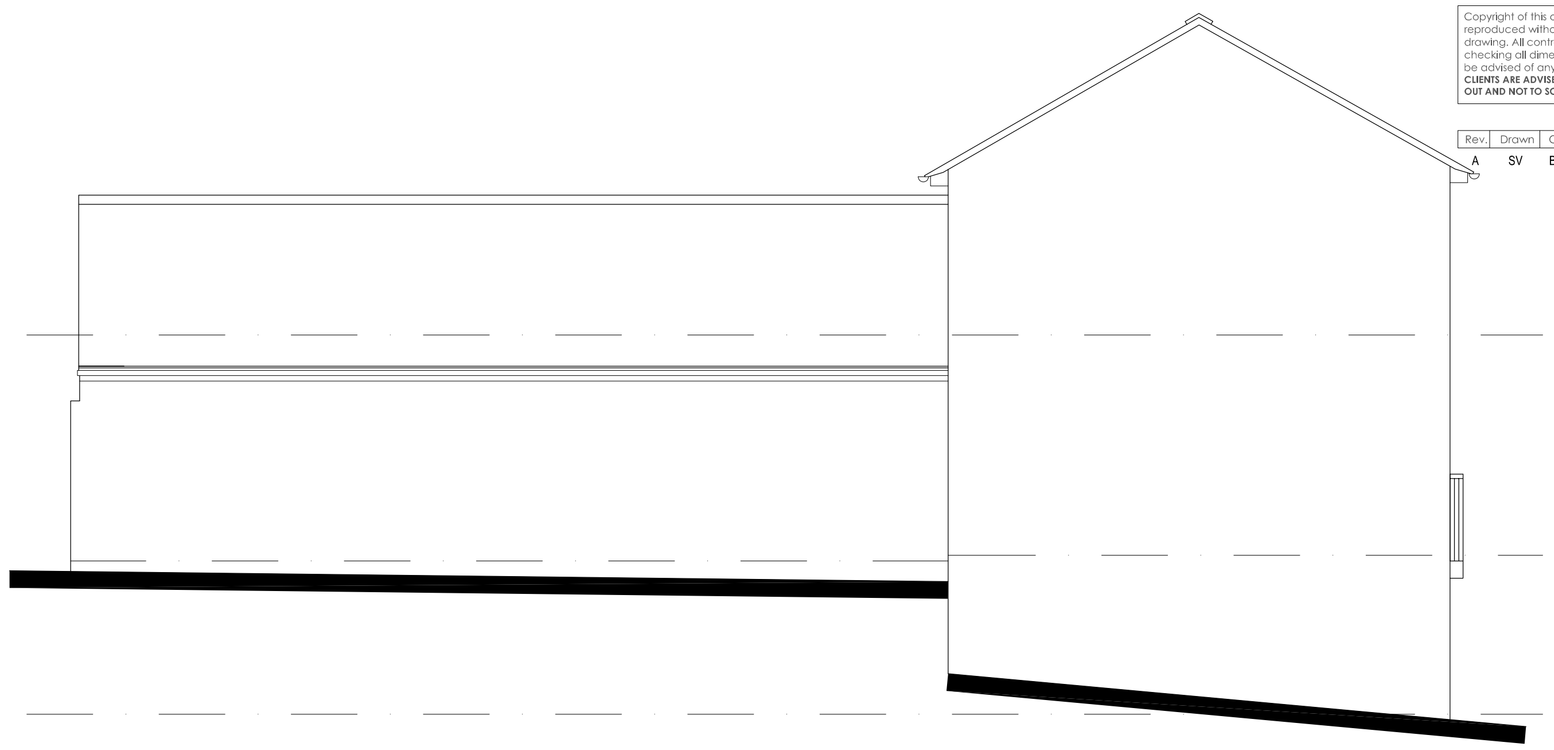


SIDE ELEVATION 1:50

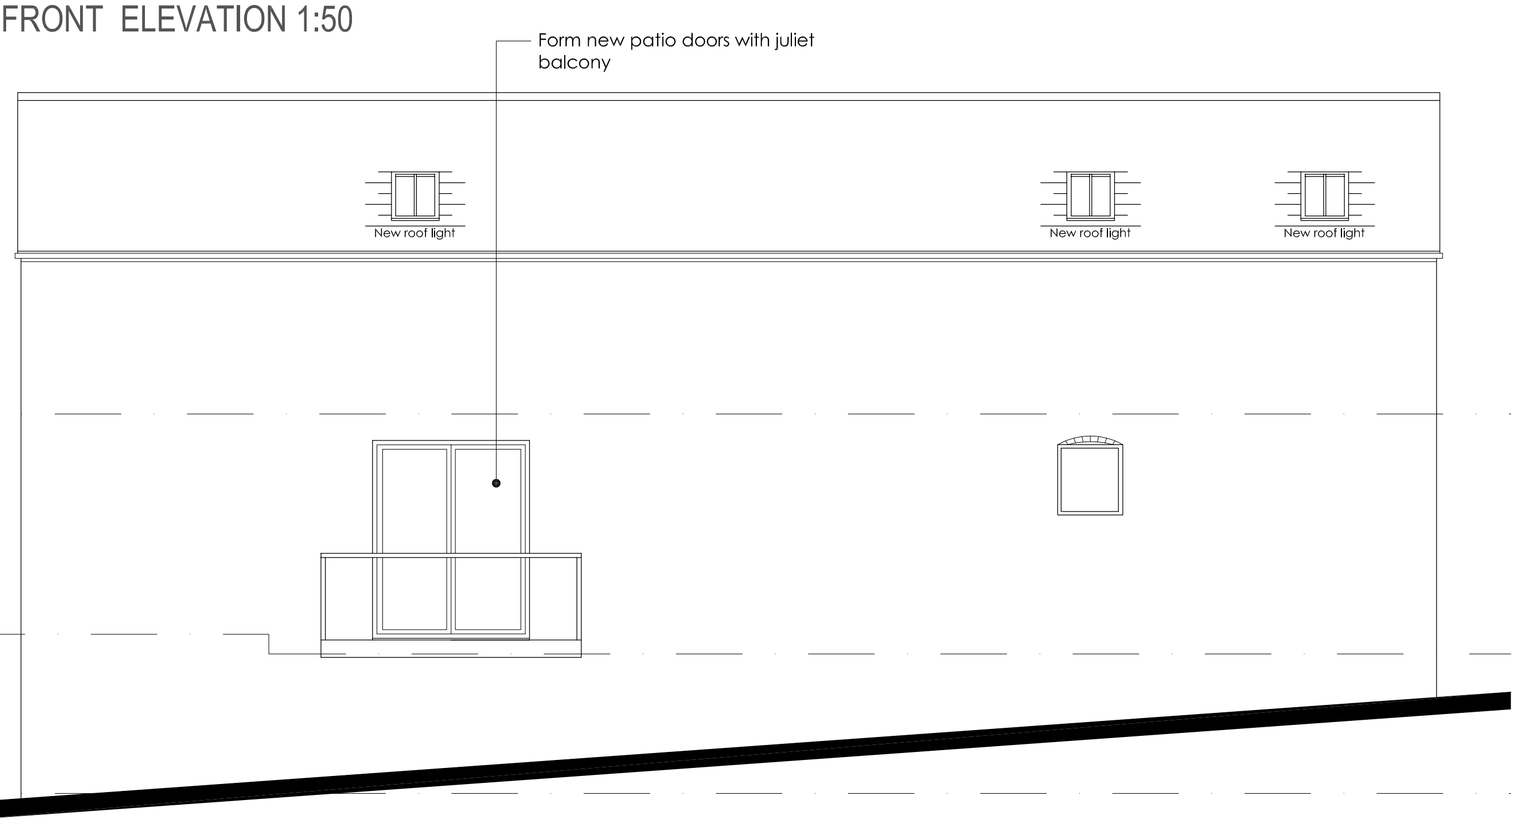

REAR ELEVATION 1:50



SIDE ELEVATION 1:50

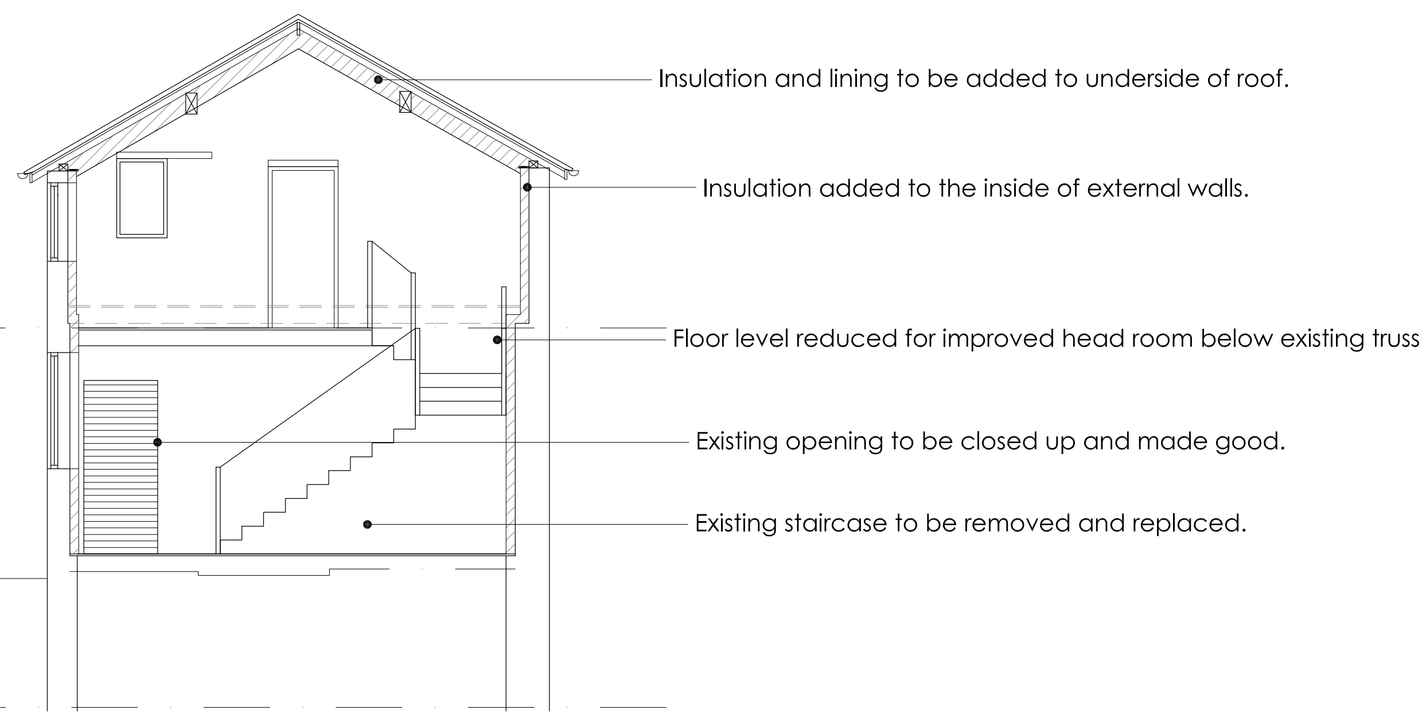

SECTION 1:50

1:50
1m 0 1m 2m 3m 4m 5m

Hewitt&CarrArchitects
A: DaisyBank House | 17-19 Leek Road | Cheadle | ST10 1JE
T: 01538 756888
E: enquiries@hcarchitects.co.uk
W: www.hcarchitects.co.uk

Client
KEVIN ECKERT

Project
PROPOSED CONVERSION OF OUTBUILDING AT DILHORNE HOUSE, CAVERSWALL ROAD, DILHORNE ST10 2PH

Title
ELEVATIONS AS PROPOSED

SCHEME

Status
PLANNING

Date JANUARY 2026 Drawn SV

Scale @A1 AS STATED Checked

Project No Drawing No.
01485 - AL(0)04 Rev A