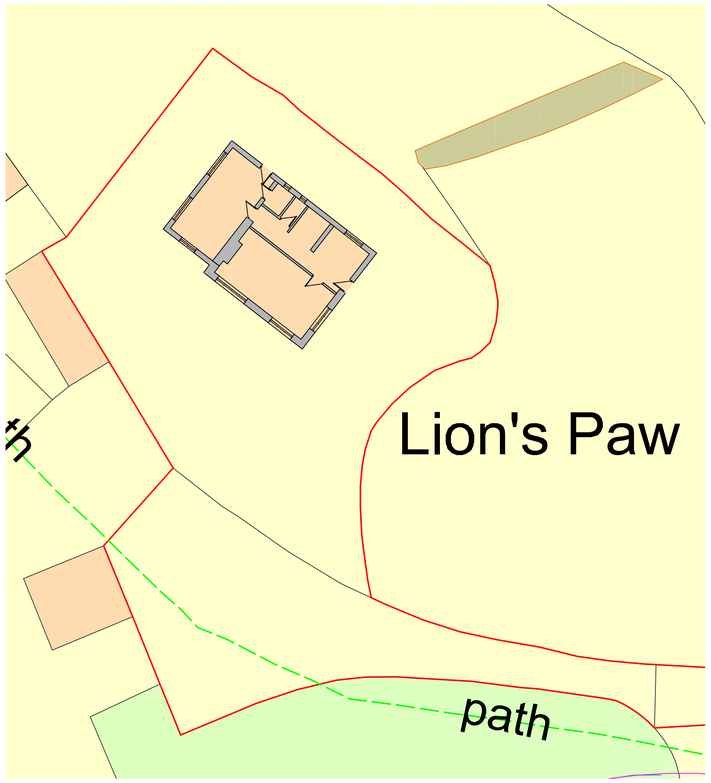

Site Plan as Existing

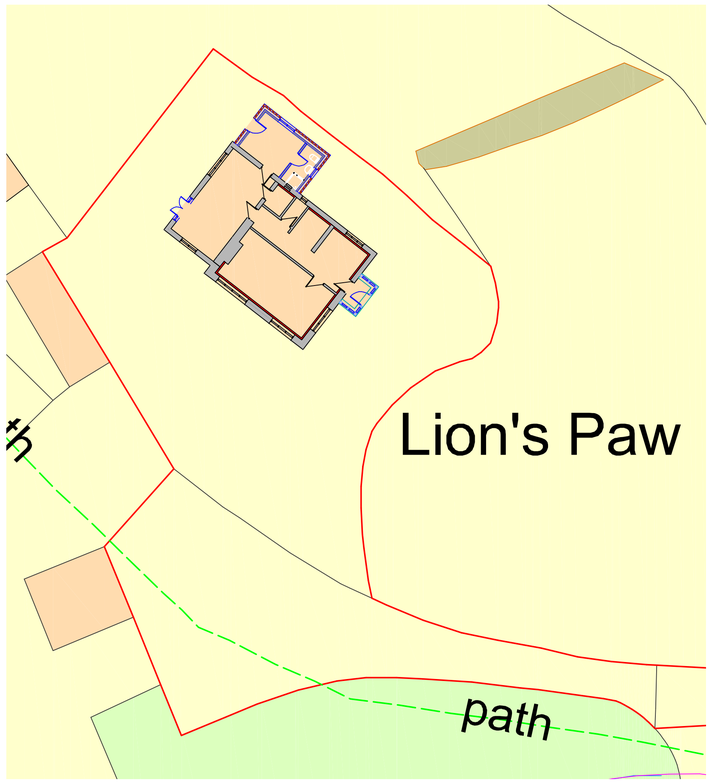

Site Plan as Proposed

Metres

1 2 3 4 5 10 15 20

SCALE 1:200

Ordnance Survey, (c) Crown Copyright 2026. All rights reserved. Licence number 100022432

Site Location Plan

Metres

10 20 30 40 50 60 70 80 90 100

SCALE 1:1250

N

DBD Architectural Consultancy Ltd ©2026

1. Copyright is vested with DBD Architectural Consultancy Ltd.

2. All dimensions to be checked on site before proceeding.

3. Contractor to check/adjust dimensions of new work to suit existing conditions.
Do not assume existing structure or details are plumb, square or level.

4. Contractor must notify the architect of any discrepancies before proceeding.

5. All drawings to be read in conjunction with all other consultants drawings and specs.

Rev	Date	Description
A	15/12/25	Public footpath added

DBD Architectural Consultancy

DBD Architectural Consultancy Ltd
50 Broad Street, Leek,
Staffordshire, ST13 5NS
01538 383118
mail@dbdconsultants.co.uk
www.dbdconsultants.co.uk

Client
S Torr
Lions Paw Farm
Sands Lane
ST6 8UF

Project
Two Storey Rear & Side Extensions

Title
Site Plans

Stage	Planning		
Size	A3	Date	Job No
Scale	1:200	27.10.25	2534
Drawing Number	PL 01A		