

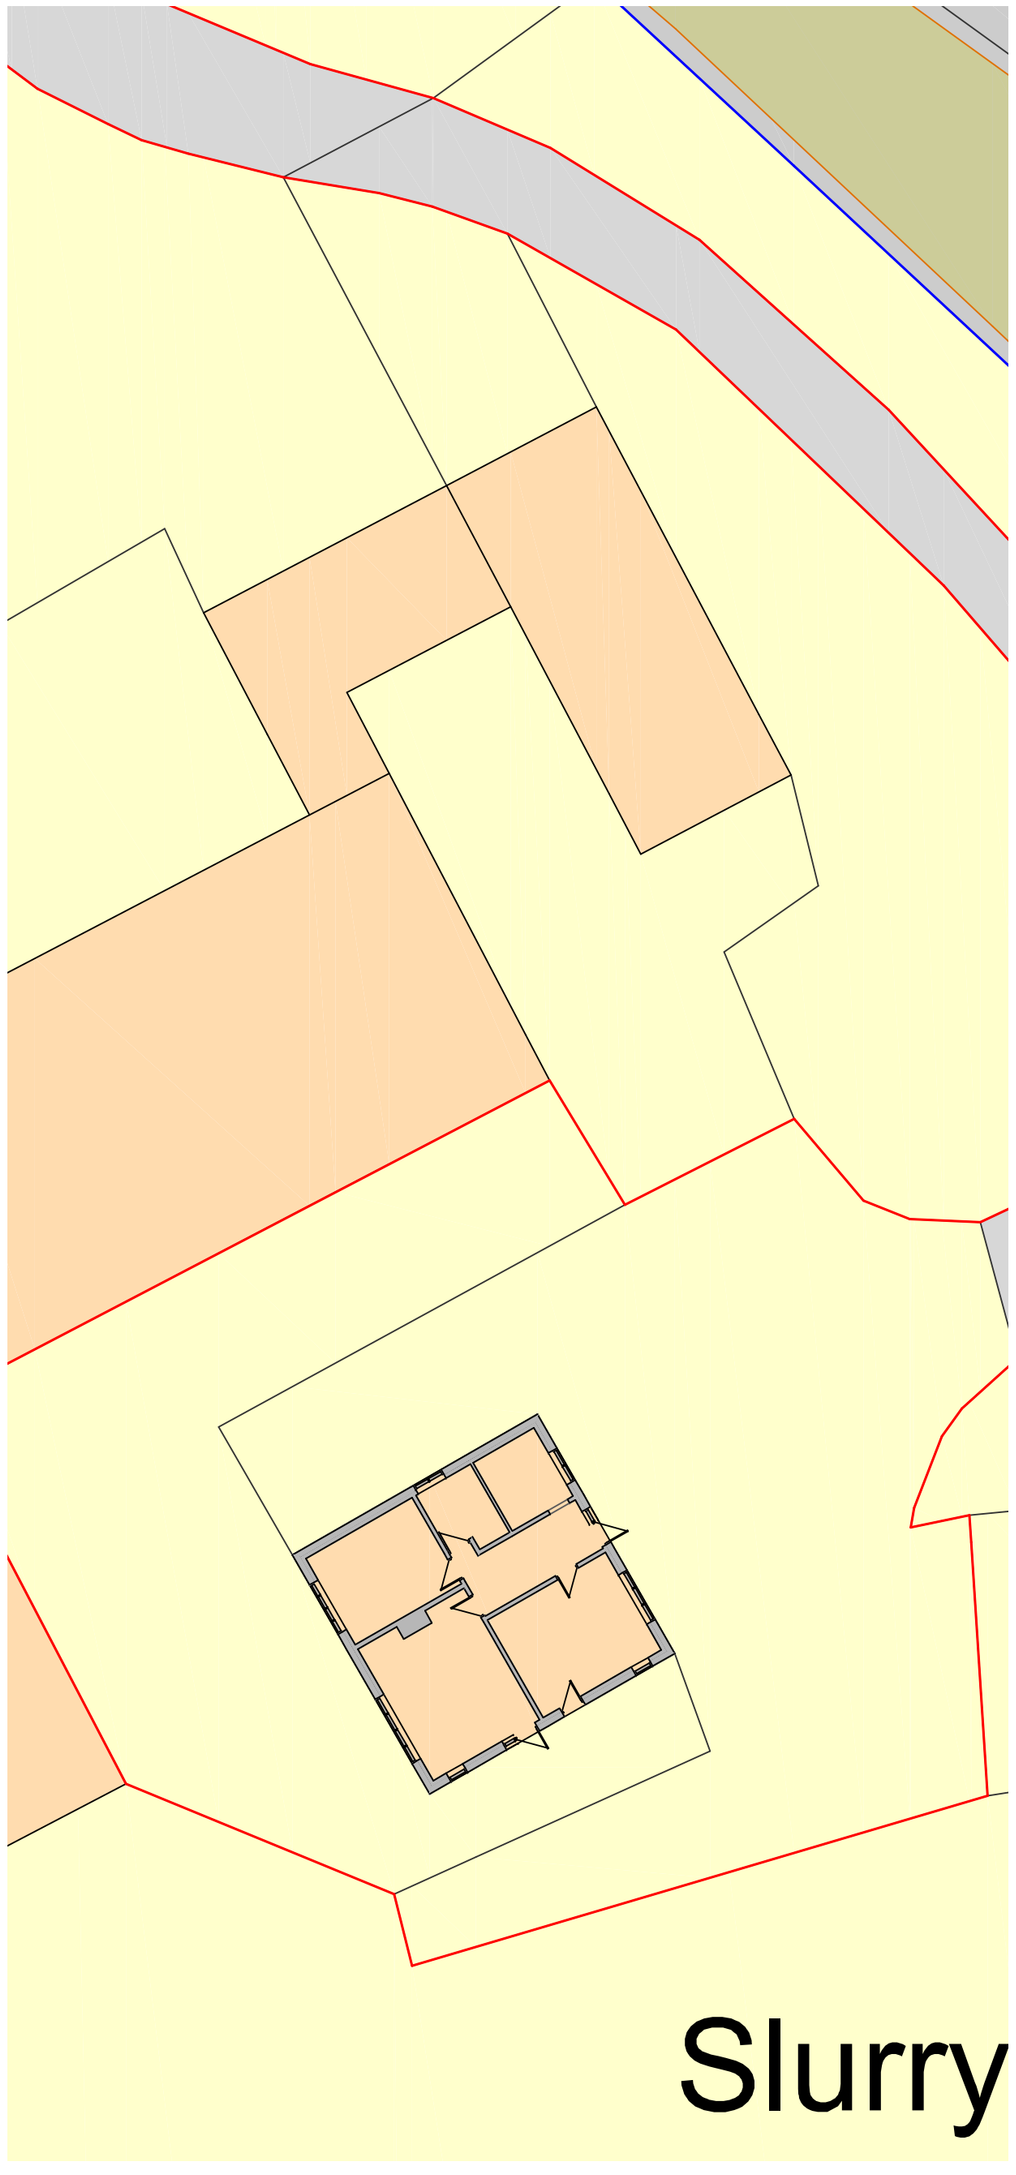


Site Plan as Existing
Metres
1 2 3 4 5 10 15 20
SCALE 1:200

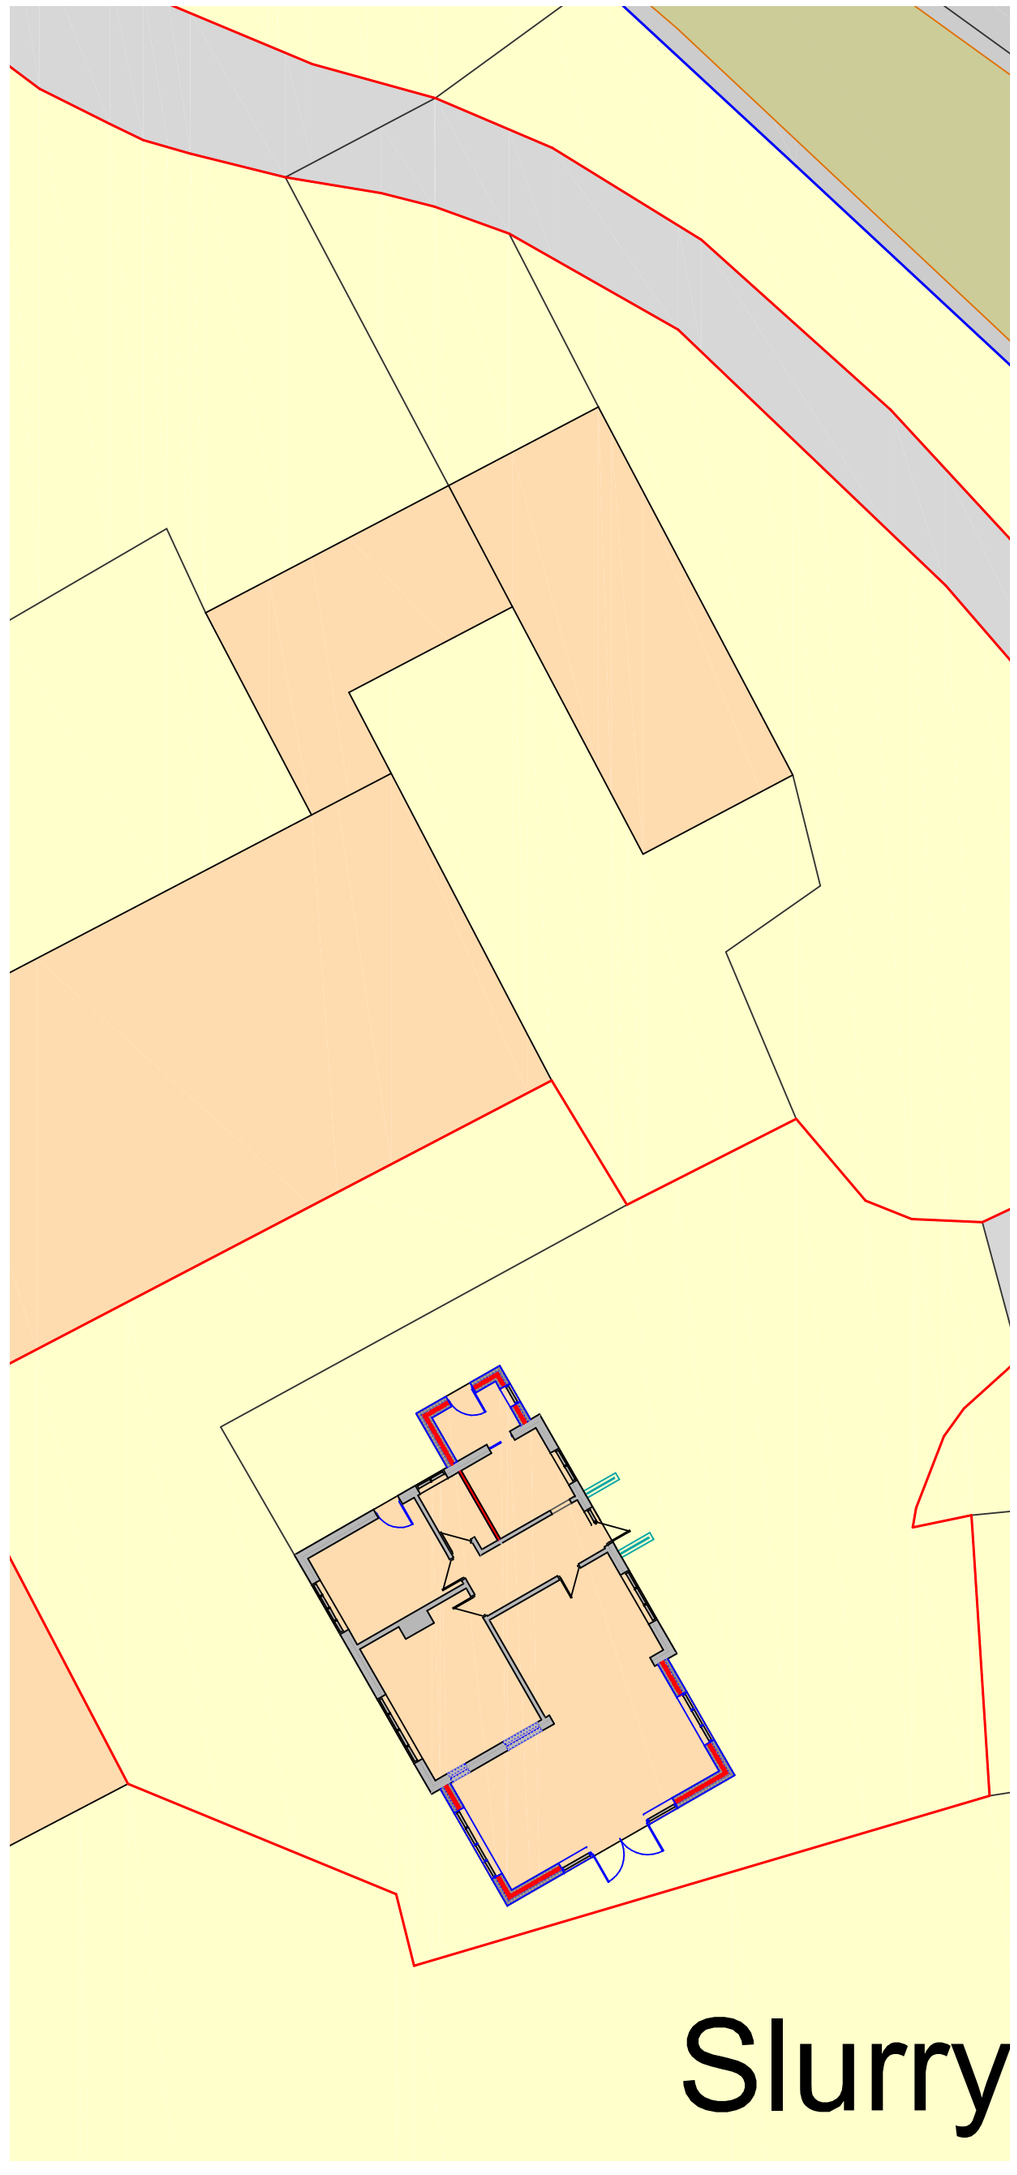

Site Plan as Proposed
Metres
1 2 3 4 5 10 15 20
SCALE 1:200

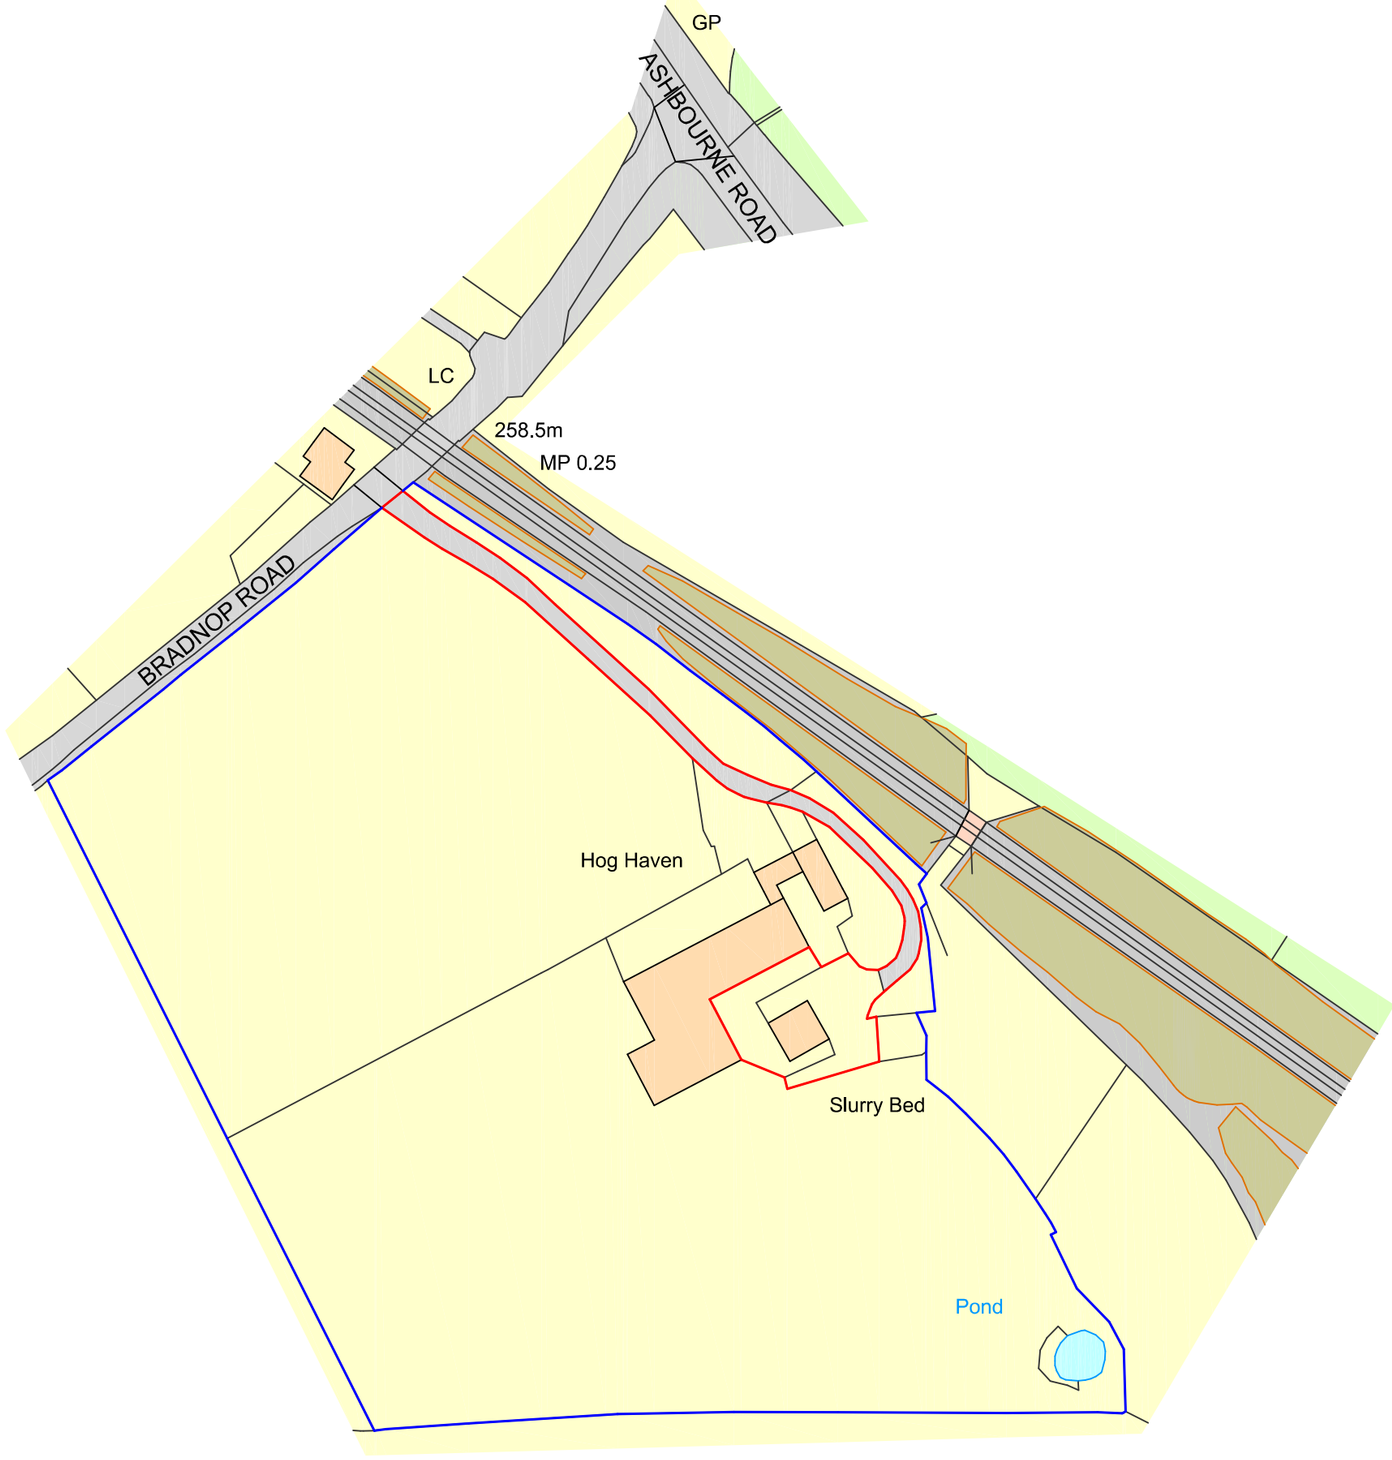

Ordnance Survey, (c) Crown Copyright 2026. All rights reserved. Licence number 100022432

Site Location Plan
Metres
10 20 30 40 50 60 70 80 90 100
SCALE 1:1250

DBD Architectural Consultancy Ltd ©2026

1. Copyright is vested with DBD Architectural Consultancy Ltd.

2. All dimensions to be checked on site before proceeding.

3. Contractor to check/adjust dimensions of new work to suit existing conditions.
Do not assume existing structure or details are plumb, square or level.

4. Contractor must notify the architect of any discrepancies before proceeding.

5. All drawings to be read in conjunction with all other consultants drawings and specs.

Rev	Date	Description

DBD Architectural Consultancy

DBD Architectural Consultancy Ltd
50 Broad Street, Leek,
Staffordshire, ST13 5NS
01538 383118
mail@dbdconsultants.co.uk
www.dbdconsultants.co.uk

Client
Mrs Billie Joy Barleyman
Hog Haven Farm
Apesford Lane, Bradnop
ST13 7EX

Project
Two storey side extension and loft conversion

N

Title
Site Plans

Stage: Planning		
Size: A2	Date: 23.03.2026	Job No: 2608
Scale: 1:200		
Drawing Number: PL 01		