

Copyright of this drawing is vested in the Architect and it must not be copied or reproduced without consent. Figured dimensions only are to be taken from this drawing. All contractors must visit the site and be responsible for taking and checking all dimensions relative to their work. Hewitt&Carr Architects Ltd are to be advised of any variation between drawings and site conditions.
CLIENTS ARE ADVISED TO CLARIFY DIMENSIONS WITH THE ARCHITECT PRIOR TO SETTING OUT AND NOT TO SCALE FROM THE DRAWING


Rev.	Drawn	Comments	Date
A	FJK	Titles and labels added and amended.	26/06/2025
B	FJK	Drawings updated in accordance with tree survey	23/07/2025

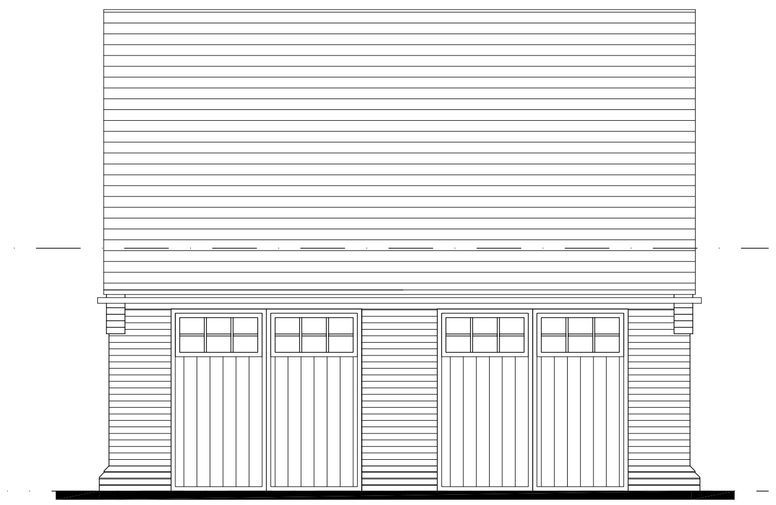


FRONT ELEVATION 1:50

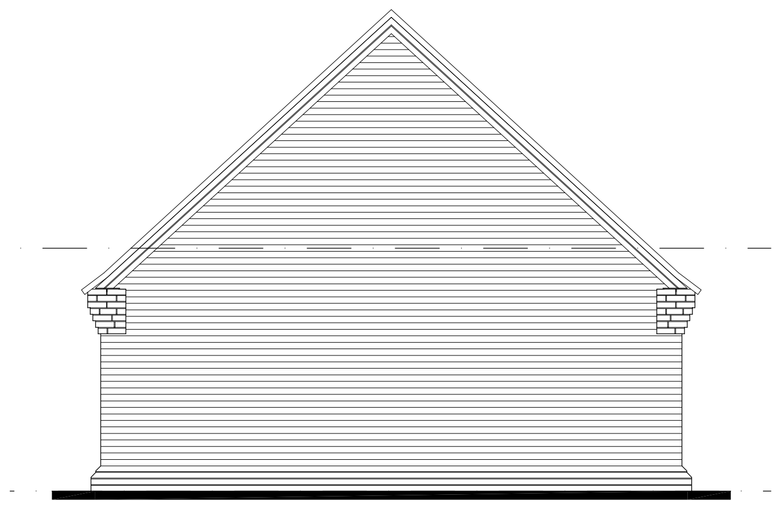

SIDE ELEVATION 1:50

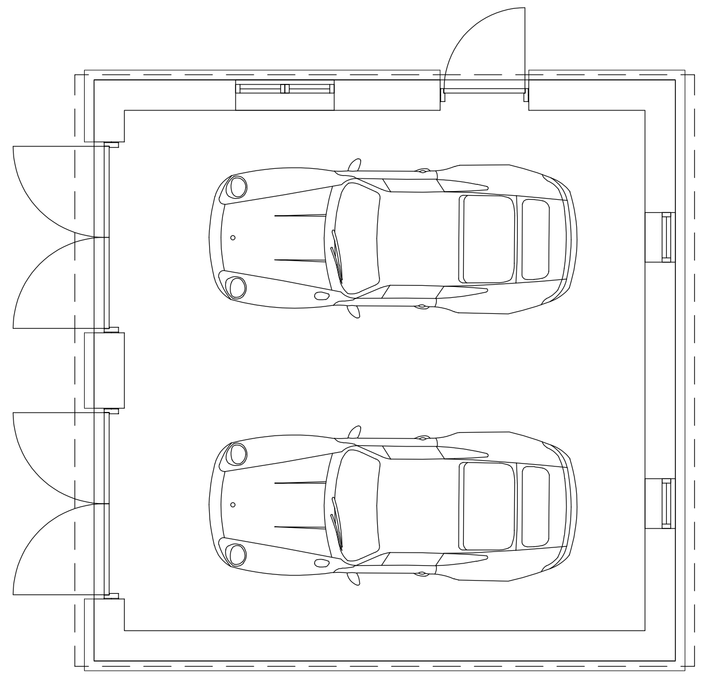

FLOOR PLAN 1:50

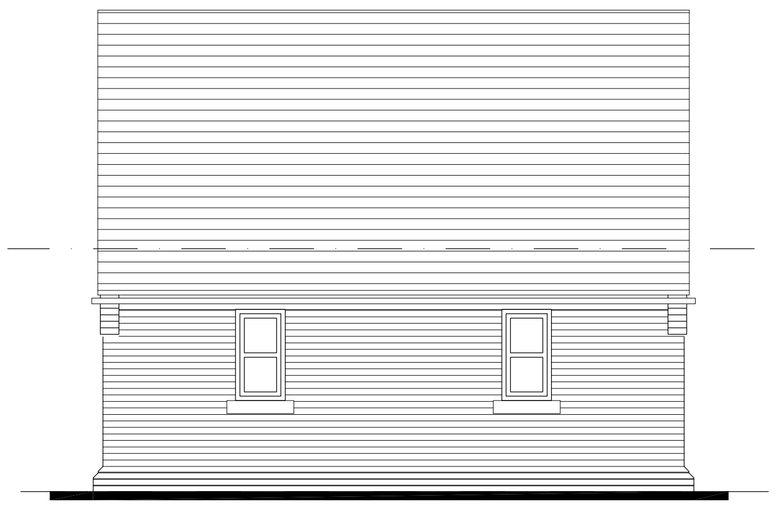

REAR ELEVATION 1:50




SIDE ELEVATION 1:50




FRONT ELEVATION 1:100

Ordnance Survey © Crown copyright 2025 All rights reserved. Licence number AC0000810055

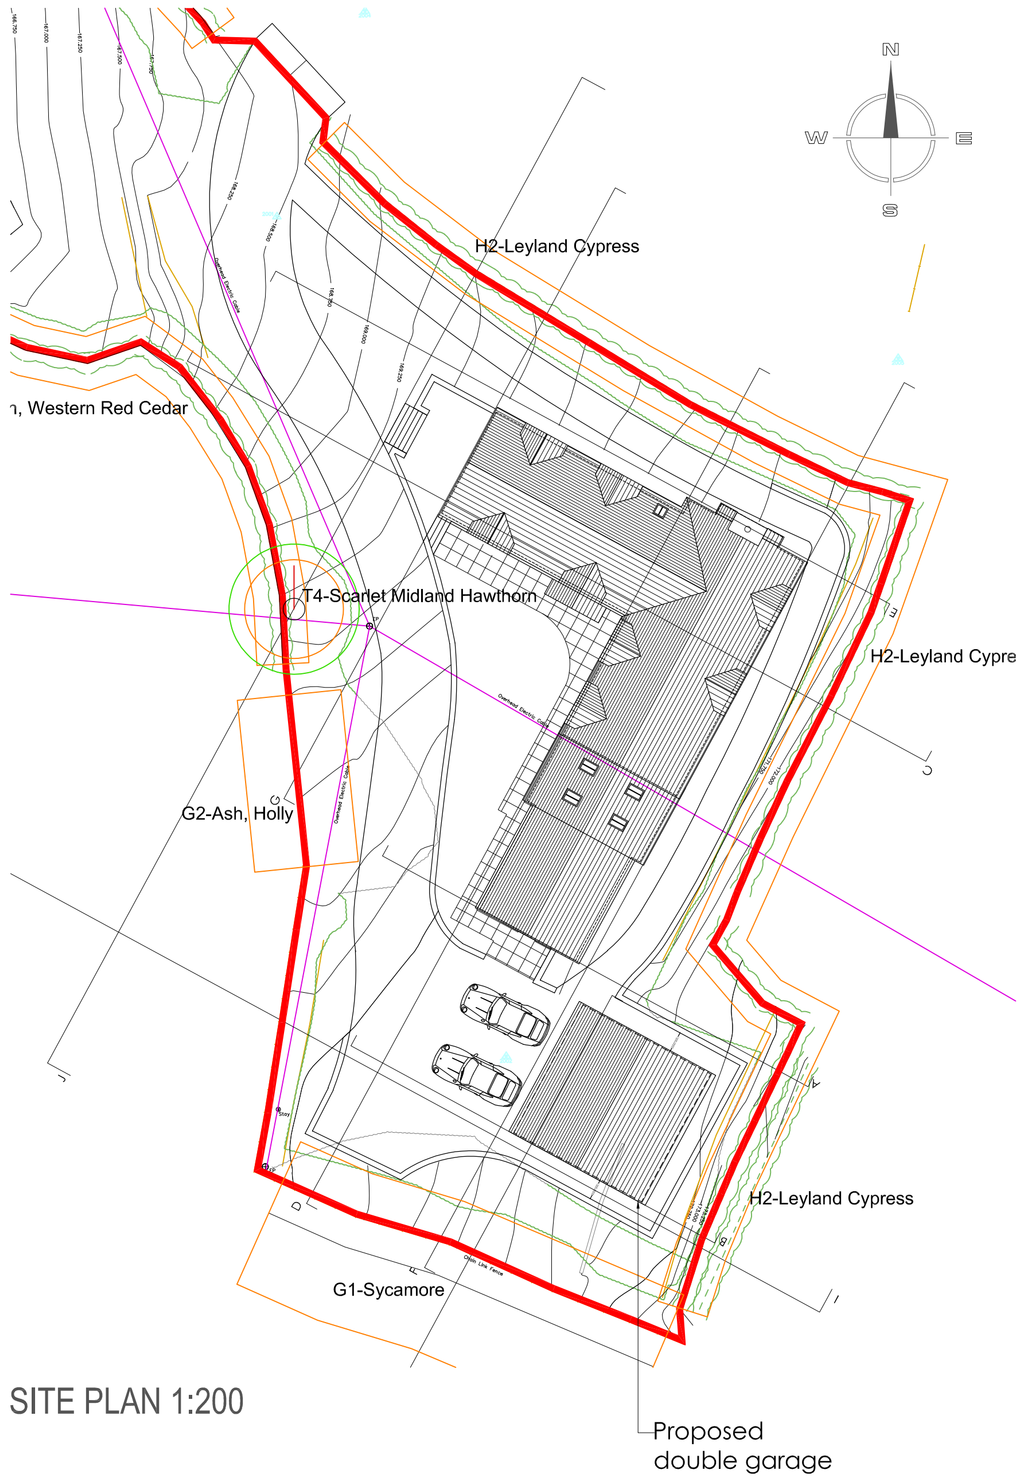

SITE PLAN 1:200

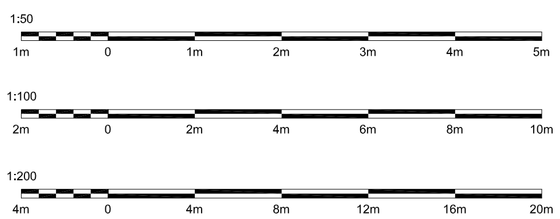

Hewitt&Carr Architects
A: DaisyBank House | 17-19 Leek Road | Cheadle | ST10 1JE
T: 01538 756888
E: enquiries@hcarchitects.co.uk
W: www.hcarchitects.co.uk

Client
MR M AND MRS V FINNEY

Project
PROPOSED NEW DWELLING
AT THE ORCHARD, LOWER HILL FARM,
UTTOXETER ROAD, ST11 9RG

Title
PROPOSED GARAGE
PLANS AND ELEVATIONS

PLANNING

Status
PLANNING

Date JUNE 2025 Drawn FJK

Scale @A1 AS NOTED Checked

Project No 01466 Drawing No. PL(0)05 Rev B