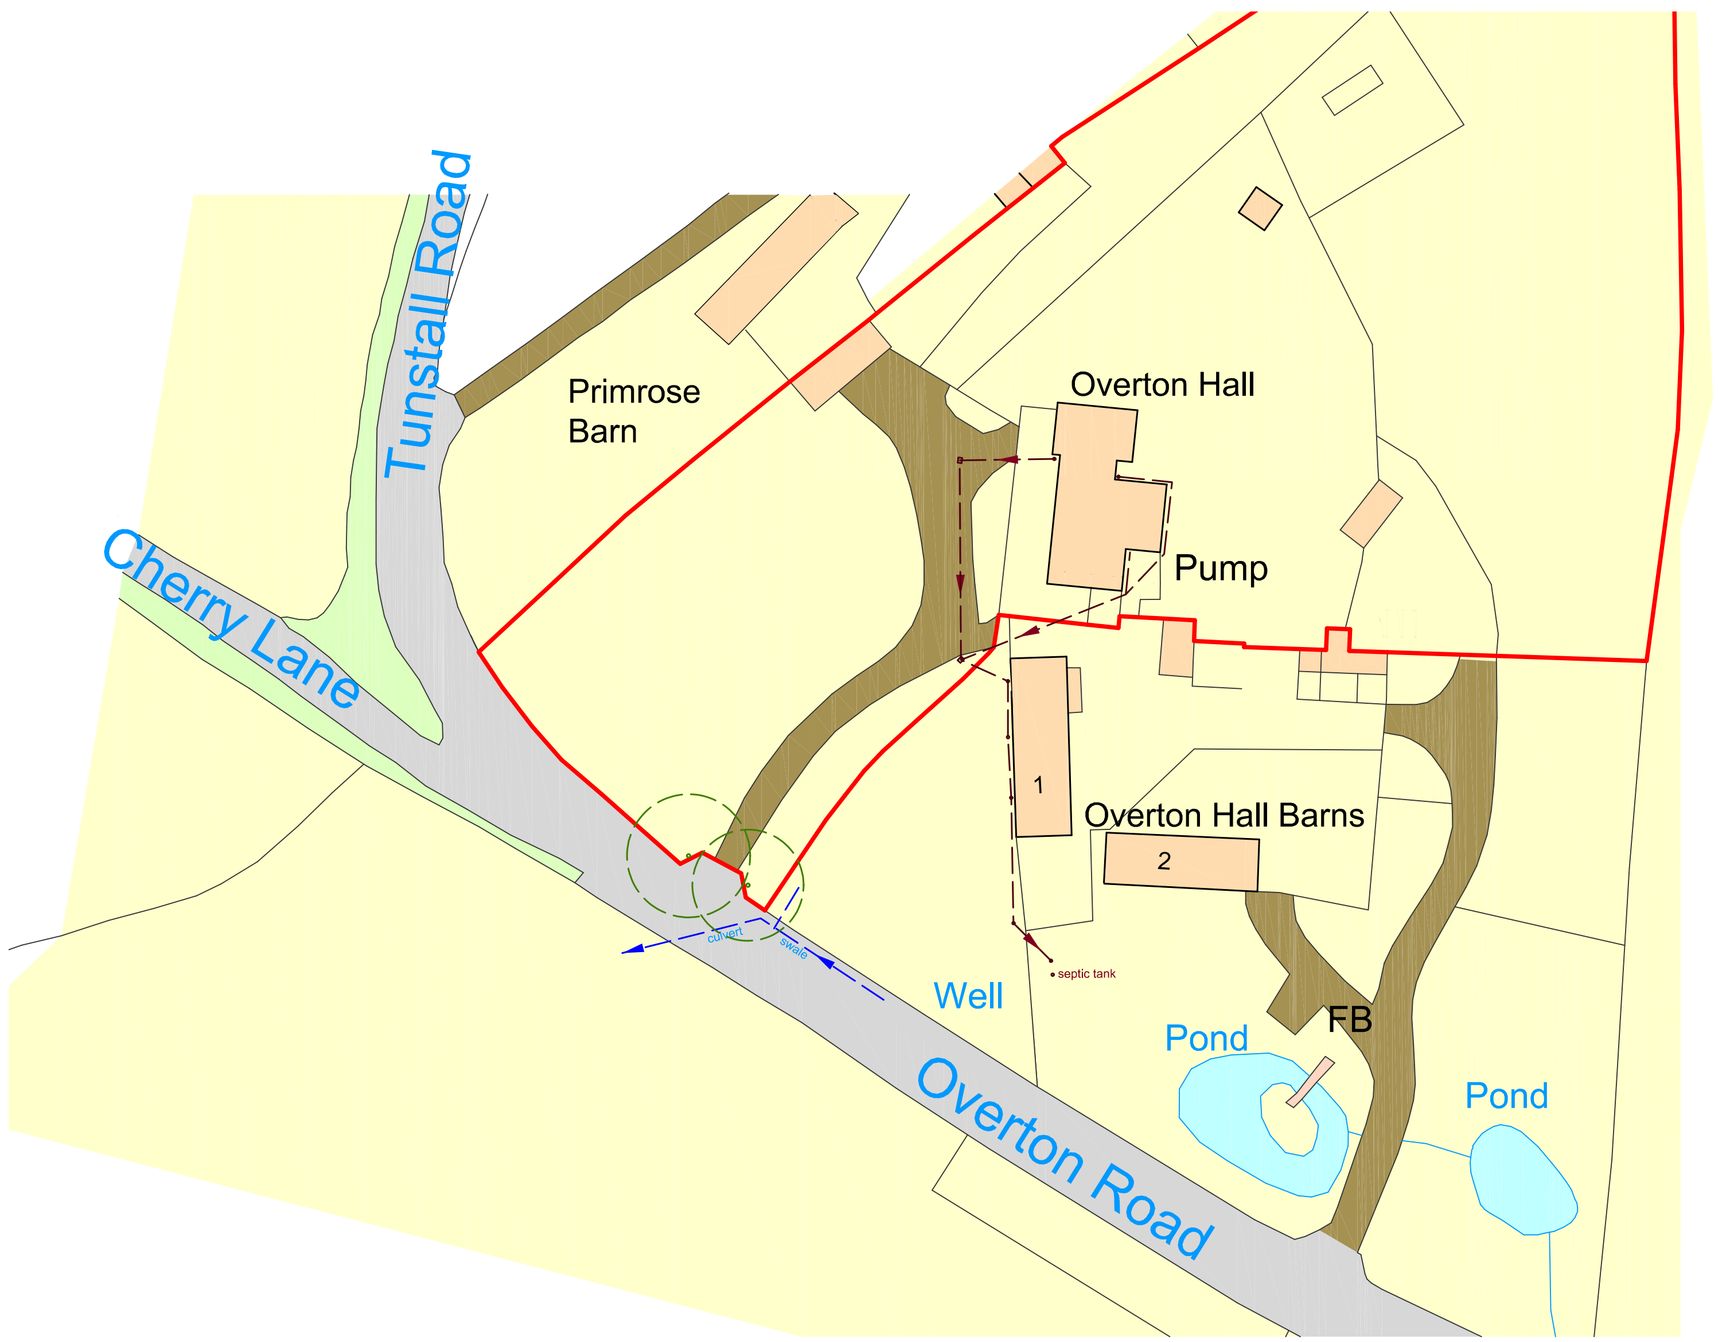



Ordnance Survey, (c) Crown Copyright 2026. All rights reserved. Licence number 100022432

Metres

5 10 15 20 25 30 35 40 50

SCALE 1:500

Site plan as existing 1:500

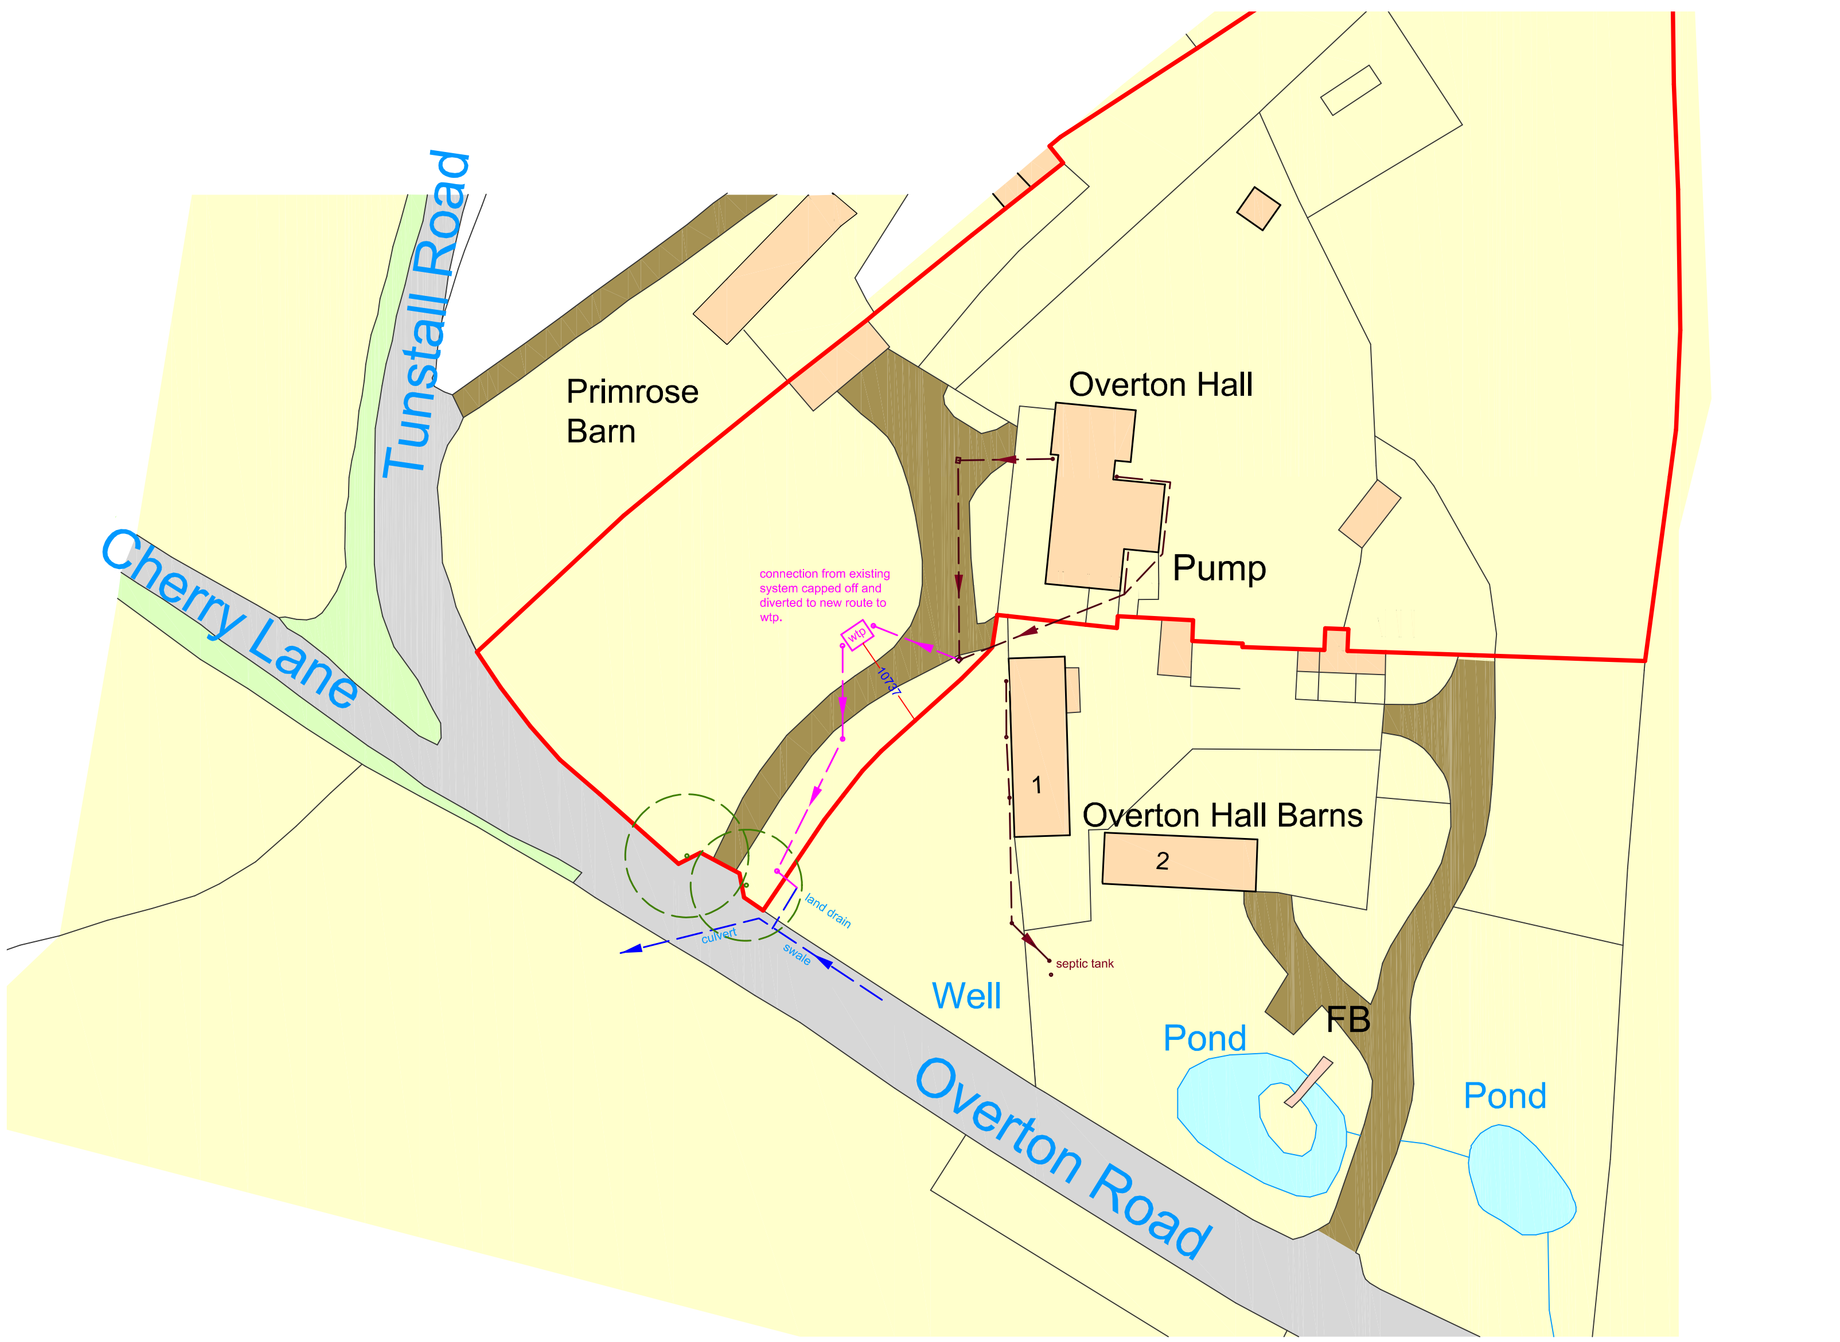

Ordnance Survey, (c) Crown Copyright 2026. All rights reserved. Licence number 100022432

Metres

5 10 15 20 25 30 35 40 50

SCALE 1:500

Site plan as proposed 1:500



Ordnance Survey, (c) Crown Copyright 2026. All rights reserved. Licence number 100022432

Site location plan 1:1250

Metres

10 20 30 40 50 60 70 80 90 100

SCALE 1:1250

N

DBD Architectural Consultancy Ltd ©2026

1. Copyright is vested with DBD Architectural Consultancy Ltd.

2. All dimensions to be checked on site before proceeding.

3. Contractor to check/adjust dimensions of new work to suit existing conditions.
Do not assume existing structure or details are plumb, square or level.

4. Contractor must notify the architect of any discrepancies before proceeding.

5. All drawings to be read in conjunction with all other consultants drawings and specs.

Rev	Date	Description
F	06.03.26	Minor amendments
E	05.05.25	Minor amendments
D	30.04.25	Minor amendments
C	22.04.25	Minor amendments
B	21.04.25	Minor amendments
A	16.04.25	Minor amendments

DBD Architectural Consultancy

DBD Architectural Consultancy Ltd
50 Broad Street, Leek,
Staffordshire, ST13 5NS
01538 383118
mail@dbdconsultants.co.uk
www.dbdconsultants.co.uk

Client

Mr & Mrs Jubb
Overton Hall
Congleton CW12 3QW

Project

Listed building consent for Replacement Sewage treatment plant

Title

Site location plans

Stage	Planning		
Size	A1	Date	26.11.25
Scale	1:1250 & 1:500	Job No	2927
Drawing Number	PL 01F		