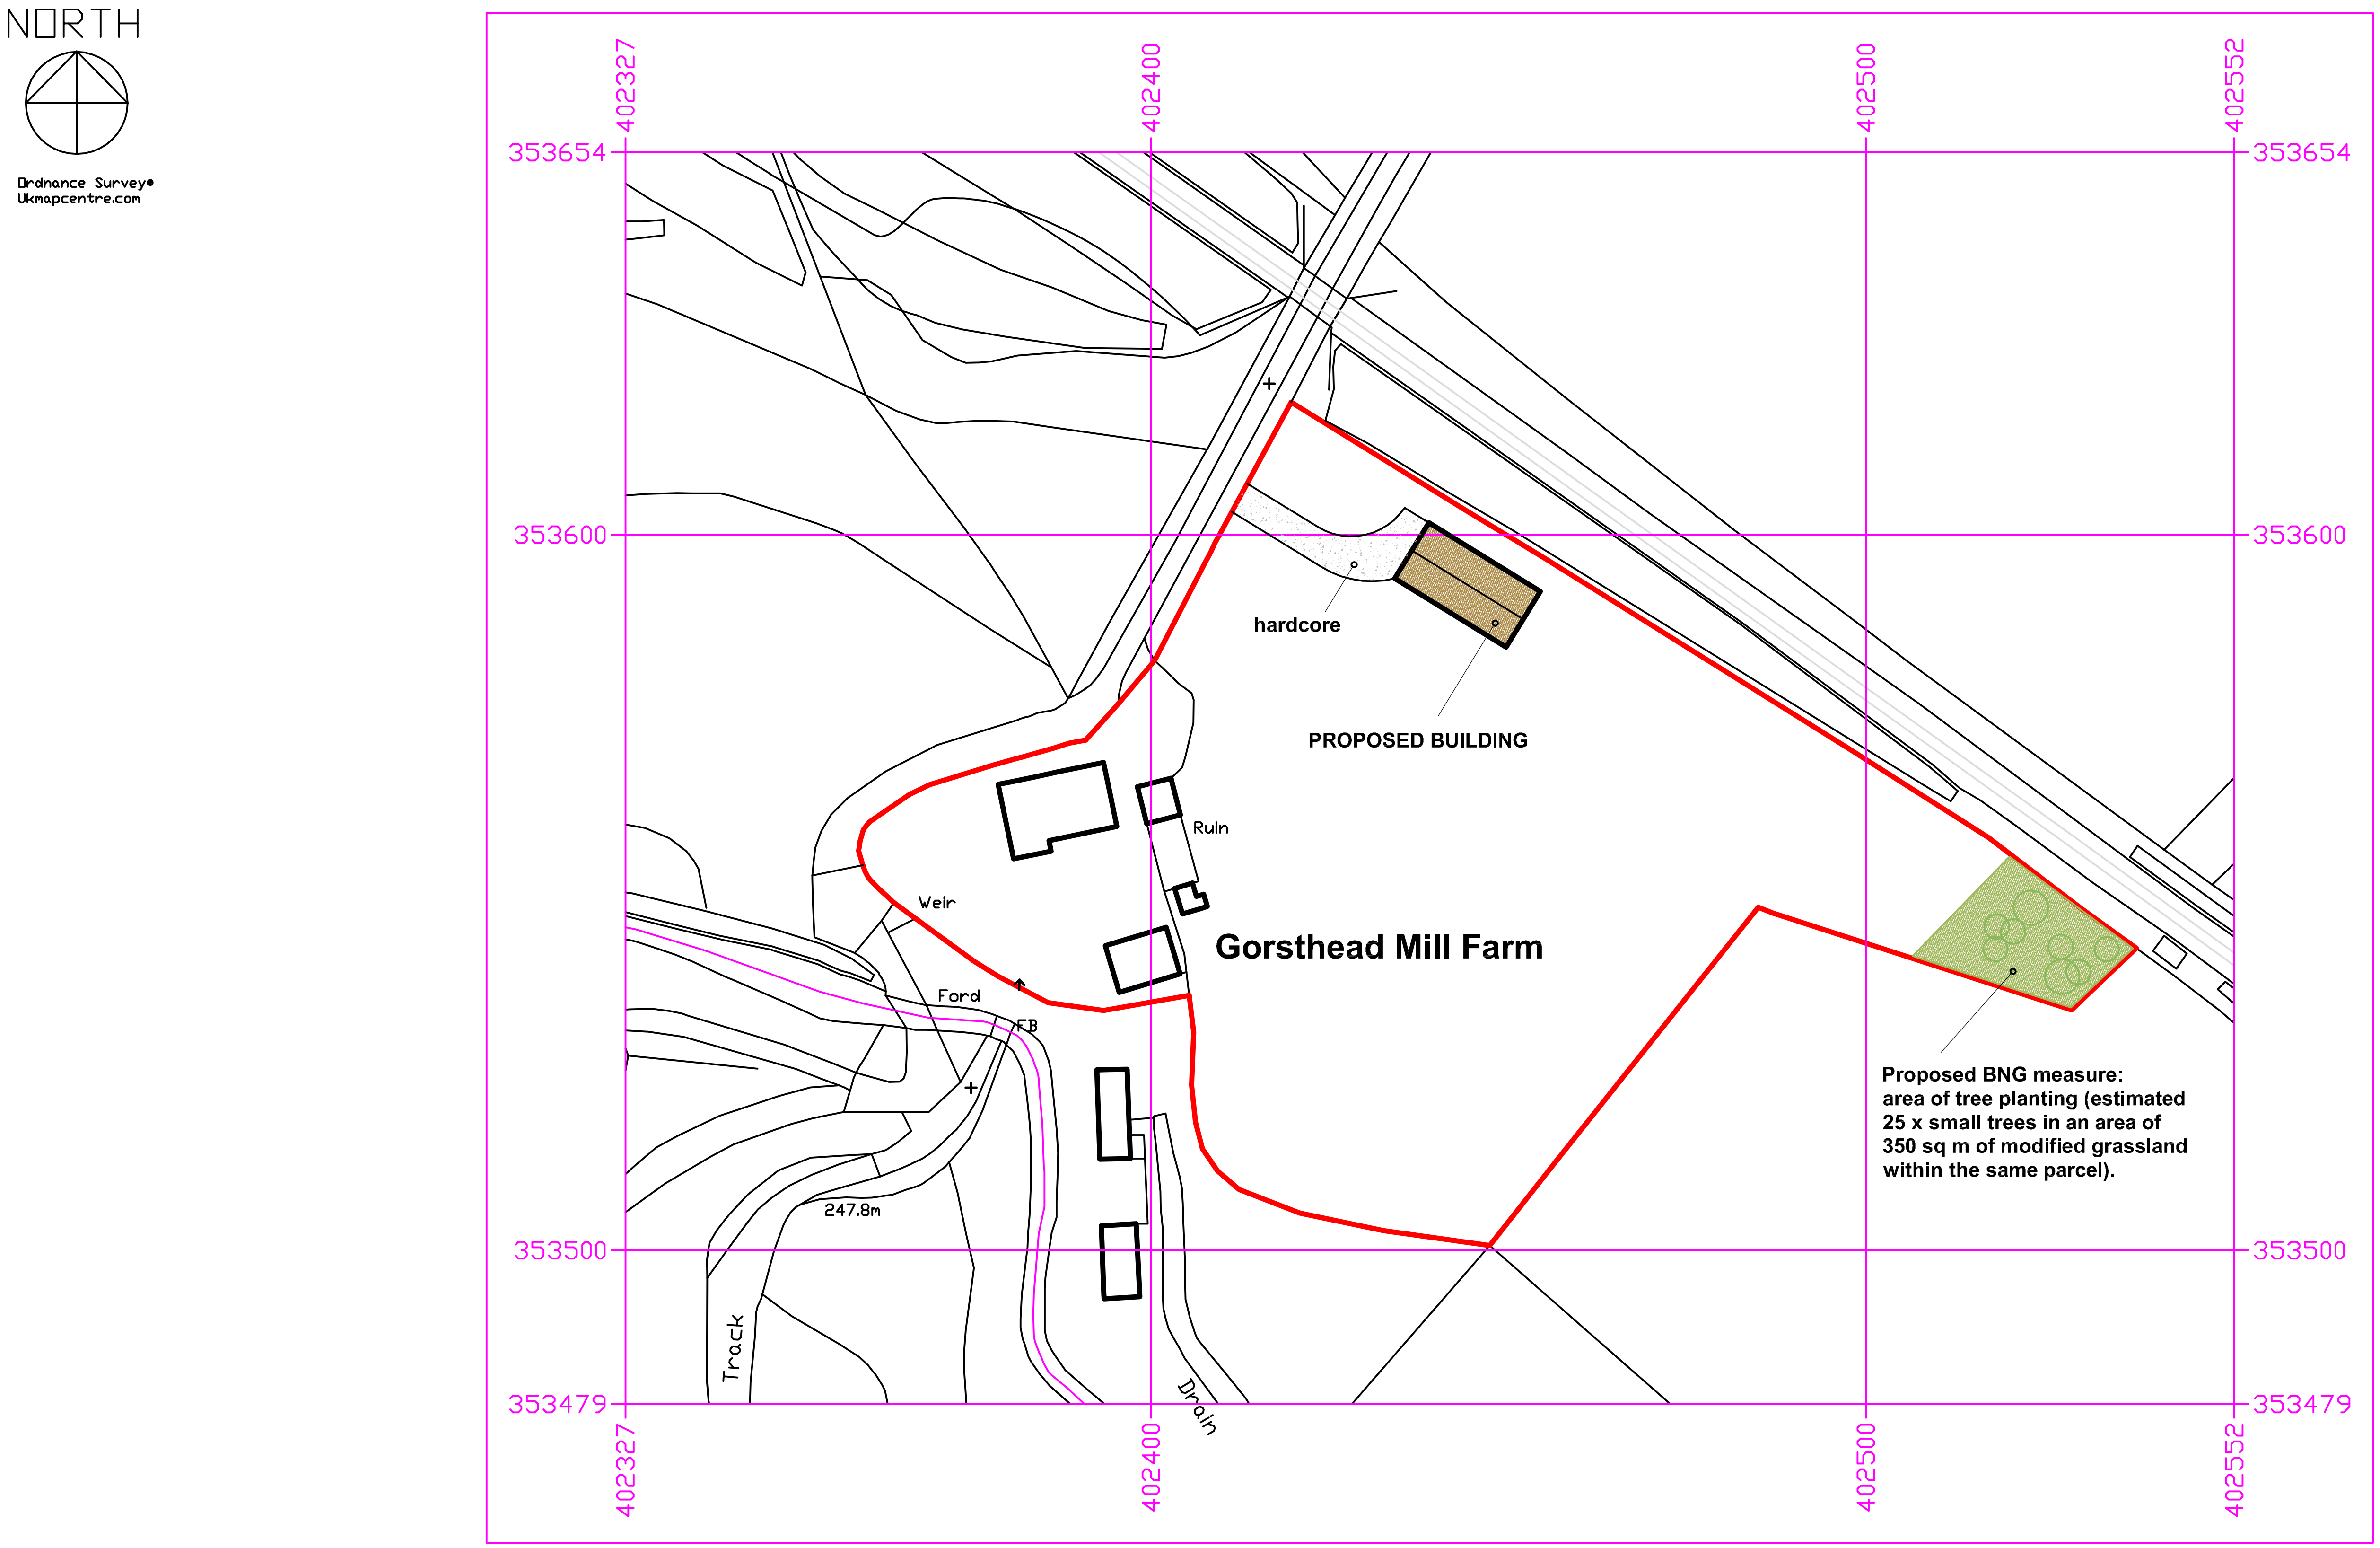
NORTH
Ordnance Survey●
Ukmapcentre.com
353654
353600
353500
353479
402327
402400
402500
402552
Track
247.8m
Weir
Ford
FB
Ruin
Drain
hardcore
PROPOSED BUILDING
Gorsthead Mill Farm

Proposed BNG measure:
area of tree planting (estimated
25 x small trees in an area of
350 sq m of modified grassland
within the same parcel).

Serial number: 294878

© Crown copyright and database right 2024
Ordnance Survey licence AC0000848283
Reproduction in whole or in part is prohibited
without the prior permission of Ordnance Survey.

go2plan
Design & Planning
Tel: 07957 634478 email: jon@go2plan.co.uk

PROPOSED SITE PLAN
PROPOSED AGRICULTURAL BUILDING
GORSTHEAD MILL FARM
BRADNOP, LEEK
STAFFORDSHIRE, ST13 7NL

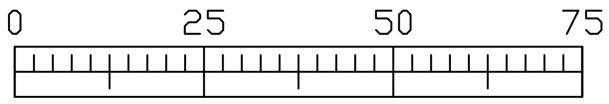

Scale bar in metres

Dwg No.	**GMF 003b**
Scale:	**1:1000 @ A3**
date:	**28.05.26**
drawn:	**jon evans**