

P 2




Front Elevation

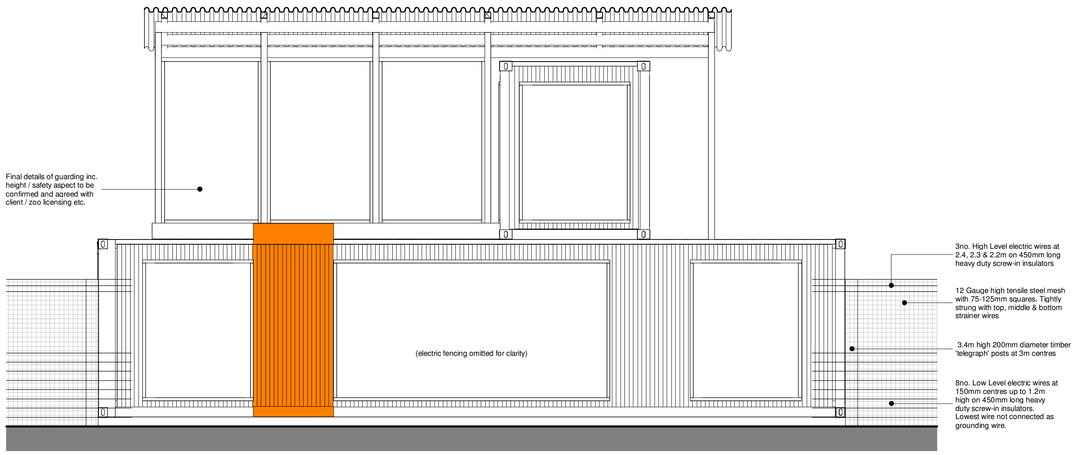


Rear Elevation

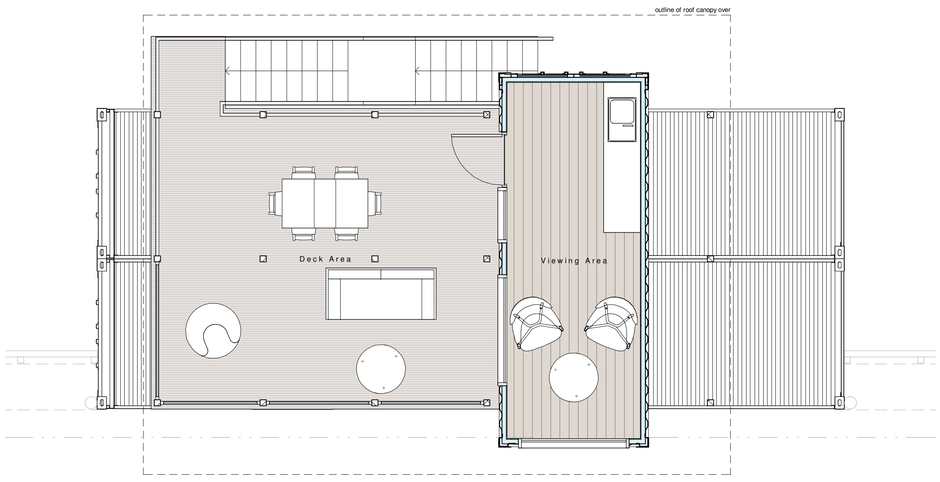


First Floor Plan

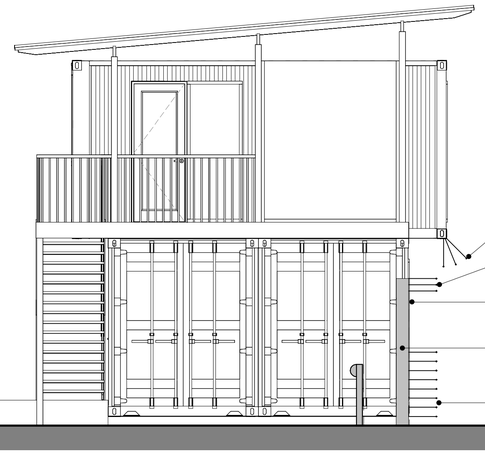

Side Elevation

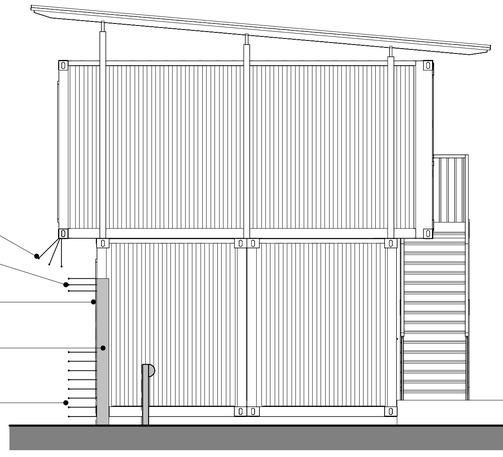

Side Elevation

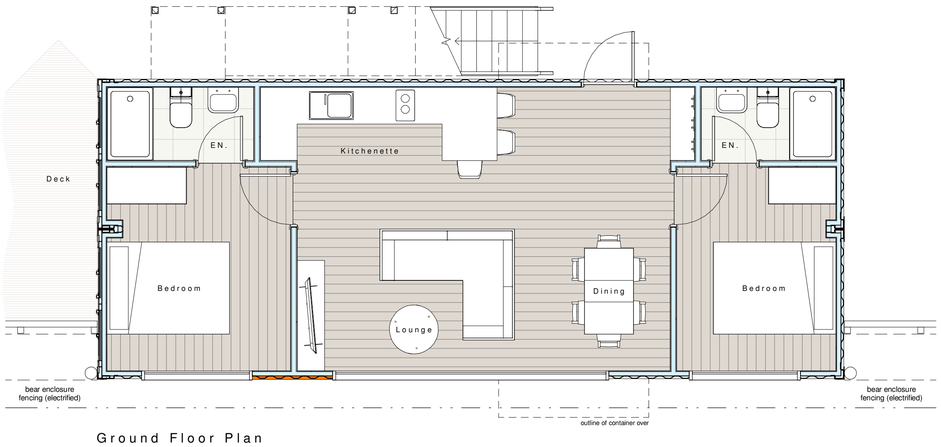


Ground Floor Plan

Scale Bar 1:20

0m 1m 2m

Scale Bar 1:50

0m 5m

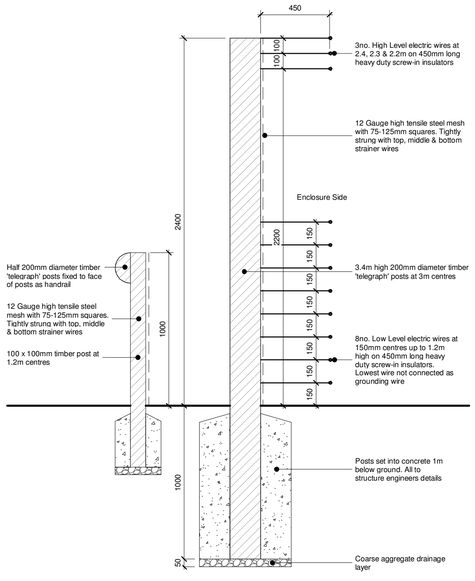

Bear Enclosure Fencing Details
1 : 20

Rev	Date	Drawn	Description
P01	20/07//2026	CgH	Intial Issue

ctd architects

Clerk Bank House
Clerk Bank
LEEK
Staffordshire
ST13 5HE

t : 01538 373477 e : info@ctdarchitects.co.uk
f : 01538 386503 w : www.ctdarchitects.co.uk

ctd architects © 2026

- This drawing is copyright.
- All dimensions to be checked on site before proceeding.
- Contractor must notify the architect of any discrepancies before proceeding.
- Contractor to check/adjust dimensions of new work to suit existing conditions. Do not assume existing structure or details are plumb, square or level.
- All drawings to be read in conjunction with all other consultants drawings and specs.

Client: WILDLIFE PARK

Project: Proposed Guest Accommodation
Peak Wildlife Park, Winkhill, ST13 7QR

Title: Floor Plans & Elevations 'as proposed' - Lodge Container FAMILY

Scale: 1:50/20 | Size: A1 | Drawn: CgH | Chkd: KL

Status: PLANNING ISSUE

Drawing Ref: 1721 - CTD - PB - XX - DR - A - 015 - P01