Copyright of this drawing is vested in the Architect and it must not be copied or reproduced without consent. Figured dimensions only are to be taken from this drawing. All contractors must visit the site and be responsible for taking and checking all dimensions relative to their work. Hewitt&Carr Architects Ltd are to be advised of any variation between drawings and site conditions.
CLIENTS ARE ADVISED TO CLARIFY DIMENSIONS WITH THE ARCHITECT PRIOR TO SETTING OUT AND NOT TO SCALE FROM THE DRAWING

Rev.	Drawn	Comments	Date
A	BVC	Amendment to site address.	22/09/2026

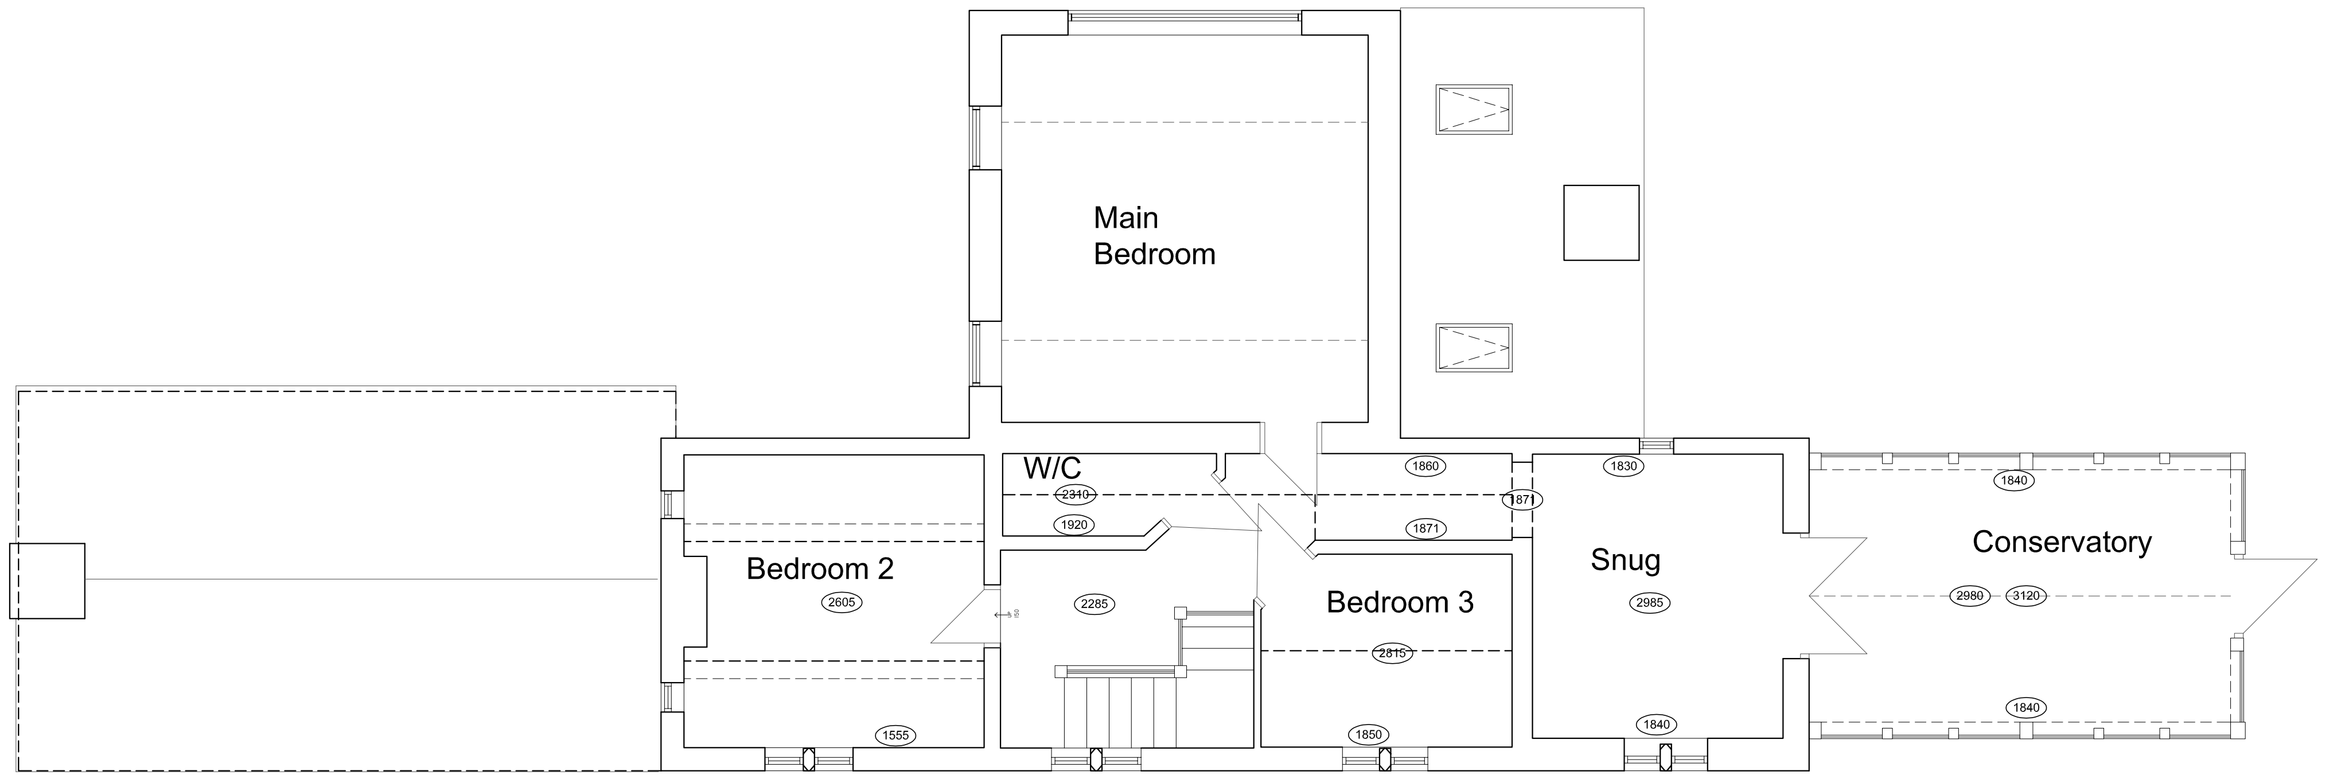

FIRST FLOOR PLAN 1:50

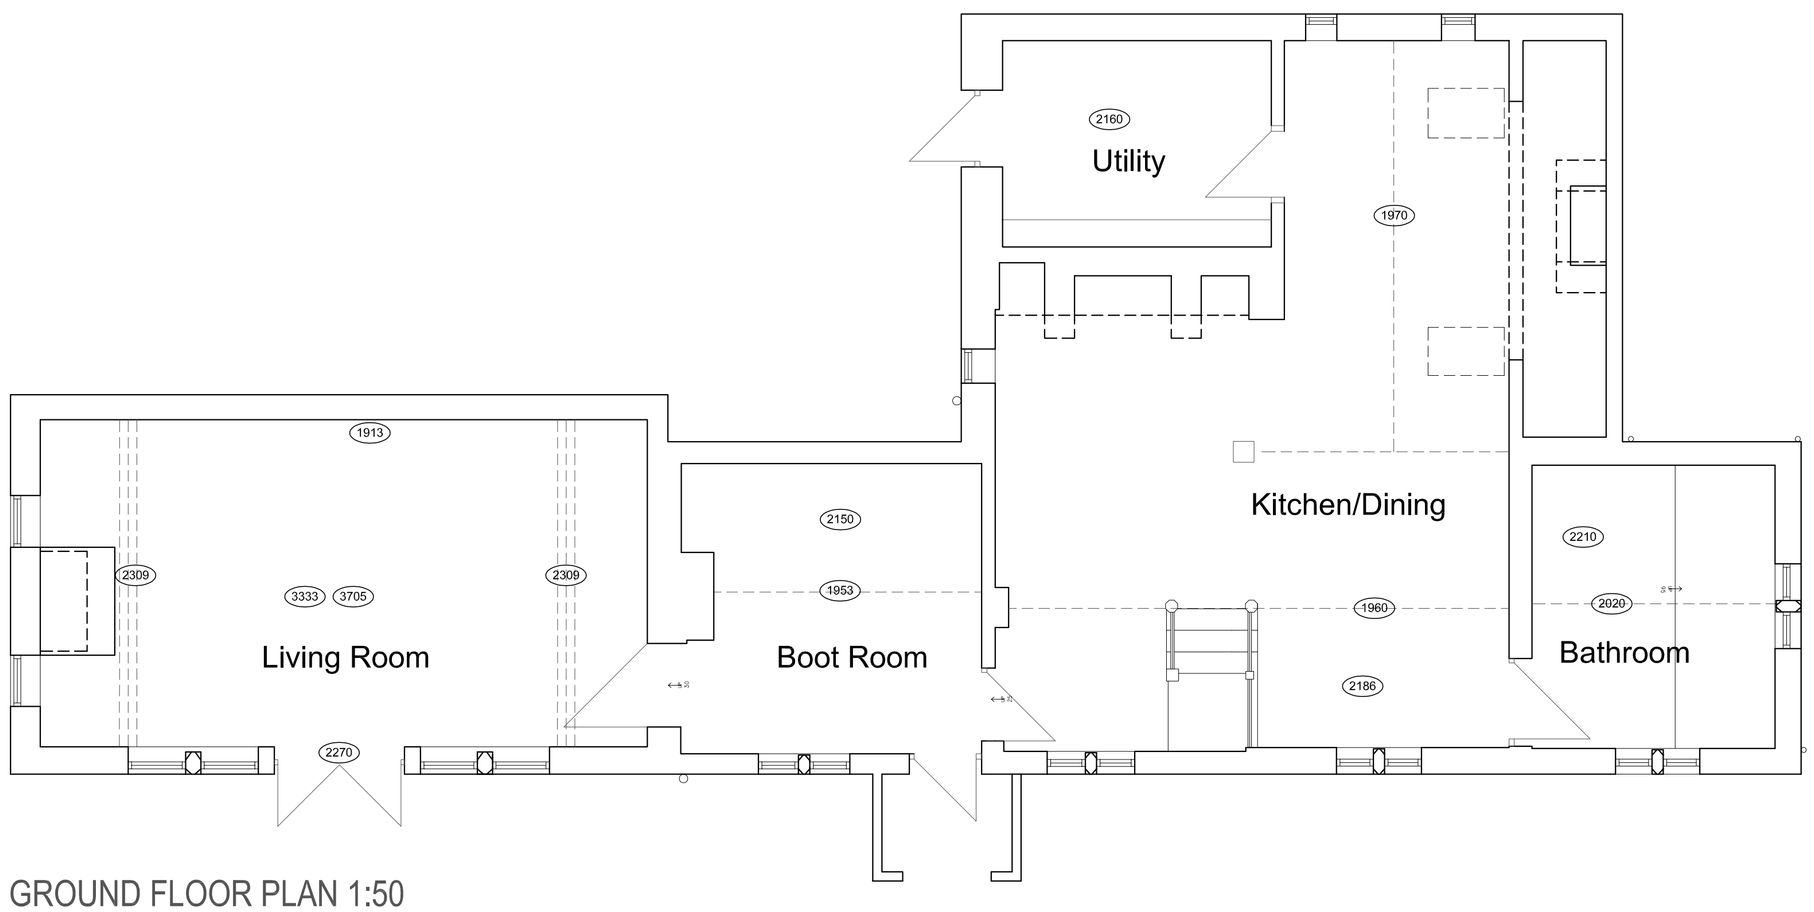

GROUND FLOOR PLAN 1:50

Ordnance Survey © Crown copyright 2025 All rights reserved. Licence number AC0000810055

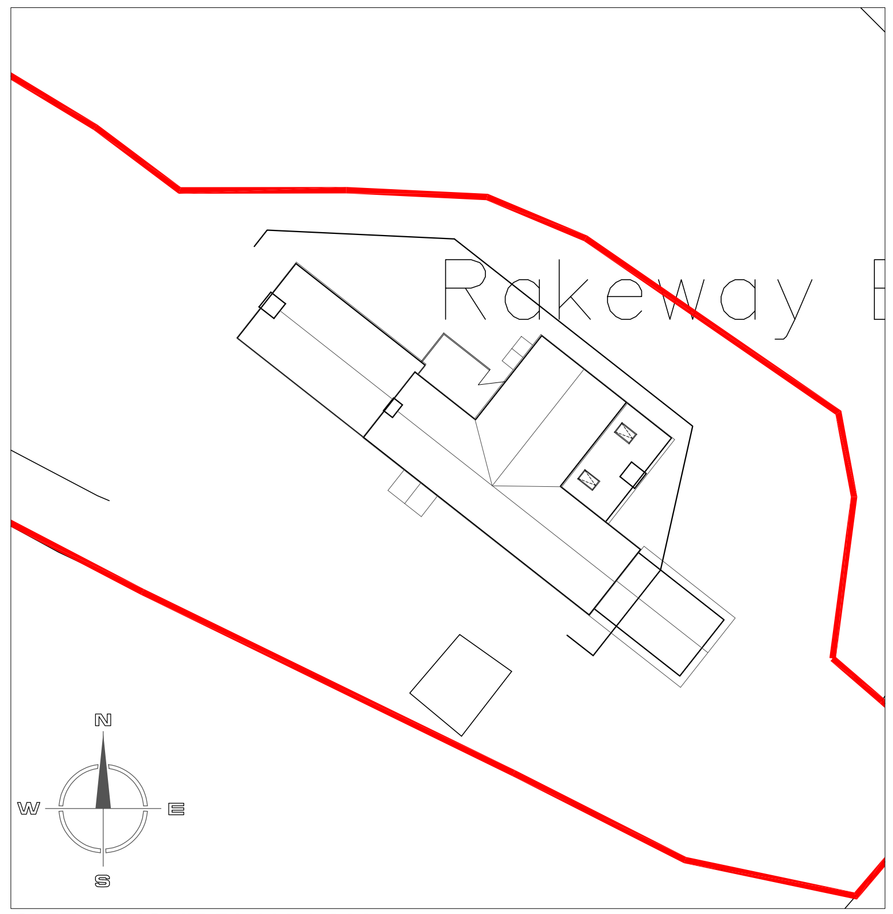

SITE LAYOUT PLAN 1:200

Ordnance Survey © Crown copyright 2025 All rights reserved. Licence number AC0000810055

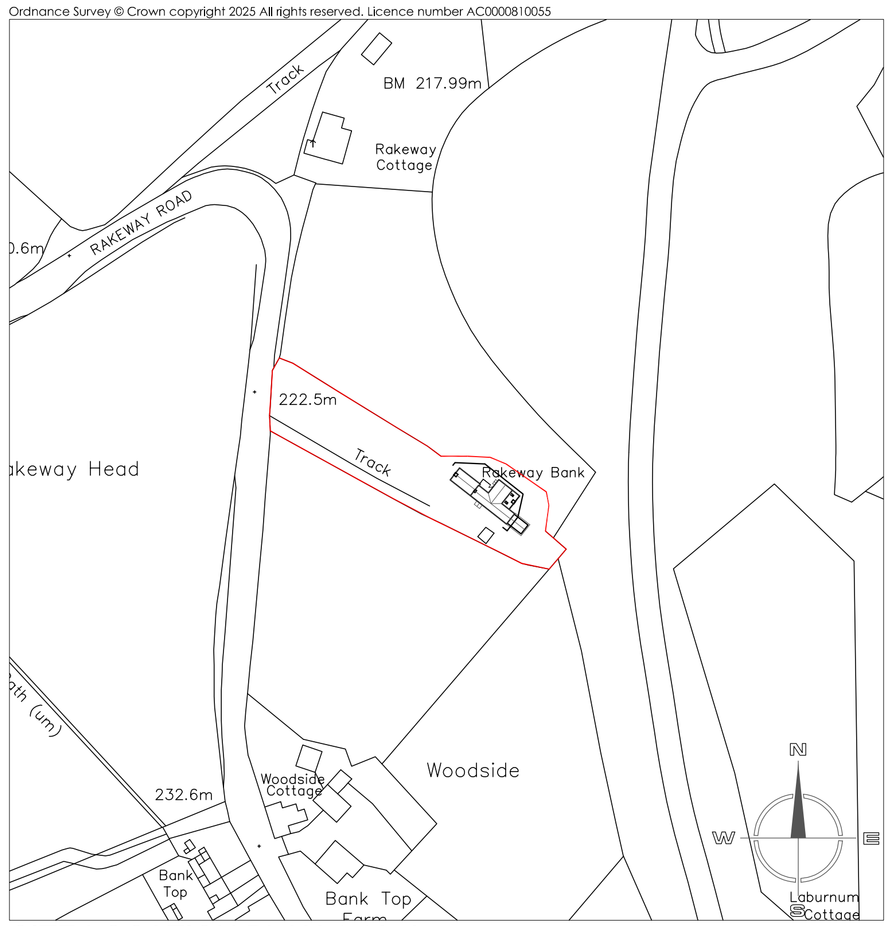

SITE LOCATION PLAN 1:1250

1:50
1m 0 1m 2m 3m 4m 5m

1:200
4m 0 4m 8m 12m 16m 20m

1:1250
25m 0 25m 50m 75m 100m 125m

Hewitt&Carr Architects
A: DaisyBank House | 17-19 Leek Road | Cheadle | ST10 1JE
T: 01538 756888
E: enquiries@hcarchitects.co.uk
W: www.hcarchitects.co.uk

Client
Mr & Mrs Dunn

Project
PROPOSED EXTENSION AT RAKEWAY BANK COTTAGE RAKEWAY ROAD CHEADLE ST10 1RA

Title
PLANS AS EXISTING

SURVEY

Status
SURVEY

Date FEB 2025
Drawn NNC
Scale @A1 AS NOTED
Checked

Project No 01445-
Drawing No. AL(0)01
Rev A