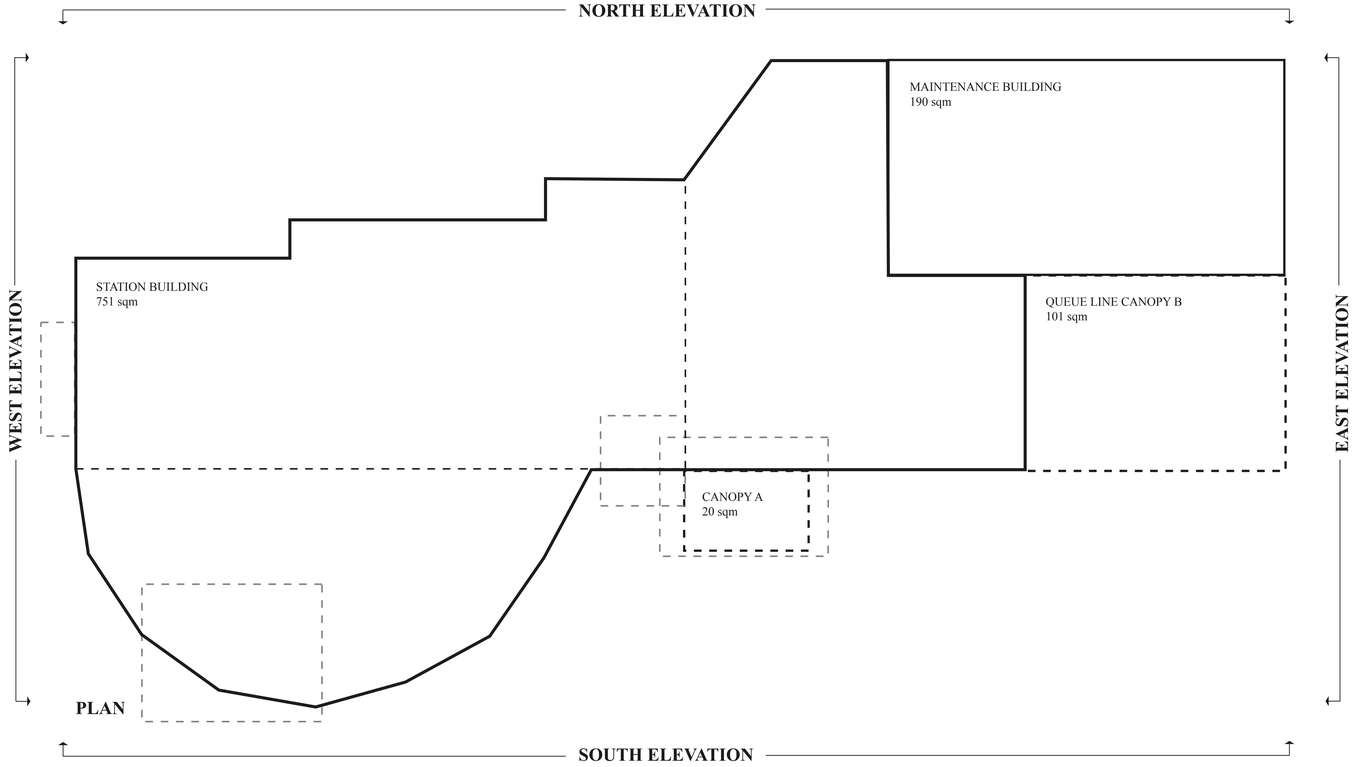

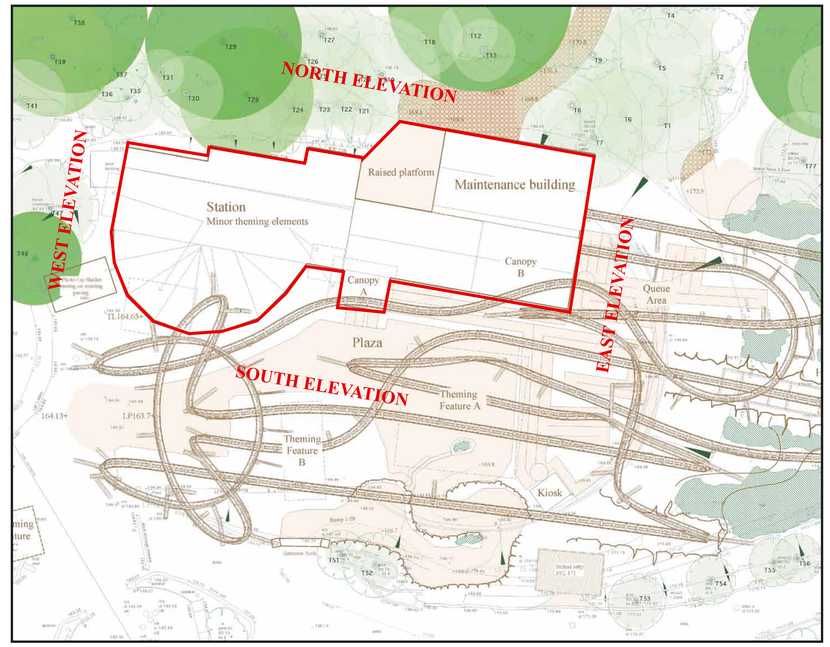

LOCATION PLAN - *not to scale*

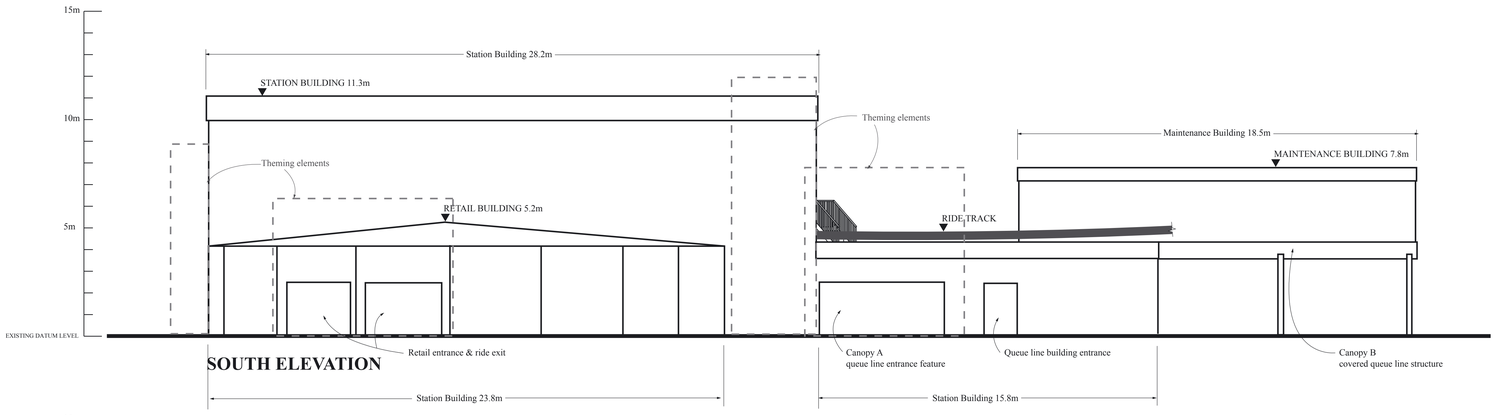

SOUTH ELEVATION

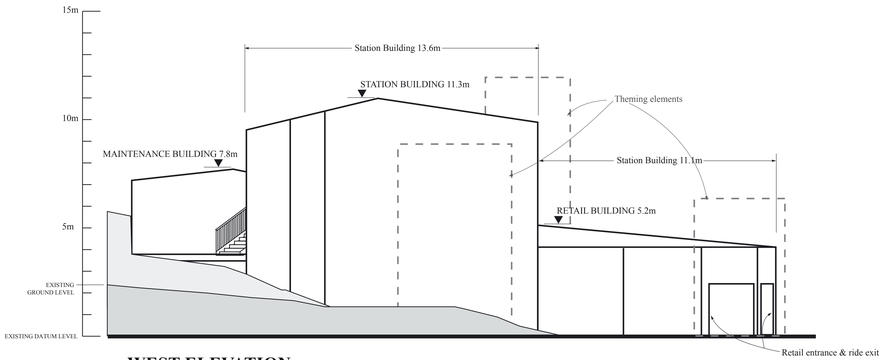

WEST ELEVATION

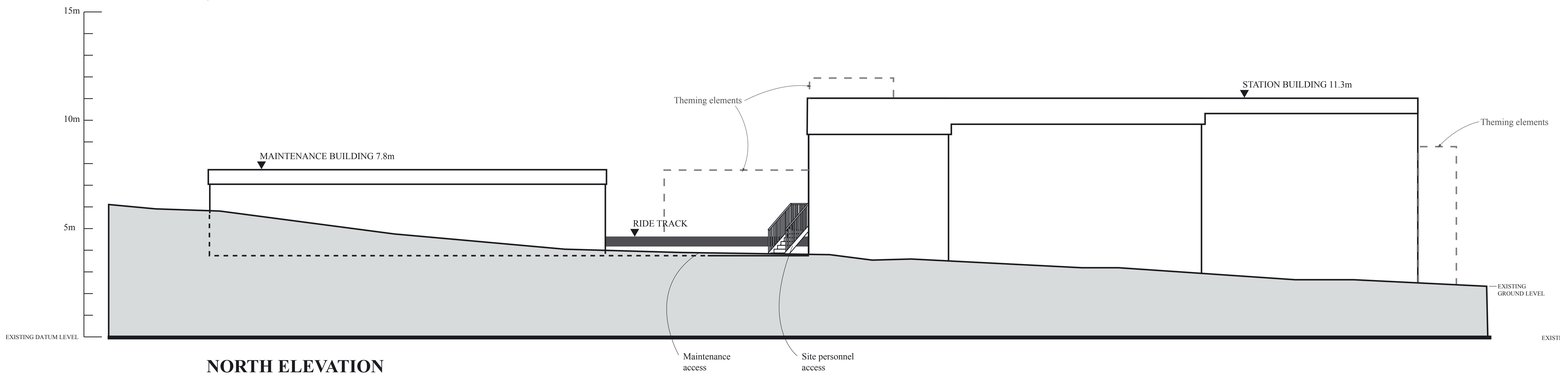

NORTH ELEVATION

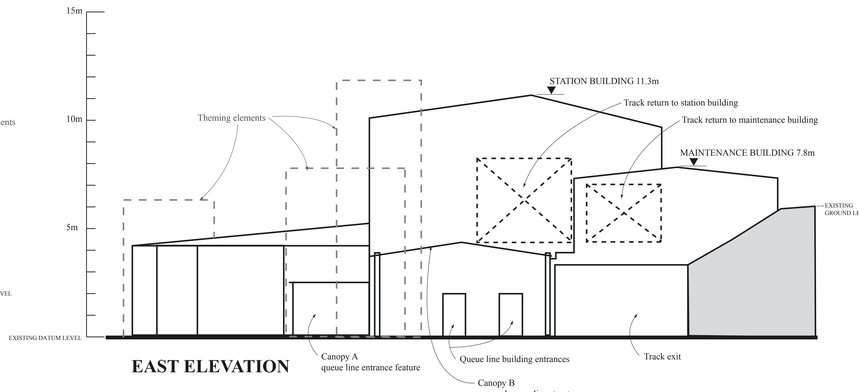

EAST ELEVATION

Attraction:

© Copyright of the Merlin Studios 2011
The drawing and the specifications, described within are the exclusive property of the Merlin Studios. It may not be copied or used in whole or in part for any purpose, except as authorised in writing by the Merlin Studios.

Colour may have been altered / distributed. If dimensions are not included on this artwork, actual values will be provided on request. We will attempt to match colours from this artwork unless instructed to do so.

Notes / Revisions:

ALL DIMENSIONS IN mm UNLESS OTHERWISE STATED.

ILLUSTRATIVE

X	Detail Design / Artwork
	Design Risk Assessment produced Ref No.(/R
	Concept Only
	Key Hazards & Risks requiring further action
	Design:
X	Detailed Structural Design required by competent specialists, to be issued with Detailed design, by competent specialists prior to manufacture and installation.
X	Design Risk Assessments to be issued with Detailed design, by competent specialists.
	Construction:
X	Competent Manufacturer/Contractor/Specialist to instruct regarding hazardous materials and/or hazardous construction specifications.
	Erection/Assembly:
X	Competent Manufacturer/Contractor/Specialist to instruct regarding hazardous installation specifications.
	Operation, Maintenance & H&S:
X	Competent Client Operation, Maintenance & H&S representatives to be consulted for input/approval regarding potential risks.
	Demolition:
X	Detailed Construction & installation details not known at this stage. Competent Structural designer and/or Contractor to instruct regarding Demolition.

Specific Hazards & Risks known at this stage and requiring further action: e.g. Bronze trees roped etc.

Drawing Issued for: PLANNING
(Concept / Approval / Planning / Construction / Information)

Project:
ALTON TOWERS RESORT
2013 COASTER
X SECTOR

Title:
STATION BUILDING
PLAN & ELEVATIONS

File Name/Dwg No:	ATR_SW7_001
Revision No:	A
Scale:	1:100 @ A0
Creation Date:	08.12.2011
Last Revised Date:	14.09.2011
Job No:	ATR SW7
Client:	I. CRABBE
Project Manager:	M. PHILLIPS
Creative Director:	C. HOLLAND
Designer:	B. DOWSON
Drawn By:	B. DOWSON

MERLIN Studios
Wellington House, 43-55 The Vale, London, W3 7RR
Tel. +44(0)20 8962 5600 Fax. +44(0)20 8962 6047
Video Conference +44(0)20 8749 8111
E-mail firstname.lastname@merlinstudios.biz