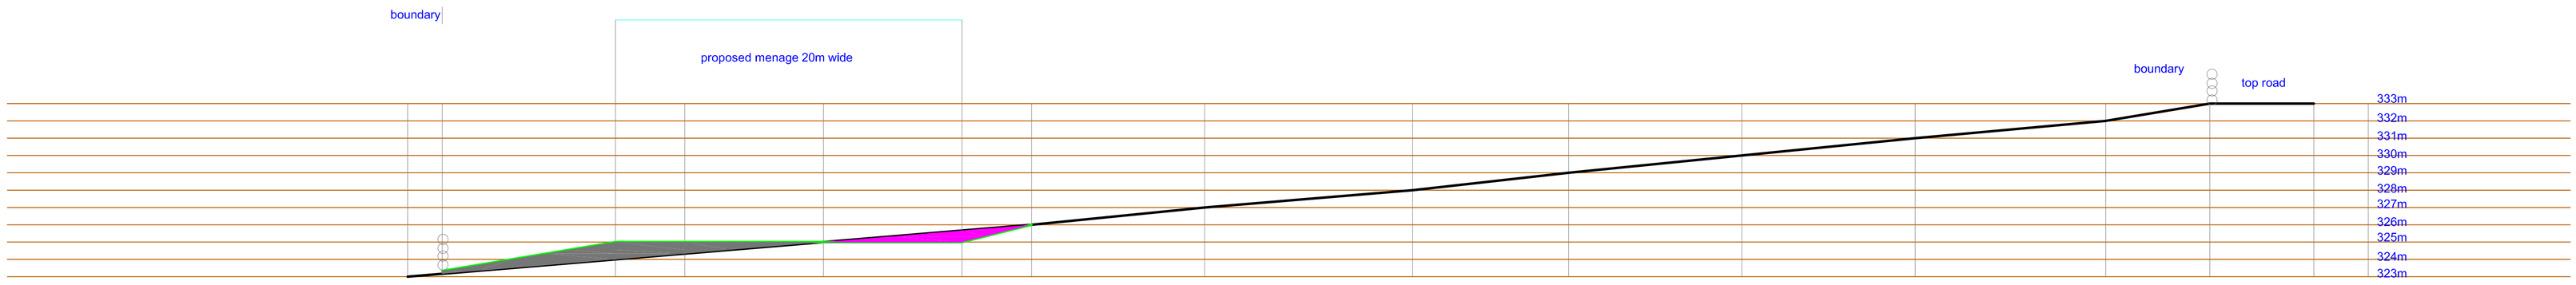


cross section a - a

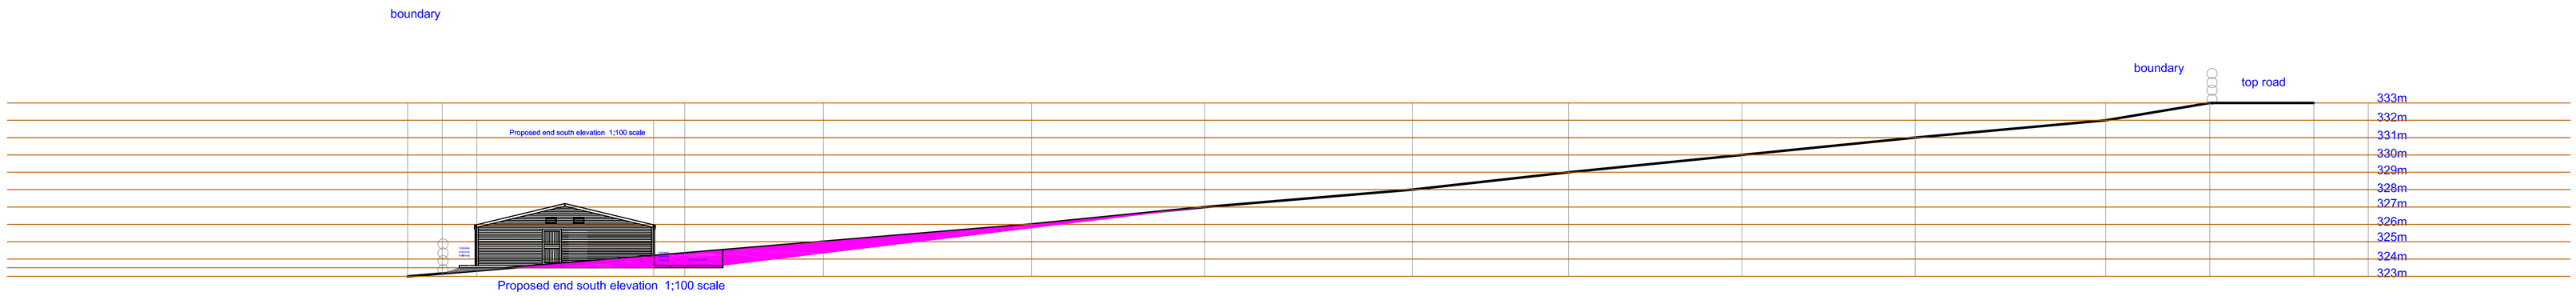


cross section b - b

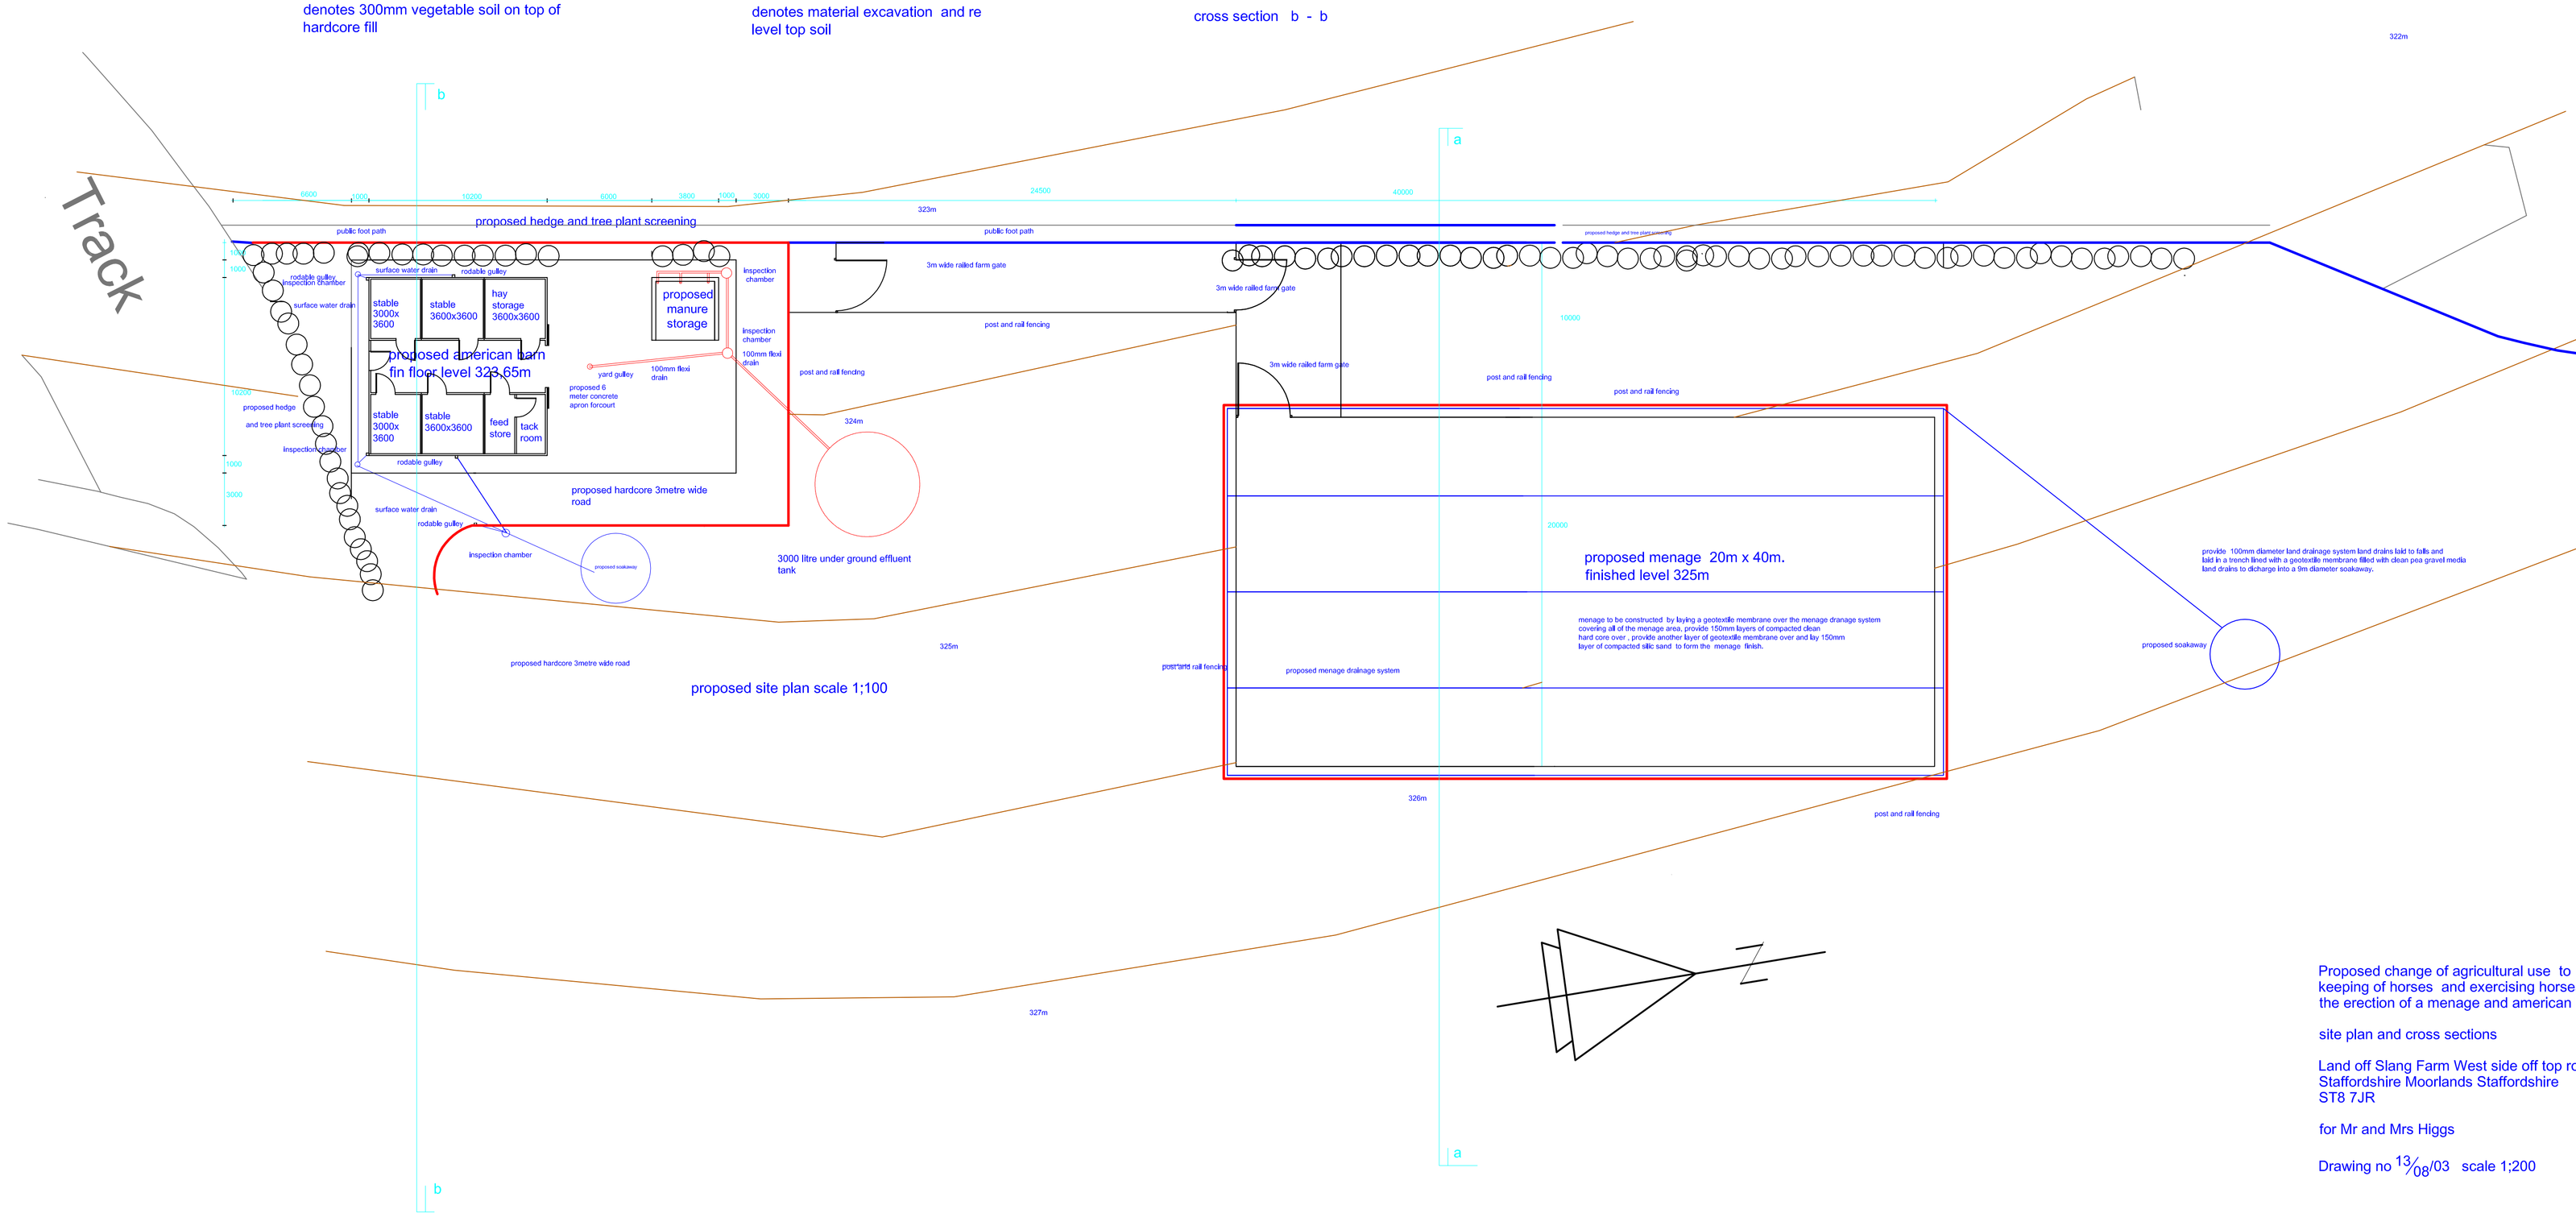


Proposed change of agricultural use to use for keeping of horses and exercising horses , including the erection of a menage and american barn stables

site plan and cross sections

Land off Slang Farm West side off top road Biddulph Moor
Staffordshire Moorlands Staffordshire
ST8 7JR

for Mr and Mrs Higgs

Drawing no $^{13}/_{08}$/03 scale 1;200