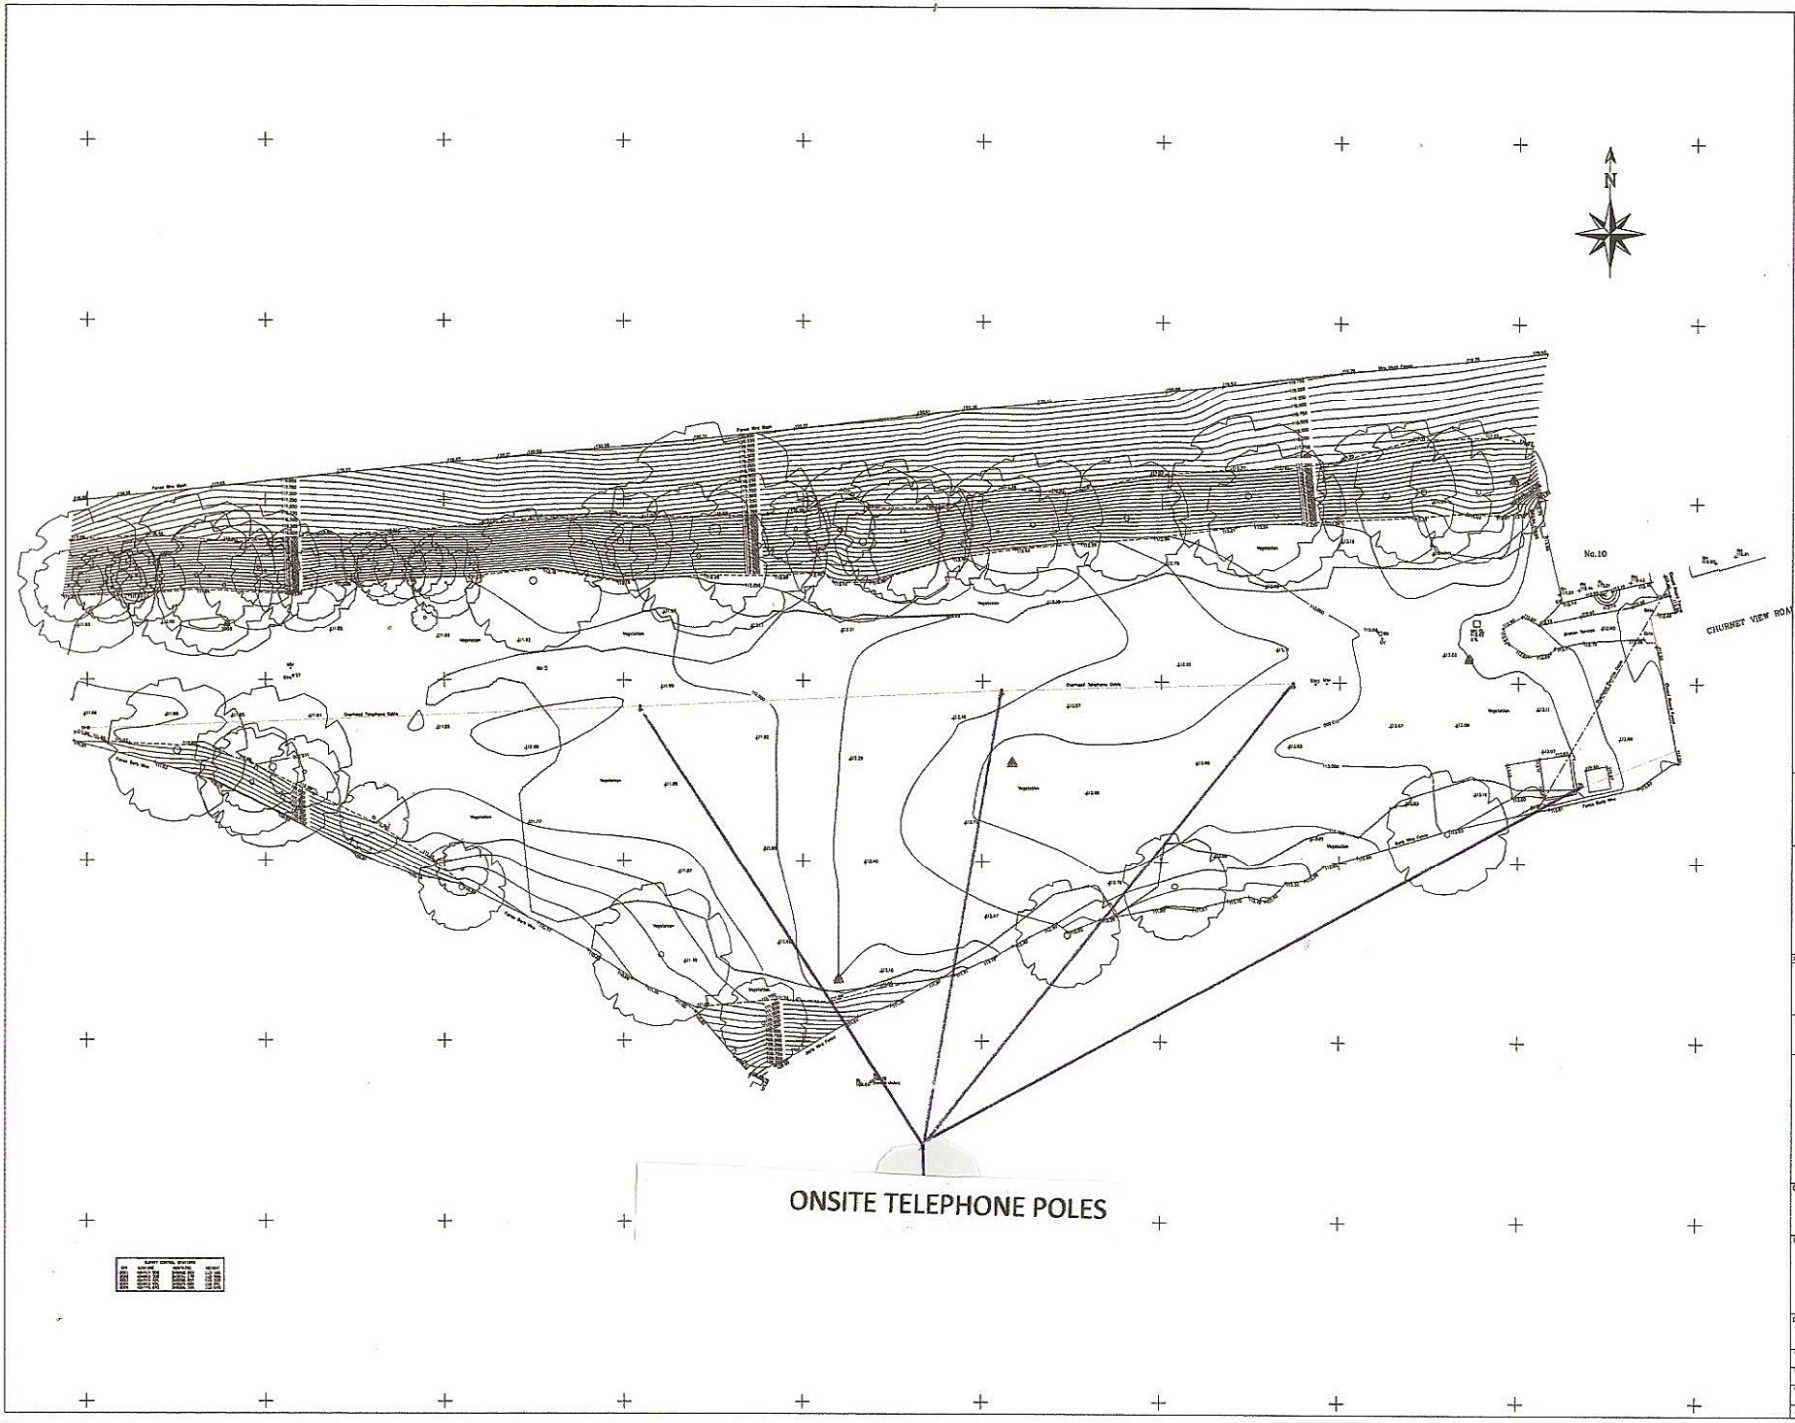

LEGEND

Disclaimer

Sheet Layout

Sheet 1

Survey Information

Geomatic Surveys Ltd

LAND SURVEYORS AND CONSULTING ENGINEERS
Bank House, The Paddock
Wilmslow Road
Handforth
Cheshire
SK9 3HG
Tel/Fax:- 01625 521405
Email: info@geomaticsurveys.co.uk
Web: www.geomaticsurveys.co.uk

Client:

HEWITT & CARR
ARCHITECTS

Project Title

CHURNET VIEW ROAD
OAKAMOOR
STAFFORD

Drawing Title

TOPOGRAPHICAL SURVEY

Drawn MR	Checked WH	Date 08/10/2013
Date 08/10/2013	Scale 1:200 @ A0	Sheet No. SHEET 1 OF 1
Job No. 1052		

Copyright © Geomatic Surveys Limited 2013