

Emery
Planning
4 South Park Court Tel 01952 691691
Hobson Street Fax 01952 691697
Macclesfield E info@emeryplanning.com
Cheshire SK11 0PA W www.emeryplanning.com

Site Address	
Barnswood Bungalow, Rodgate, Lane, Staffordshire	LOCATION PLAN
Date 29.04.2008	Drawn by TJW
Scale 1:2500	Drawing No. 1

08/00943/CL/PRO 29 APR 2008 - S M D

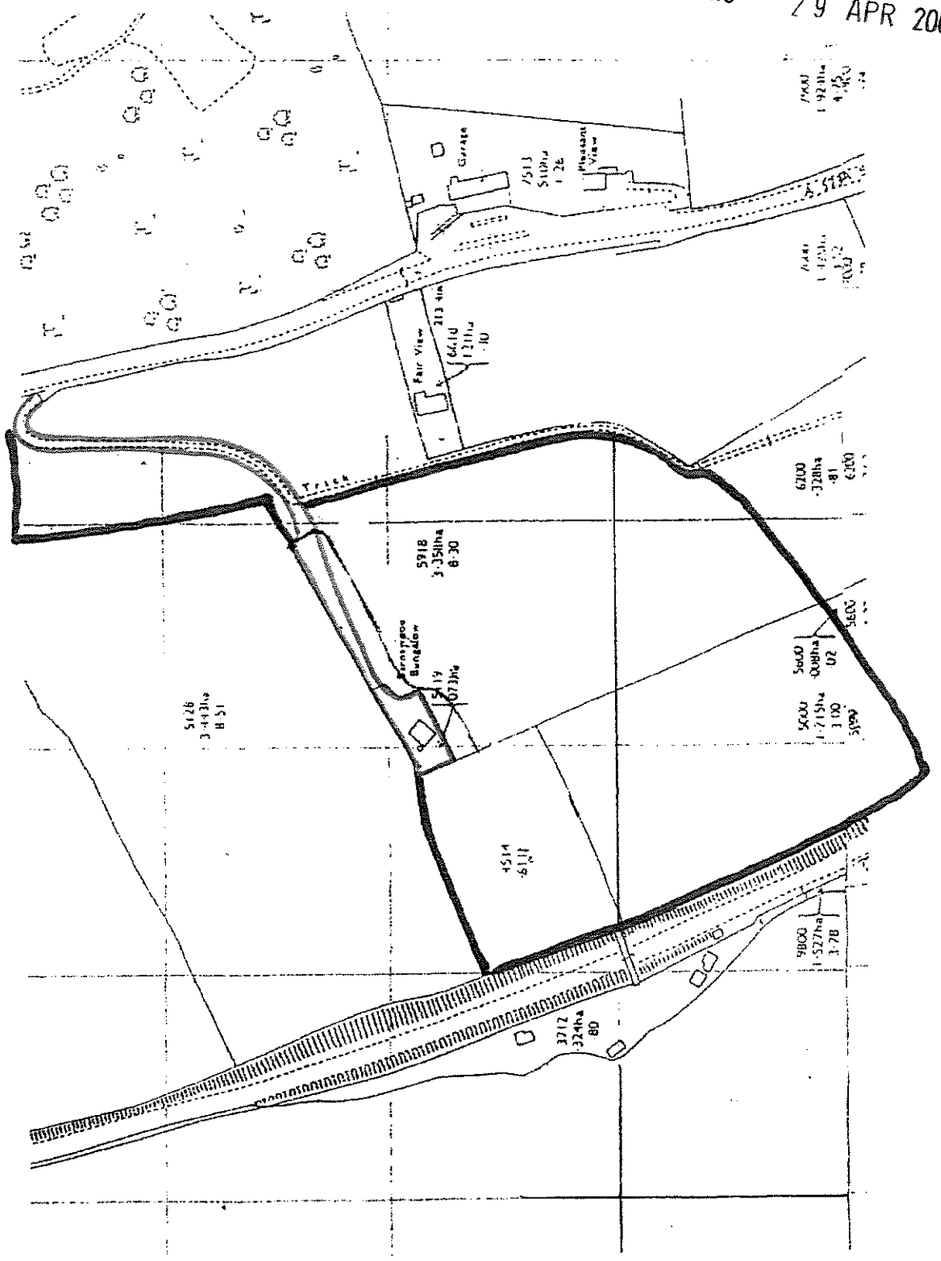

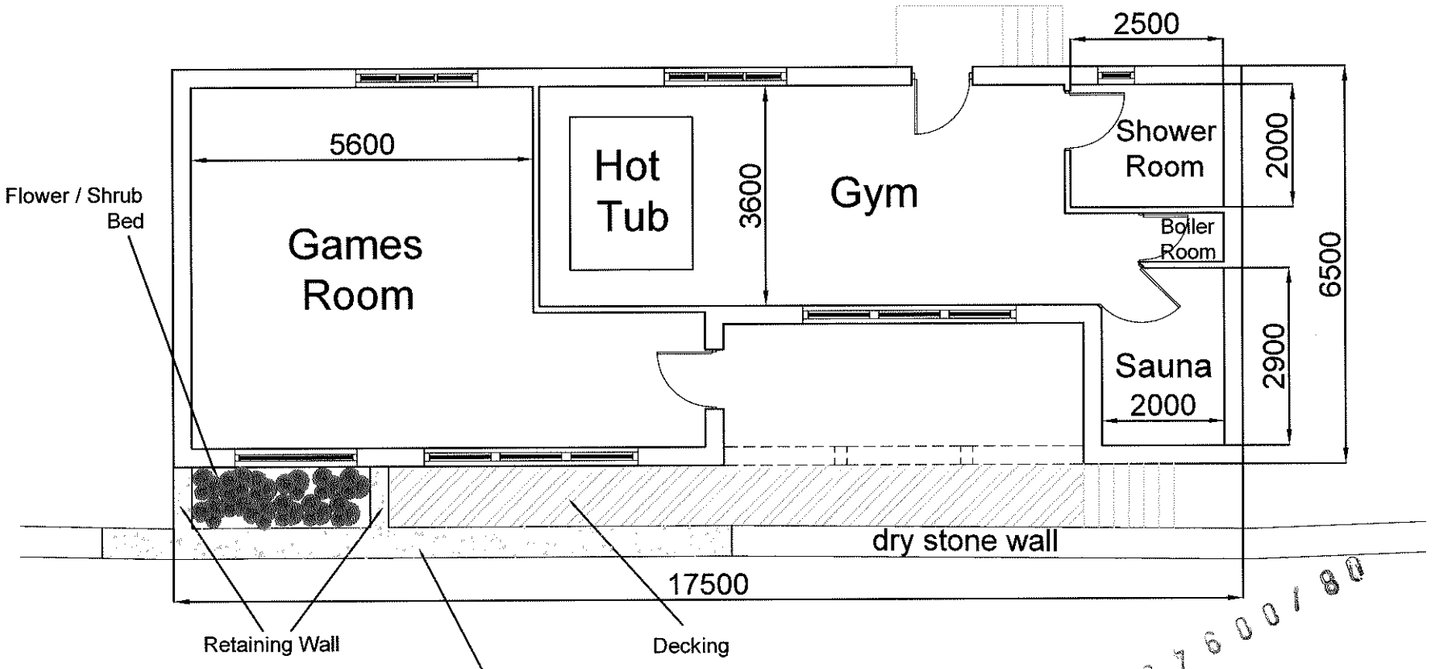

08/00913/FUL
Received 29 APR 2008 - SMO

Site Address
Barnswood Bungalow
Rudyard
Leek
Staffordshire

Proposed Floor Plan

Date 28-04-08	Drawing No. 7367
Scale 1:100@A4	Drawing No. 4

Reference:	08/00943/CL_PRO



Scale : 1:2500

© Crown copyright. All rights reserved.
Staffordshire Moorlands District Council.
Licence no. 100018384. 2007.

Organisation	Not Set
Department	Not Set
Comments	Not Set

Site Address
Barnswood Bungalow, Rudyard, Leek, Staffordshire

Proposed Site Plan

Date	Drawing Ref
26-04-08	7387
Scale	Drawing No
1:200@A3	2

08/00943/CL/PRO 29 APR 2008

Pasture

P/R

grass

h/stand

K1

EB

stay

o/h cables

planted

Barnswood

K2

wood deck

steps

wall

shed

K5

MHCL 96.55

K3

stump

ditch

MHCL 93.98

MHCL 95.17

R/W

RWP

FL

Vent


conc

chan


dry stone wall

Pasture

08/00943/CLPRO
29 APR 2008

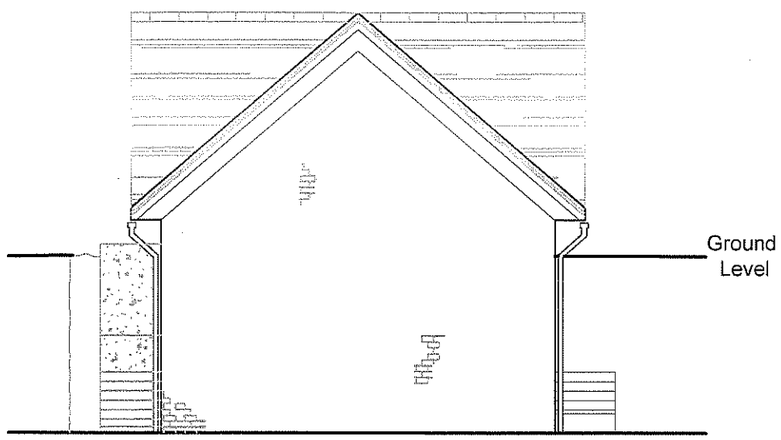


North Elevation

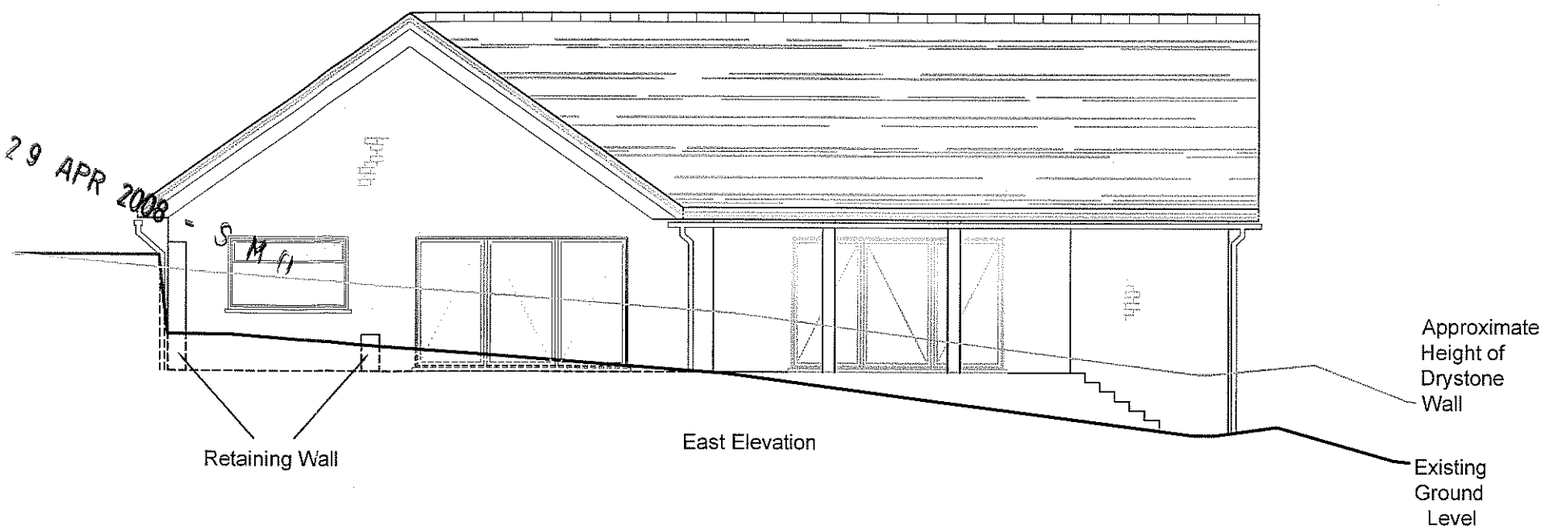


Retaining Wall

East Elevation

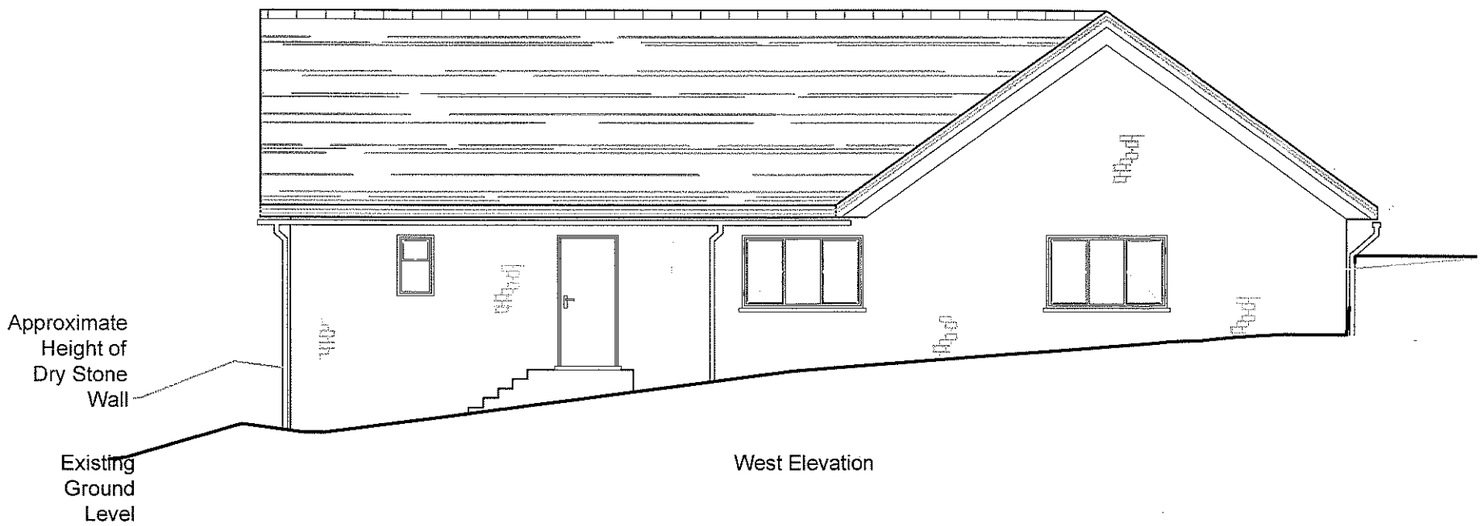

West Elevation

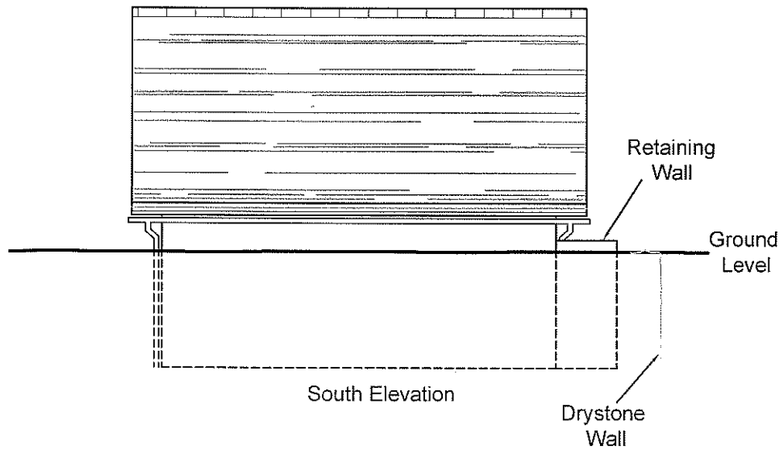

South Elevation

Site Address

Barnswood Bungalow,
Rudyard,
Leek,
Staffordshire

Proposed Elevations

Date 28-04-08	Drawing Ref. 7387
Scale 1:100@A3	Drawing No. 5