Notes:
Contractors must verify all dimensions on site before commencing any work or shop drawings. This drawing is not to be scaled. Use figured dimensions only.

Subject to statutory approvals and survey.

AREAS
Building areas are liable to adjustment over the course of the design process due to the ongoing construction detailing developments.



Part Bay

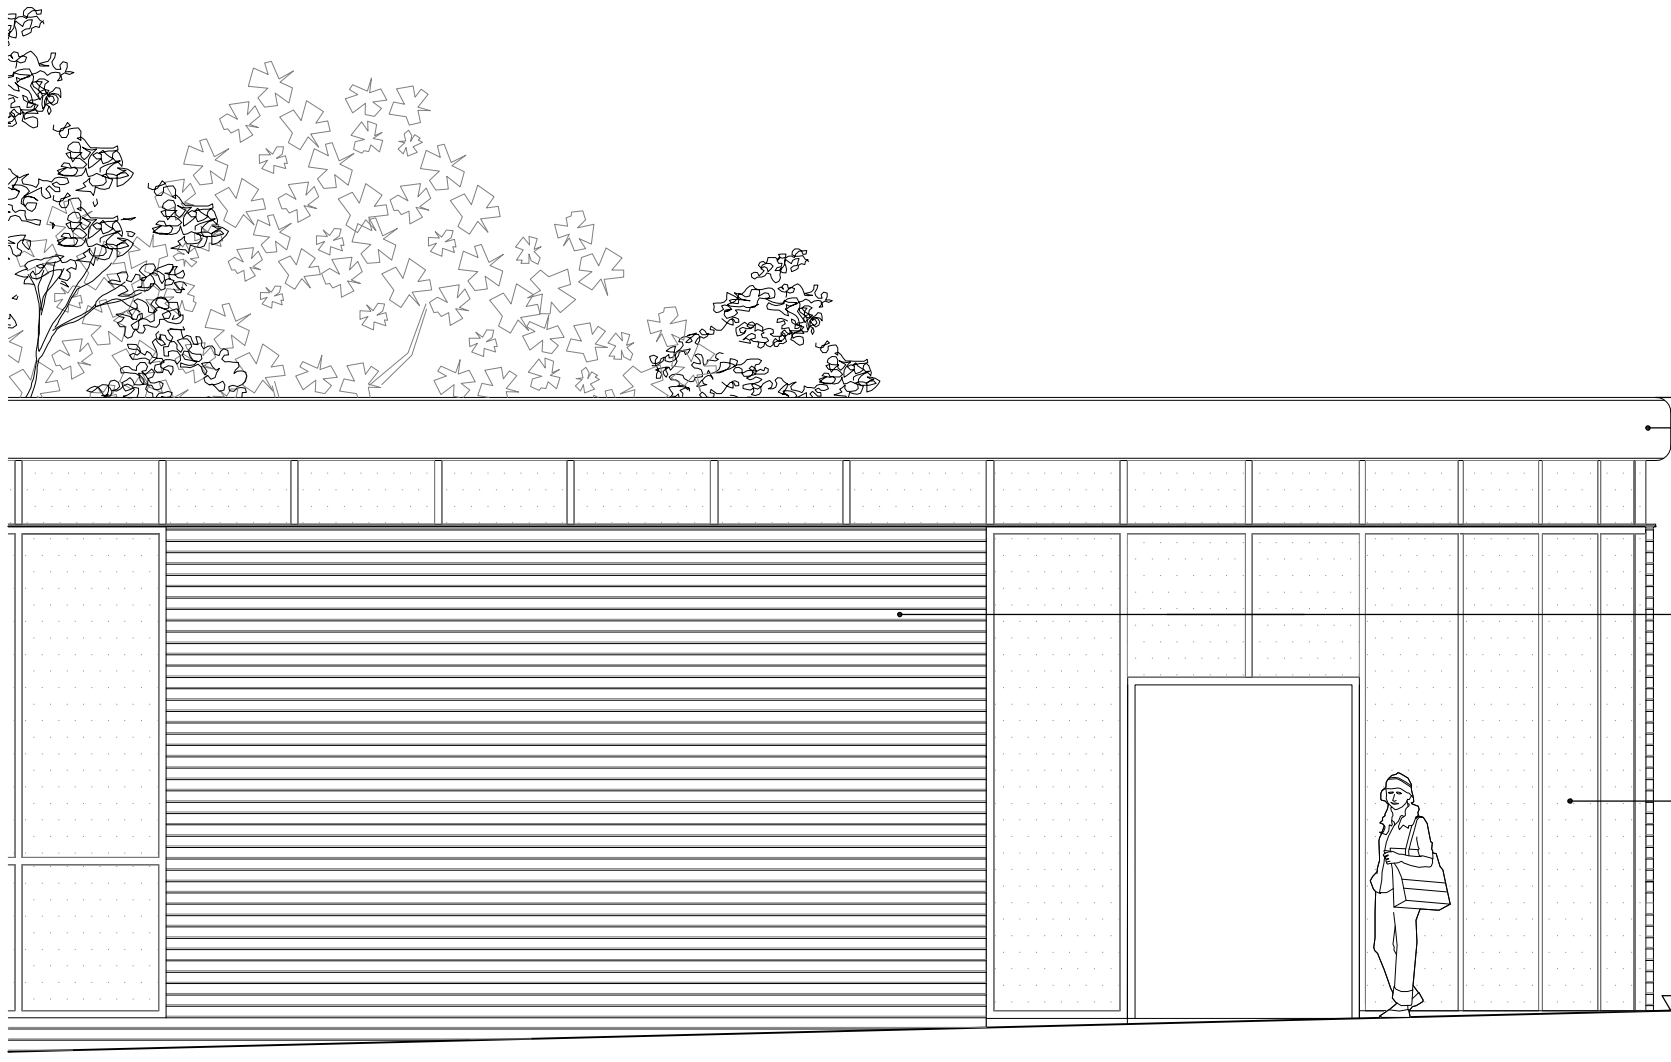

B	Revised to planning issue	31.07.08	ADB
A	Location elevation added to drawing	17.07.08	ADB

revisions

PLANNING

c h e t w o o d s ®
a r c h i t e c t s
3rd Floor Marshall's Mill, Marshall Street, Leeds LS11 9YJ
T: +44 (0) 113 234 6900 F: +44 (0) 113 234 6901

Project
Wharf Road Biddulph

Job Number 2651

Client
SSL & Biddulph Developments (Nominees) Limited

Drawing Title
Unit H - Retail Unit
Proposed Part Bay

Drawing Size A3

Drawn	Date	Scale	Cadfile
ADB	16-07-08	1:50	PL

Reviewed by	Drawing No.	Rev.
GC	PL(2)05	B