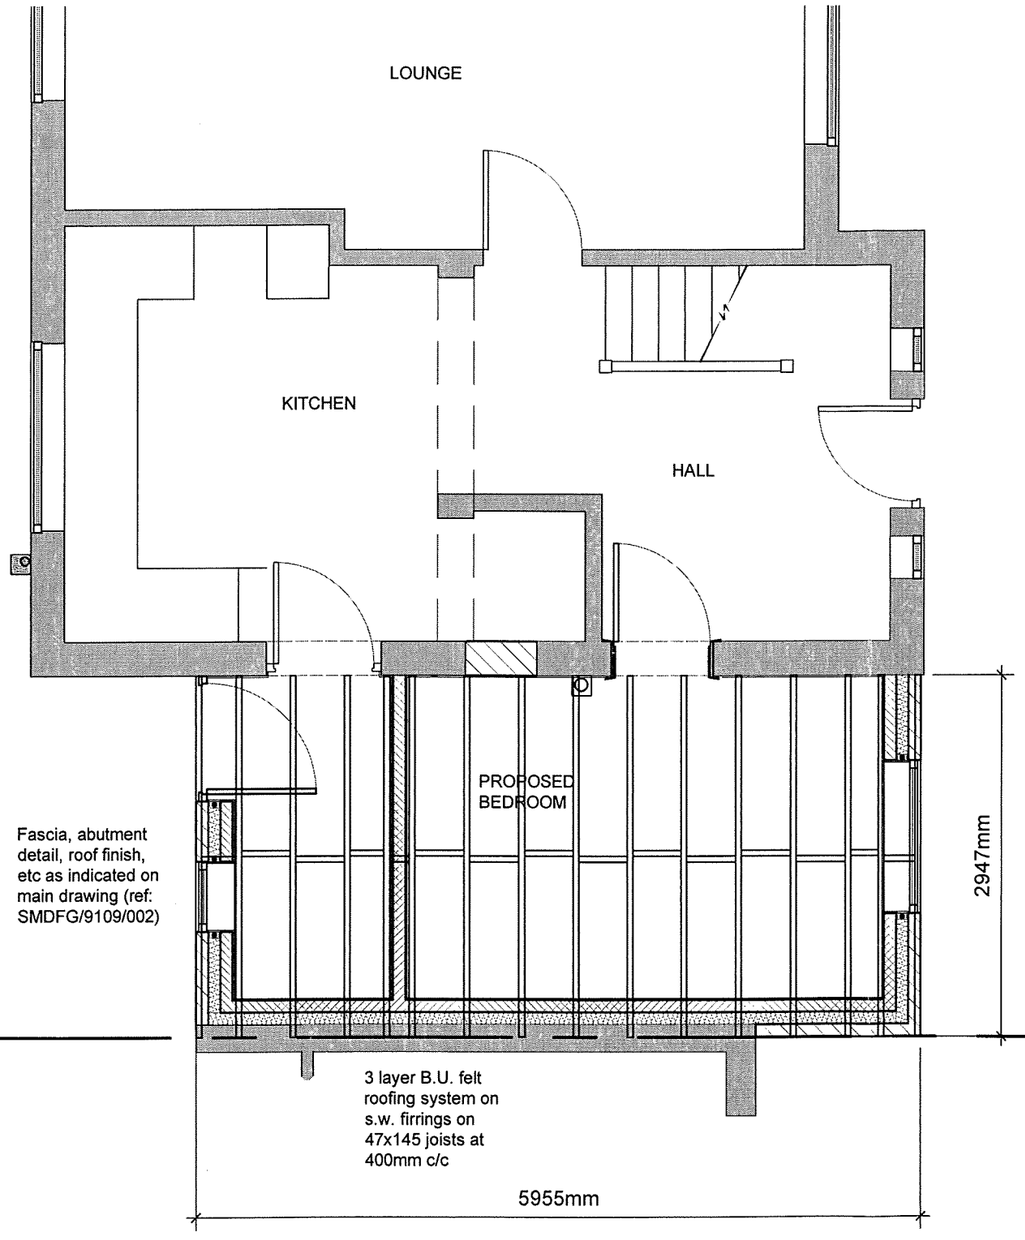

ROOF PLAN

GENERAL NOTES:

Do Not Scale from the Drawing.
The Contractor is responsible for the verification of all dimensions on site. Discrepencies are to be reported to the T.O. immediately, or the Contractor is to be responsible for same.
All work to comply with current good practice, Building Regulations and subsequent amendments, the project Specification/Schedule of Works and relevant British Standards and Codes of Practice.
Materials and Components to be suitable for their intended use.
This drawing is to be read in conjunction with the accompanying Schedule of Works

Rev	By	Description	Date

Home Improvement Agency
Making Homes Warm, Safe & Secure

Beth Johnson Housing Association.
Three Counties House, Festival Way, Stoke-on-Trent,
ST1 5PX. Tel: 01782 203566

Client/Address:
Master Foggerty
32 Sidney Drive,
Kingsley,
Staffordshire Moorlands,
ST10 2BH.

Project:
Proposed Disabled Facilities Grant Works - Ground Floor Bedroom

Drawing Title:
ROOF PLAN

Case No.:	Revision:	Drawn By:
9109		I. Richards

Drawing No.: SMDFG/9109/003

Scale: 1:50

Date: 17/02/09