all heights, sizes
checked on site
work is par

figured dimensio
preference to sc
omissions repor

Mr and

Proposed
and Alte
Greenhill
31 Lee
Cheadle

Plans a

1:50

25627


Smythemon Architectural Services

This drawi
with the C
Management
design risk
construction
possible.

12 H
Tean,
Staffo
telepho
facsim
email

08/01423 FUL

2 4

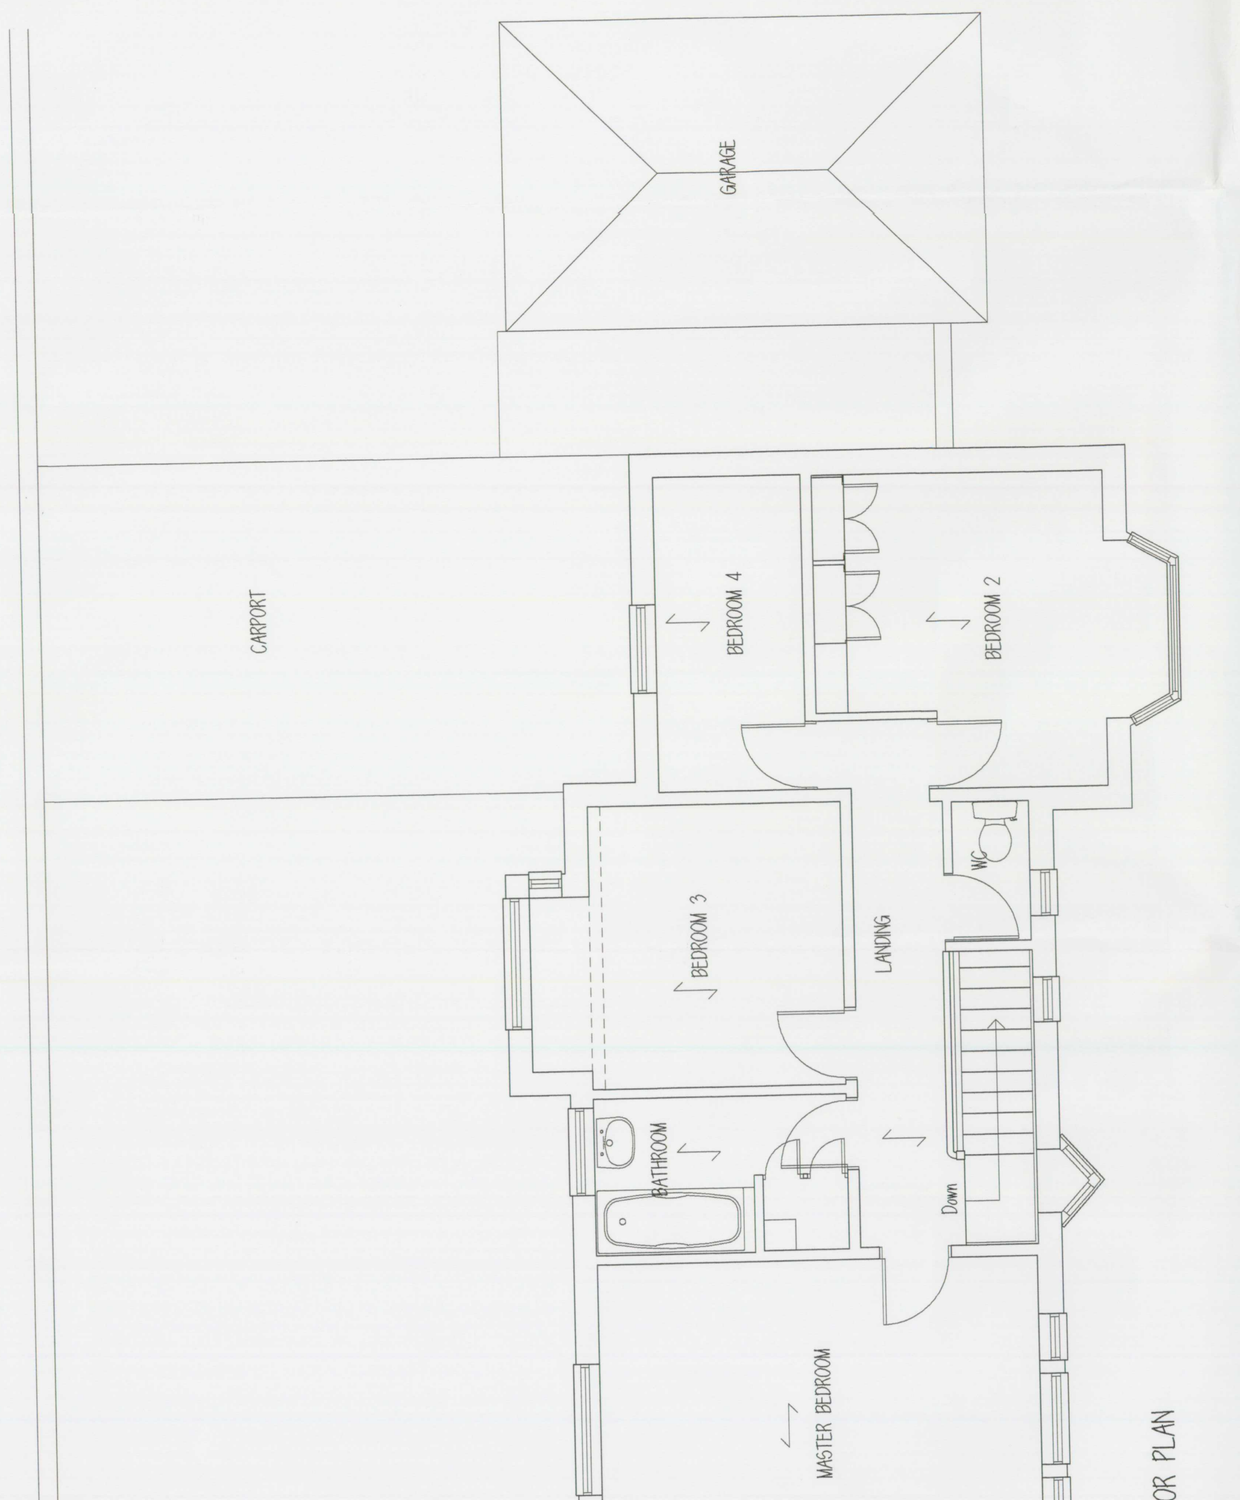

PROPOSED FIRST FLOOR PLAN



PROPOSED GROUND FLOOR PLAN