Reference:	09/00429/FUL Checkley

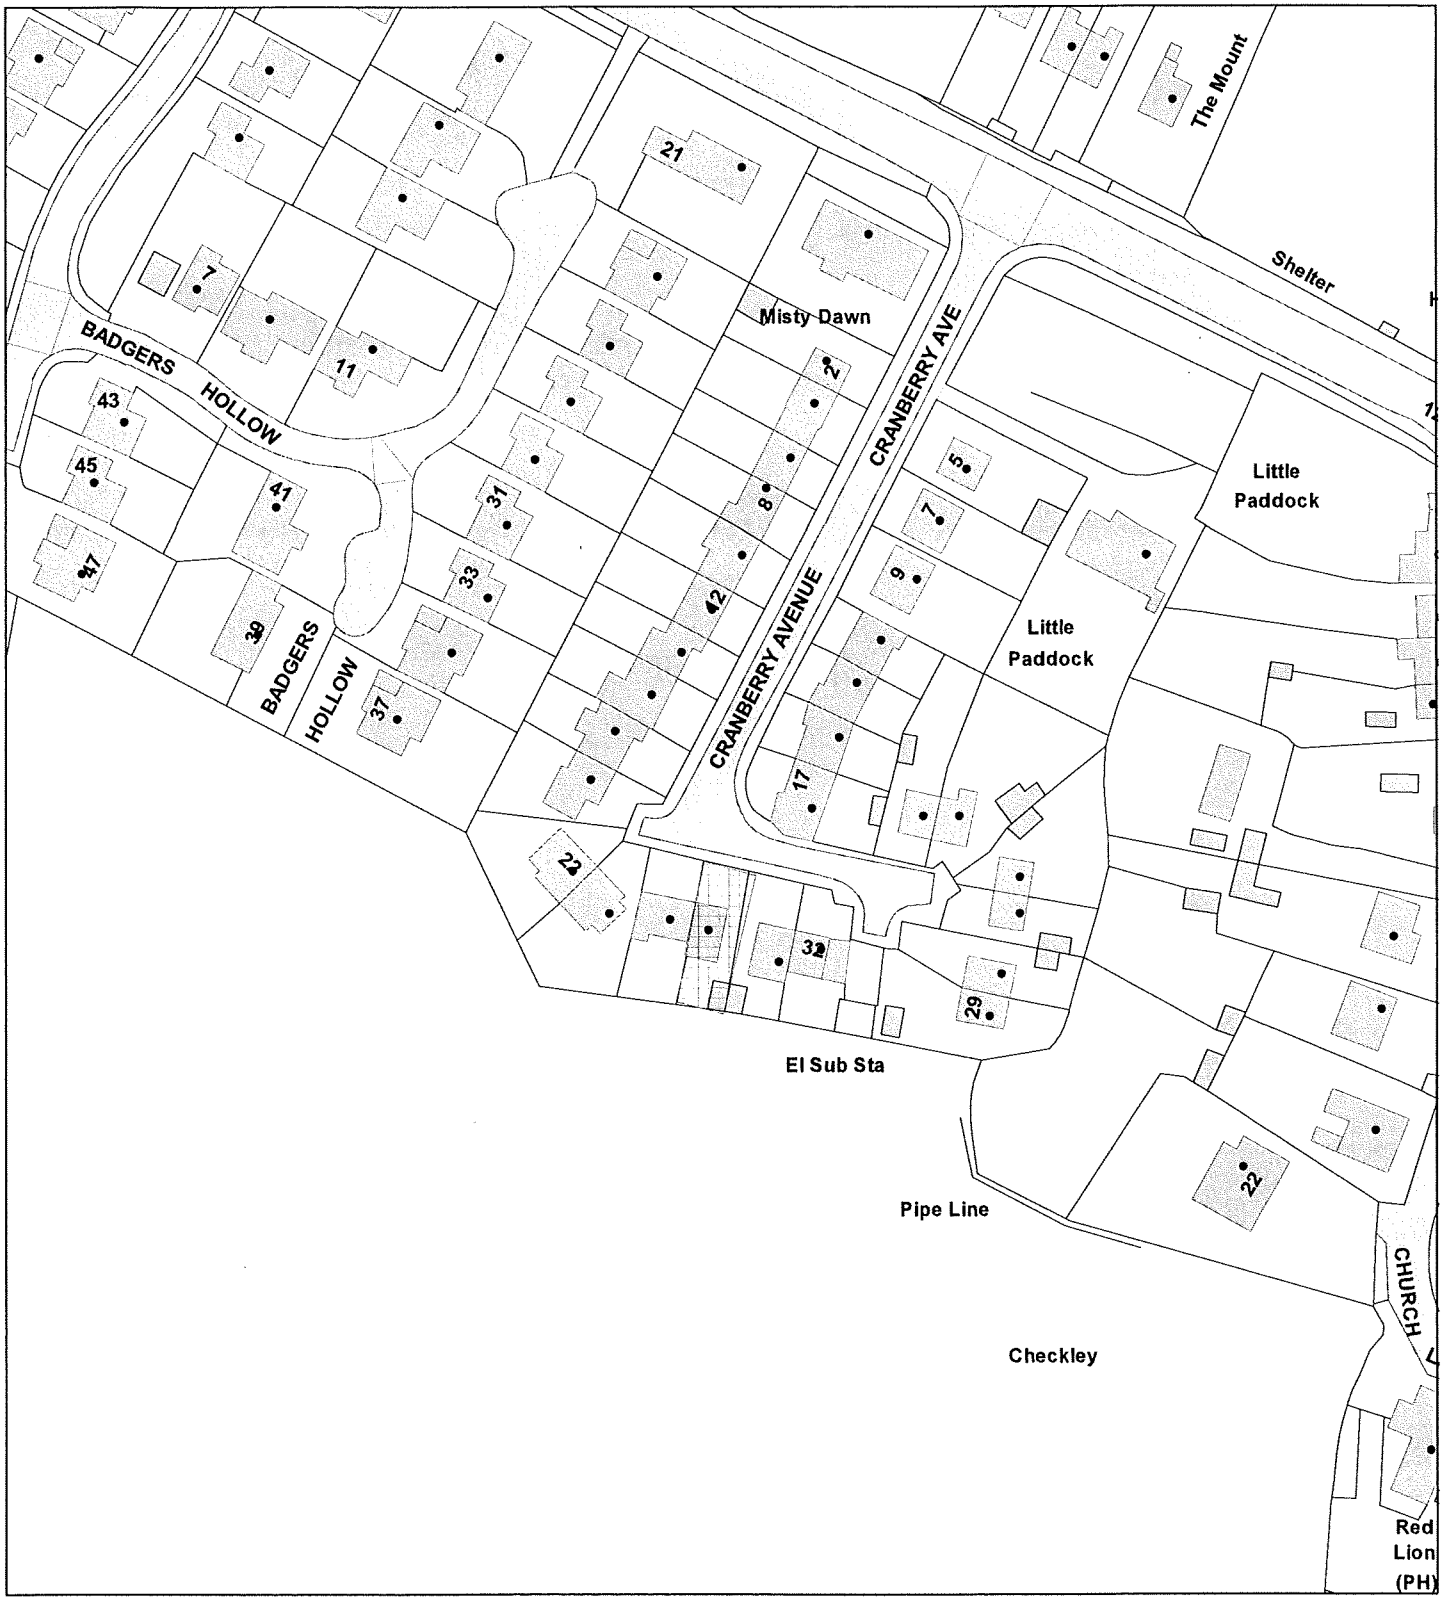

Scale :	1:1250

© Crown copyright. All rights reserved.
Staffordshire Moorlands District Council.
Licence no. 100018384. 2009.

Date	29 April 2009
Organisation	Not Set
Department	Not Set
Comments	Not Set

Land Registry
Official copy of title plan

Title number **SF434608**
Ordnance Survey map reference **SK0238SE**
Scale **1:1250** enlarged from 1:2500
Administrative area **Staffordshire: Staffordshire Moorlands**

© Crown Copyright. Produced by Land Registry. Reproduction in whole or in part is prohibited without the prior written permission of Ordnance Survey. Licence Number 100026316.

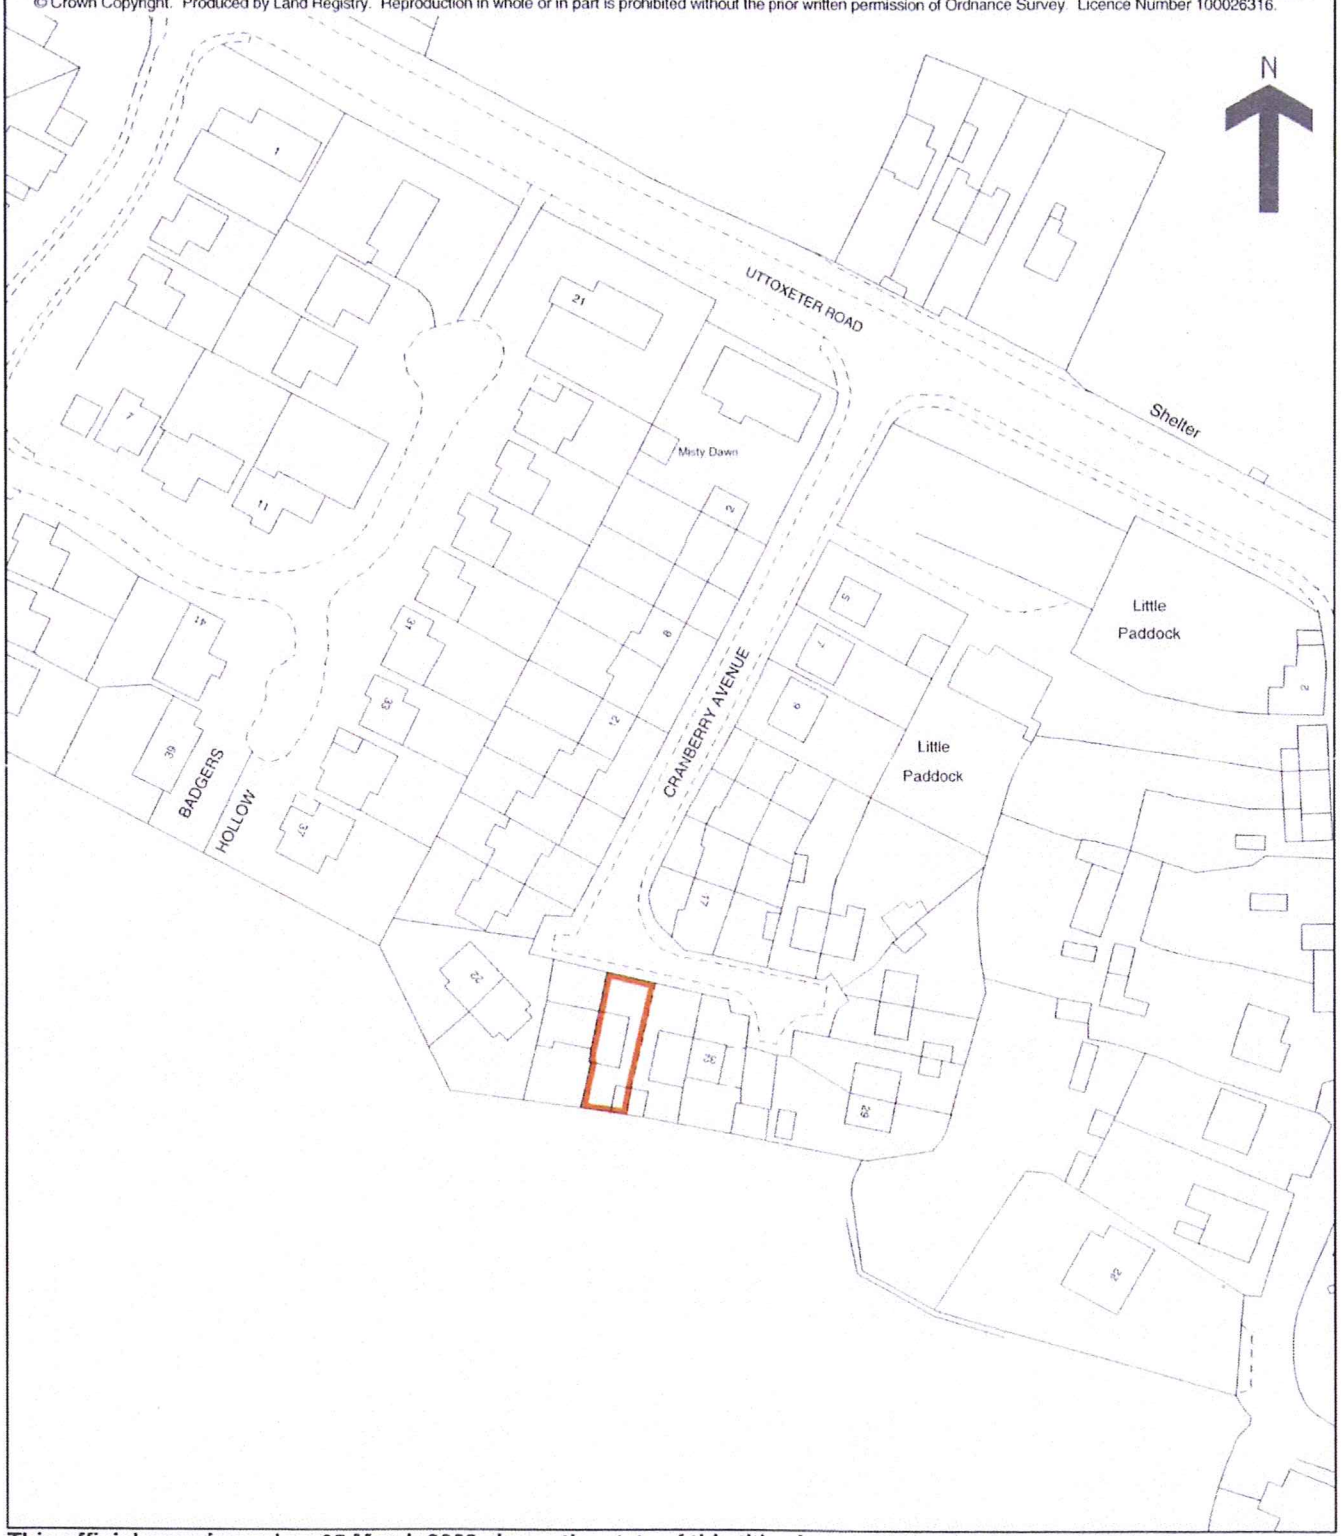

This official copy issued on 25 March 2009 shows the state of this title plan on 25 March 2009 at 10:46:10. It is admissible in evidence to the same extent as the original (s.67 Land Registration Act 2002).
This title plan shows the general position, not the exact line, of the boundaries. It may be subject to distortions in scale. Measurements scaled from this plan may not match measurements between the same points on the ground. See Land Registry Public Guide 19 - Title Plans and Boundaries.
This title is dealt with by Land Registry, Birkenhead (Old Market) Office.

2517001002

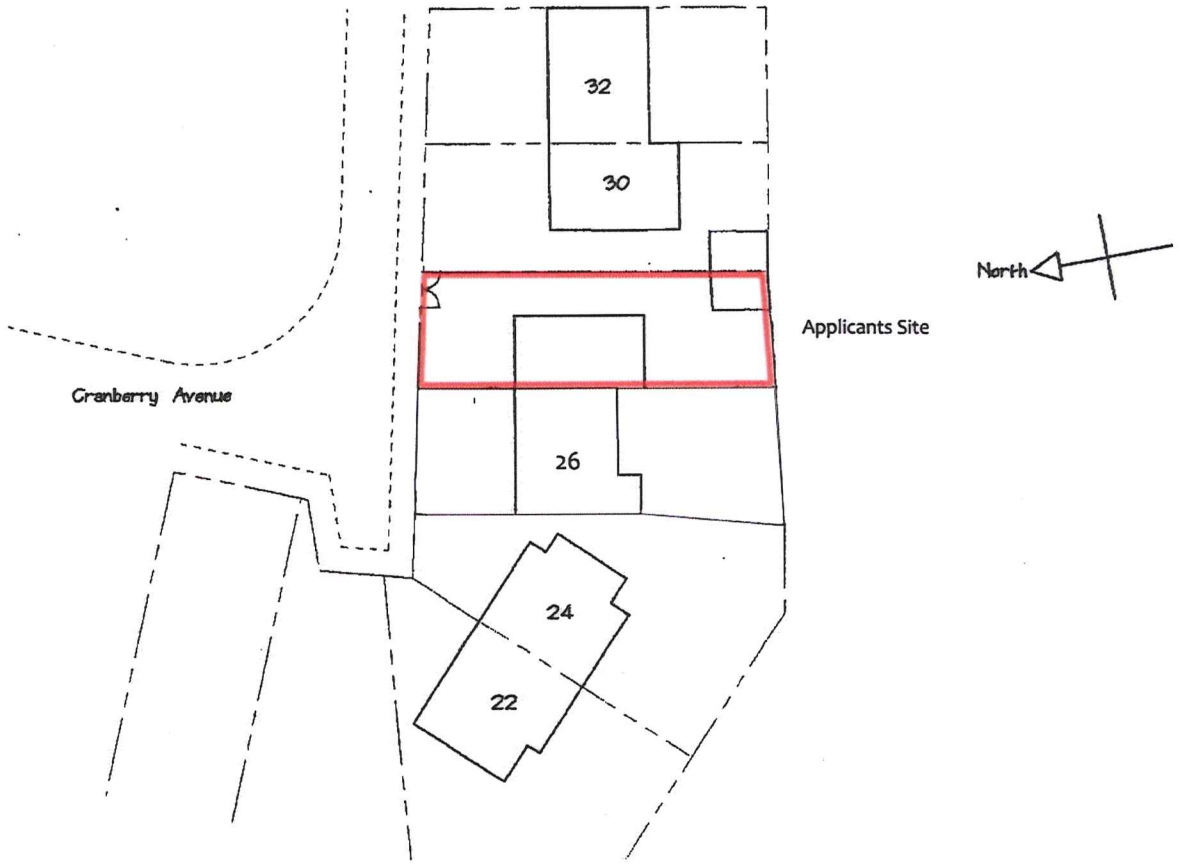

SITE PLAN - Scale 1 to 500 on A4
As Existing

28 Cranberry Avenue
Checkley
St10 4NE



SITE PLAN - Scale 1 to 500 on A4
As Proposed

28 Cranberry Avenue
Checkley
St10 4NE

09/00429

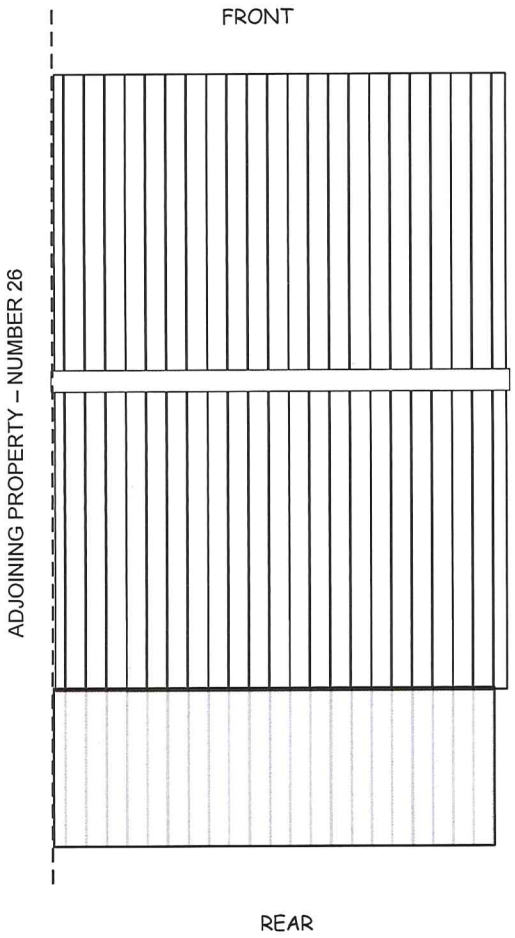

Existing Roof Plan

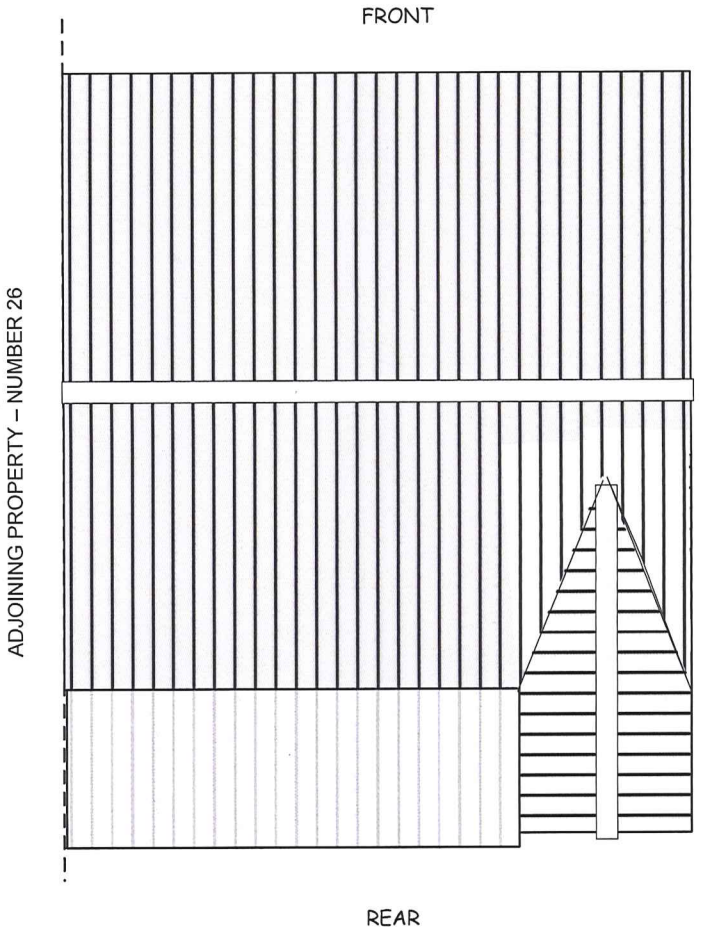

Proposed Roof Plan

Steven J Ingram
28 Cranberry Ave
Checkley. ST10 4NE
Tel: 0779 5387334

Copyright to remain the property of Steven J Ingram – March 2009

Scale – 1 to 100 on A4

28 Cranberry Avenue
CHECKLEY
Stoke-in-Trent
ST10 4NE

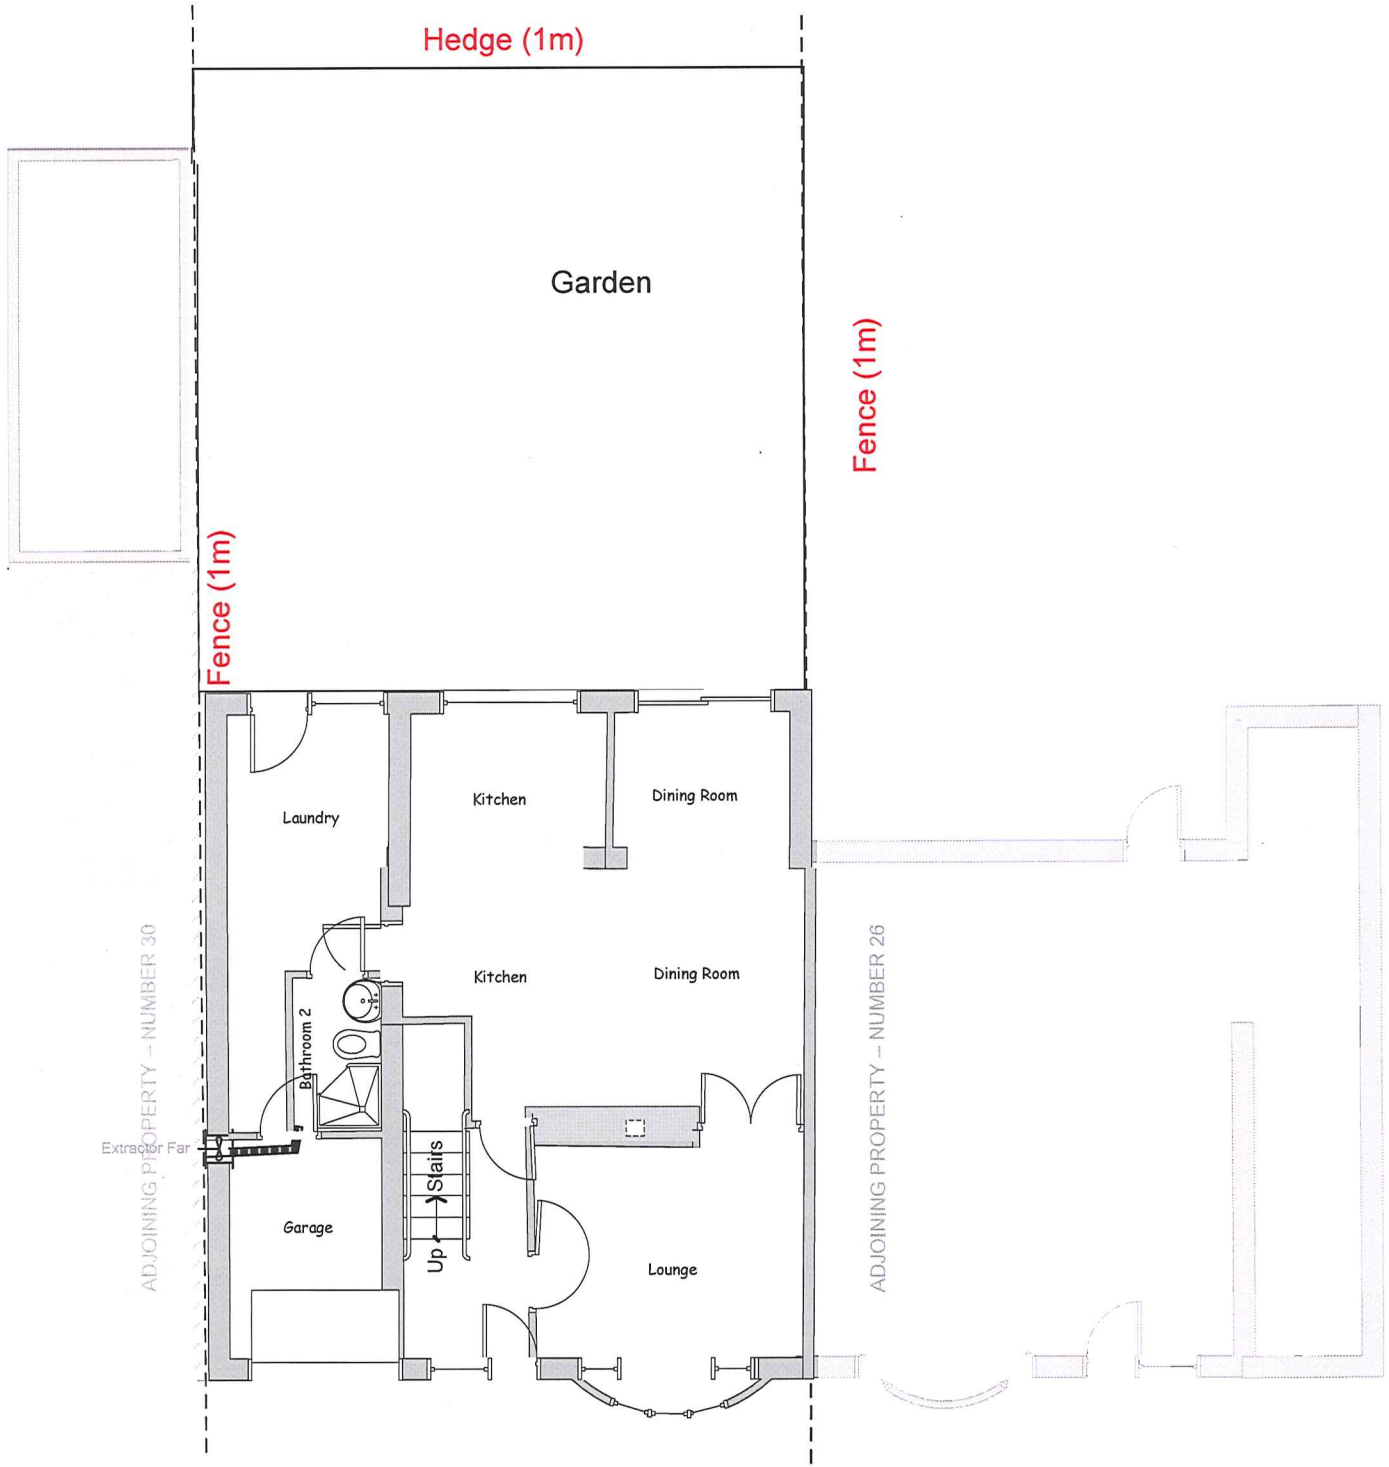

Steven J Ingram
28 Cranberry Ave
Checkley. ST10 4NE
Tel: 0779 5387334

BLOCK PLAN - Proposed

Scale - 1 to 100 on A4

Copyright to remain the property of Steven J Ingram - March 2009

28 Cranberry Avenue
CHECKLEY
Stoke-in-Trent
ST10 4NE

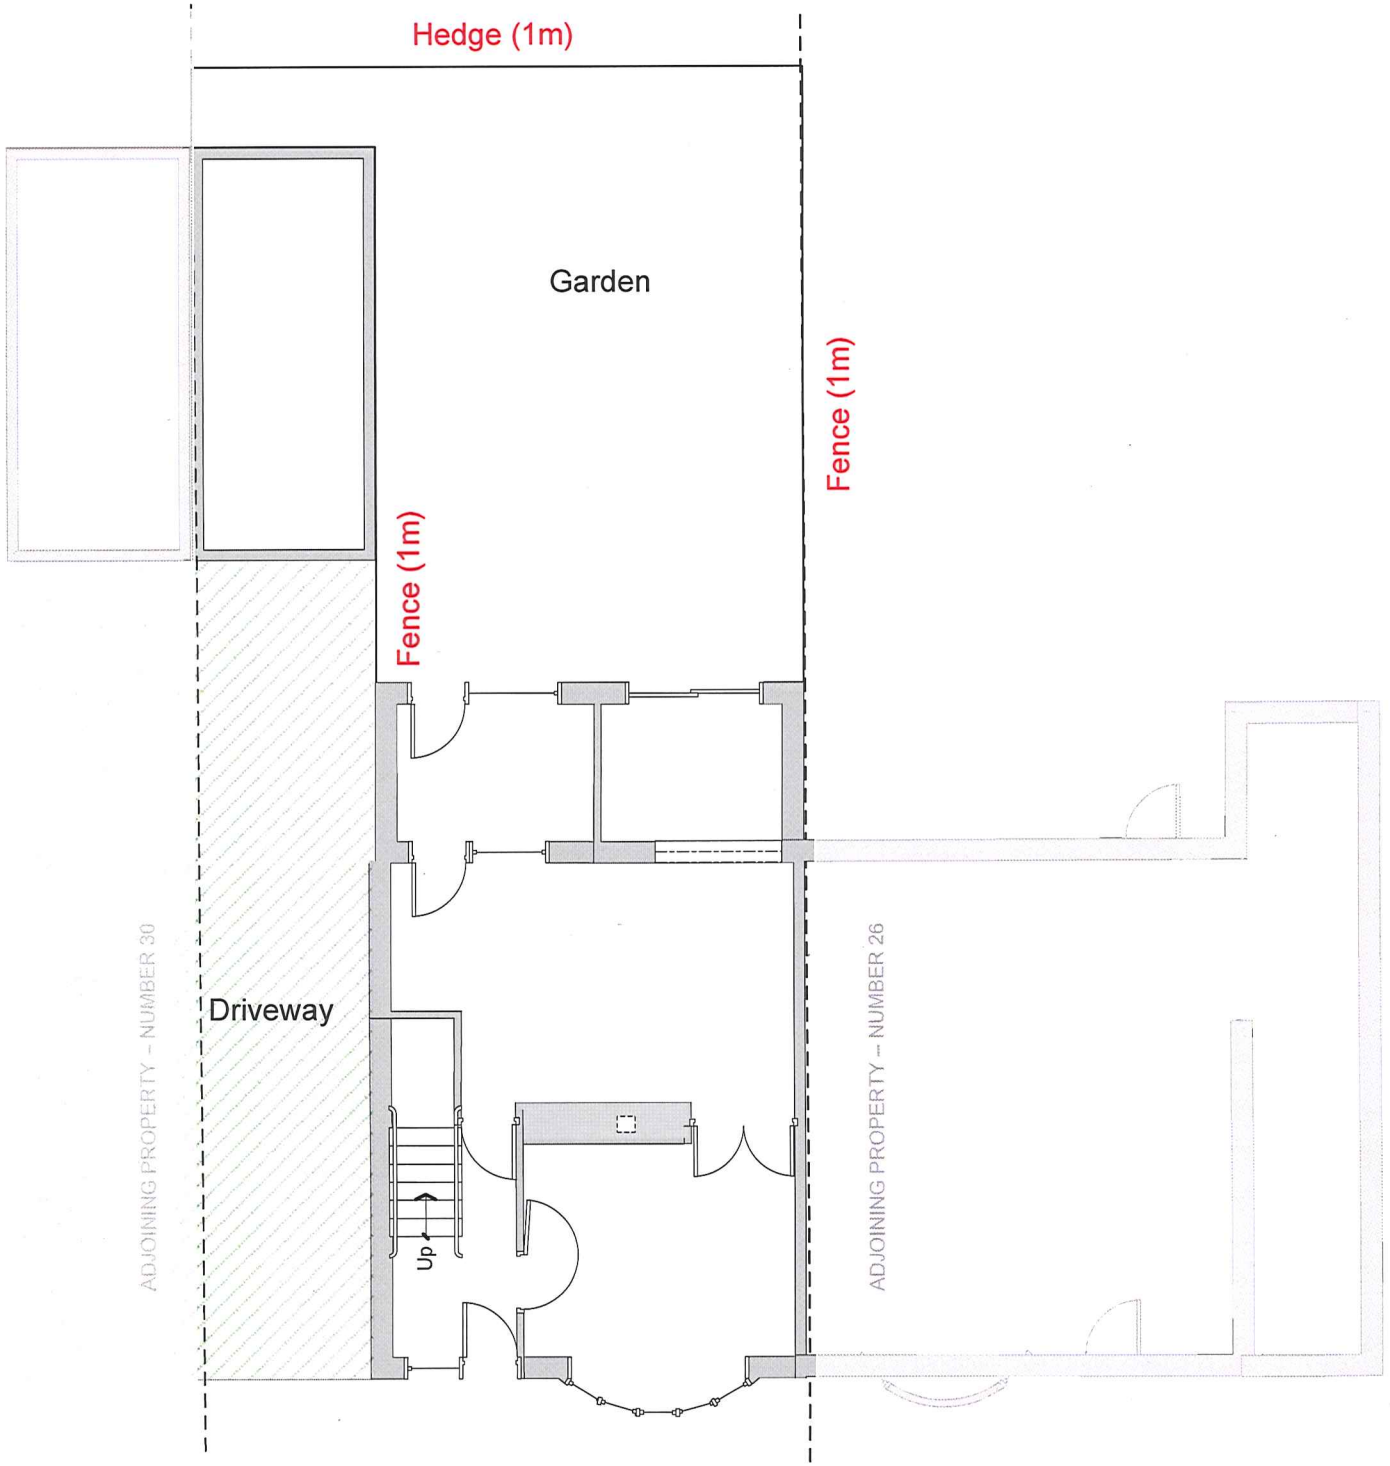

Steven J Ingram
28 Cranberry Ave
Checkley. ST10 4NE
Tel: 0779 5387334

BLOCK PLAN -
Exisiting

Scale – 1 to 100 on A4

Copyright to remain the property of Steven J Ingram – March 2009

28 Cranberry Avenue
CHECKLEY
Stoke-in-Trent
ST10 4NE