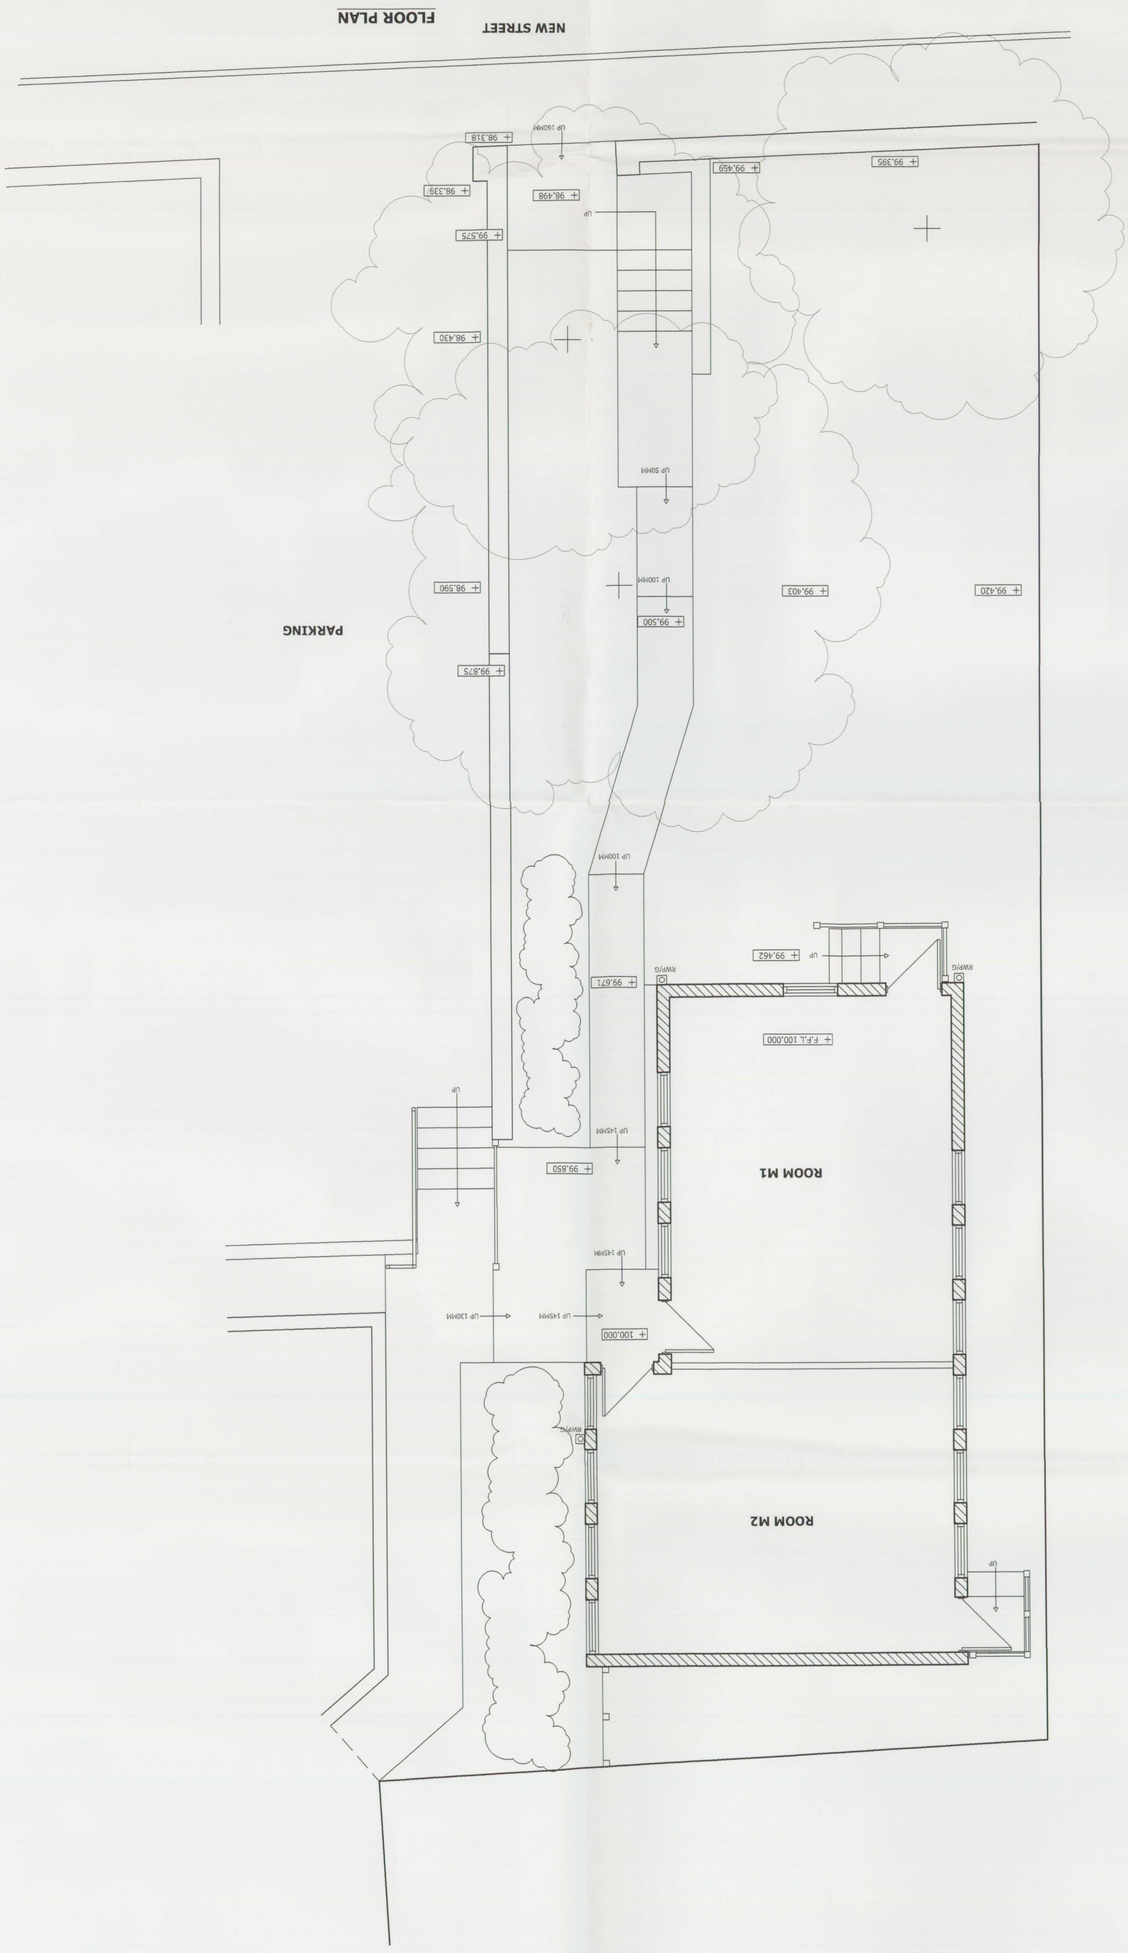

DRAWING SUBJECT TO COPYRIGHT.

REVISIONS	D.R.A.
---	---
---	---
SCALE 1:50	

08/01427

CLIENT.
LEEK COLLEGE

PROJECT.
STOCKWELL STREET, LEEK,
STAFFORDSHIRE. ST13 6DP.

DRAWING.
EXISTING FLOOR PLAN

REF.NO.	REV.	INIT.
2608 / 01		DW

Sphere Design (pwb) Limited.
New Victoria House,
248, High St. Transcall,
Stoke-on-Trent. ST6 5TT
Tel : 01782 577233
Fax : 01782 577833
Email: info@spheredesign-pwb.com