Notes:
Contractors must verify all dimensions on site before commencing any work or shop drawings. This drawing is not to be scaled. Use figured dimensions only.

Subject to statutory approvals and survey.

AREAS
Building areas are liable to adjustment over the course of the design process due to the ongoing construction detailing developments.

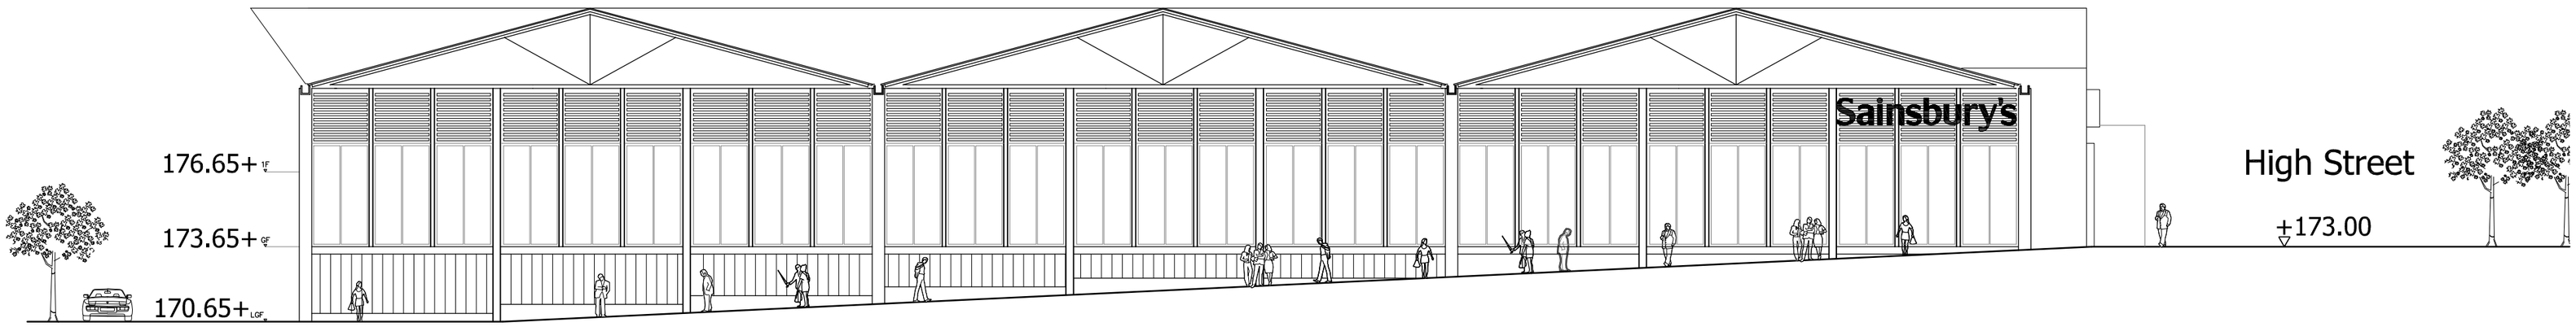

South Elevation

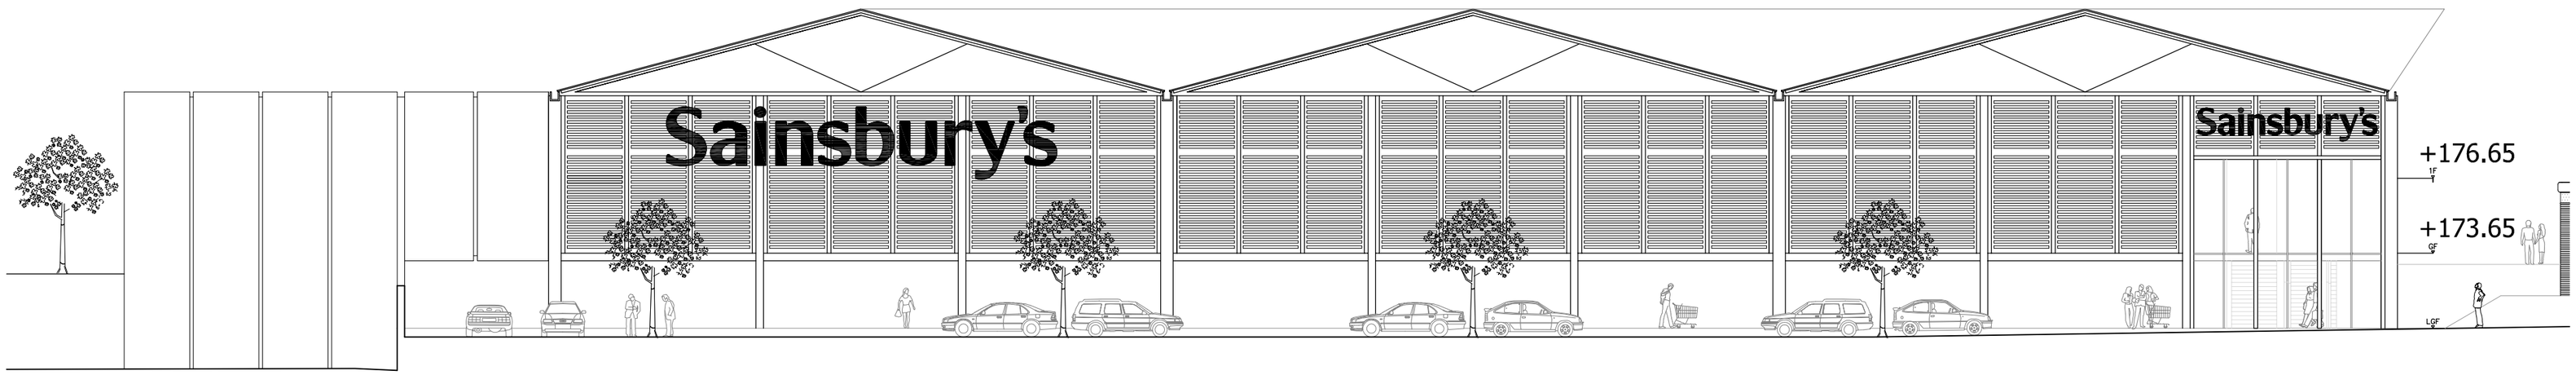

West Elevation

revisions		
B	Revised to planning issu	31.07.08 ADB
A	Elevations amended Signage updated	11.07.08 ADB

PLANNING

chetwoods®
architects
3rd Floor Marshall's Mill, Marshall Street, Leeds LS11 9YJ
T: +44 (0) 113 234 6900 F: +44 (0) 113 234 6901

Project Job Number 2651
Wharf Road, Biddulph

Client
SSL & Biddulph Developments (Nominees) Limited

Drawing Title Drawing Size A2
Proposed Elevations
South and West Elevations

Drawn ADB	Date 02-07-2008	Scale 1:200	Cadfile PL
Reviewed by GC	Drawing No. PL(1)05		Rev. B