Notes:
Contractors must verify all dimensions on site before commencing any work or shop drawings. This drawing is not to be scaled. Use figured dimensions only.

Subject to statutory approvals and survey.

AREAS
Building areas are liable to adjustment over the course of the design process due to the ongoing construction detailing developments.

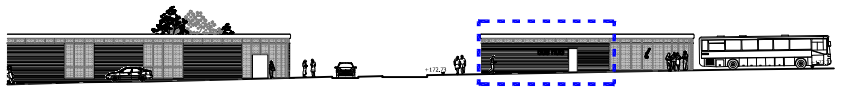

Part Bay

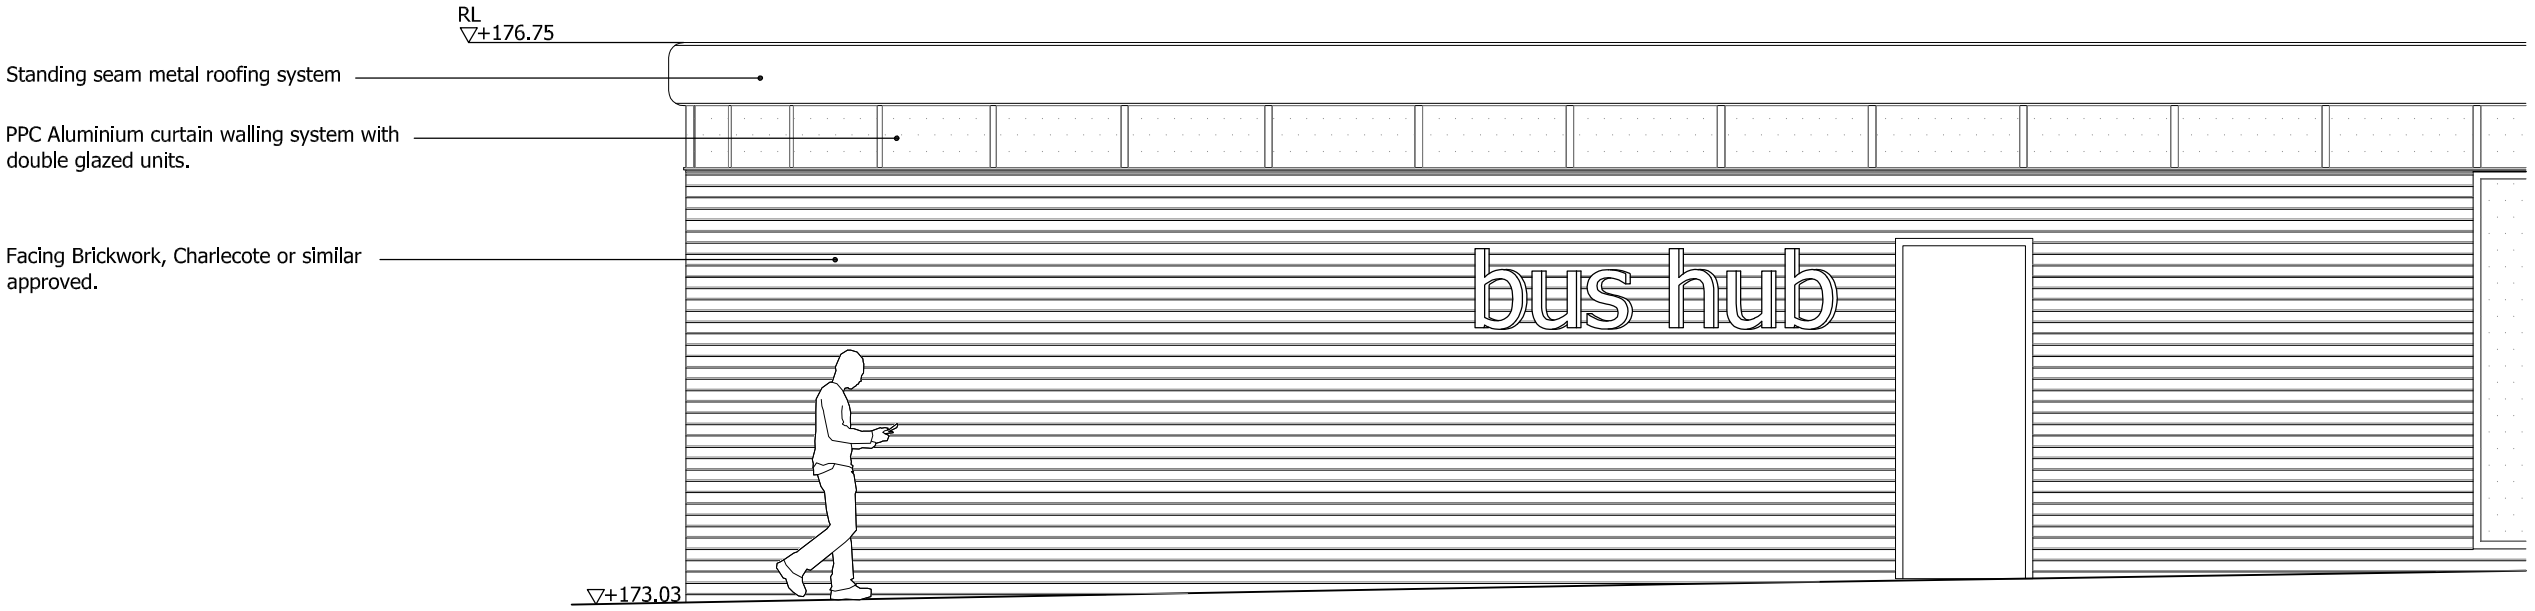

A Revised to planning issue 31.07.08 ADB
revisions

PLANNING

chetwoods®
architects

3rd Floor Marshall's Mill, Marshall Street, Leeds LS11 9YJ
T: +44 (0) 113 234 6900 F: +44 (0) 113 234 6901

Project Job Number 2651
Wharf Road Biddulph

Client
SSL & Biddulph Developments (Nominees) Limited

Drawing Title Drawing Size A3
Unit G Proposed Part Bay

Drawn ADB	Date 16-07-08	Scale 1:50	Cadfile PL
Reviewed by GC	Drawing No. PL(2)06		Rev. A