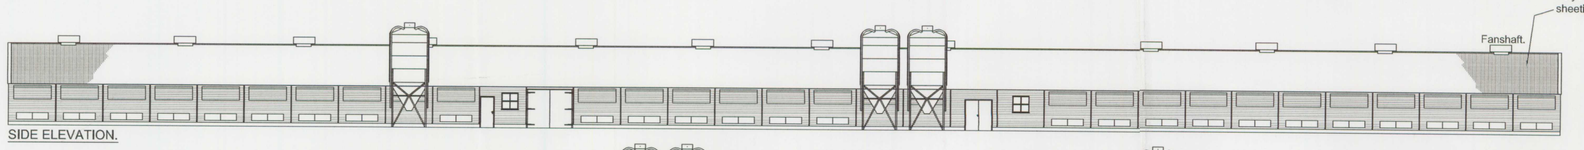
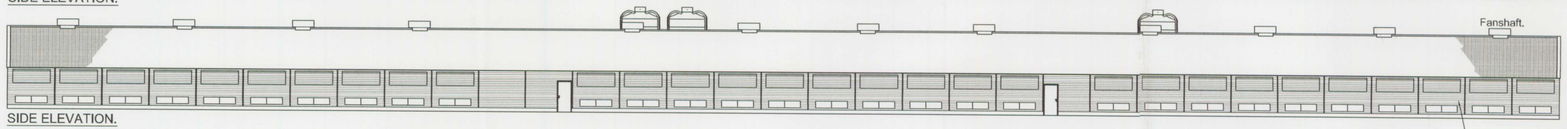
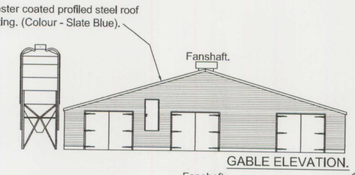
The reproduction of this drawing or any portion of it or its use by a third parties without our authority is prohibited.



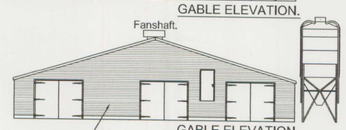

SIDE ELEVATION.



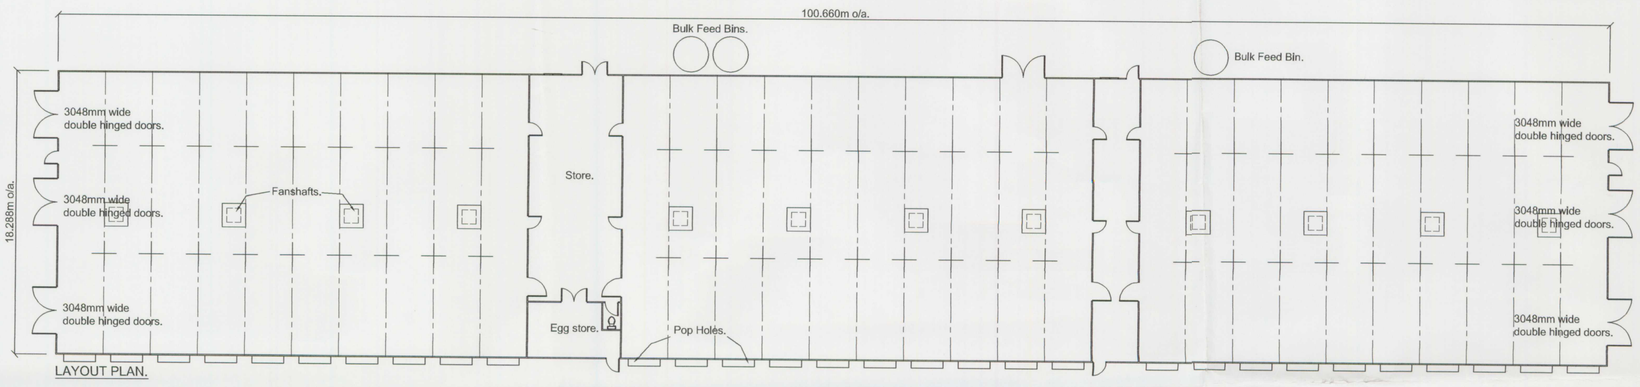

SIDE ELEVATION.



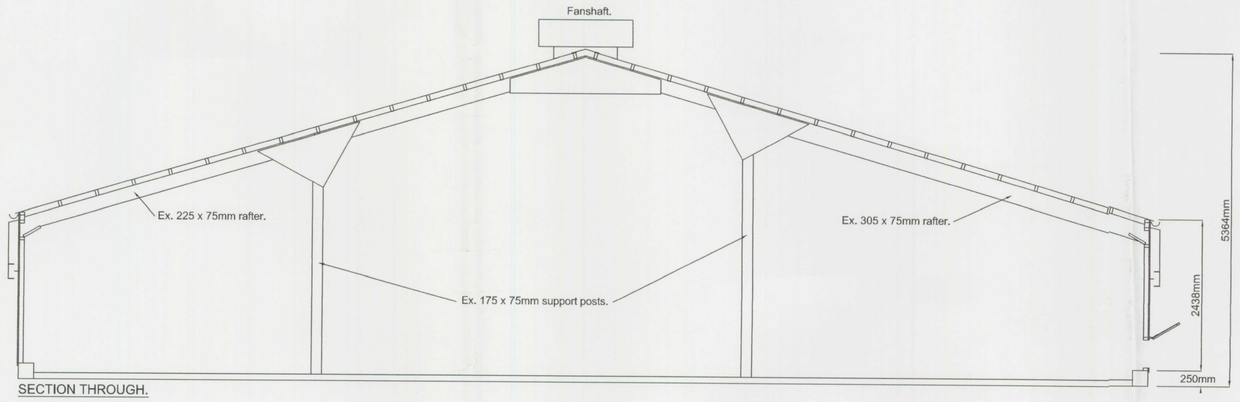

GABLE ELEVATION.




GABLE ELEVATION.




LAYOUT PLAN.




SECTION THROUGH.

Specification:-

Roof.
Polyester coated profiled steel sheeting (Colour- Slate Blue) on 100 x 50mm softwood purlins at 610mm centres. 100mm fibreglass insulation sealed in polythene, on 3.2mm fully compressed wallboard lining.

Walls.
19mm T & G weatherboarding on 75 x 50mm framework at 610mm centres, with 80mm fibreglass insulation with 3.2mm fully compressed wallboard lining.

PVC rainwater gutters and downpipes.

225 & 305 x 75mm Truss rafters at 3048mm centres.

Base details:-
100mm wide DPC by Harlow Bros laid on 250 x 250mm insitu concrete wall. Wall to finish approx 150mm above floorslab. Floorslab to be minimum 100mmm concrete on consolidated hardcore.

08/01421/F
18 JUL 2008 / SMDC

THIS PLAN IS TO ENABLE THE CUSTOMER TO APPLY FOR ANY BYE LAW OR PLANNING PERMISSION.
**IT IS NOT A WORKING DRAWING.**
DETAILED FOUNDATION PLANS WILL BE SENT ON REQUEST WHEN REQUIRED.

Harlow Bros Ltd

LONG WHATTON
Nr. LOUGHBOROUGH - LEICESTERSHIRE. LE12 5DE
Telephone (01509) 842561 Fax. (01509) 843577
e-mail poultry@harlowbros.co.uk

| | |
|---|---|
| JOB TITLE: | Elevation plan for proposed 100.660 x 18.288m F/range house |
| SITE: | |
| CLIENT: | Colin Pearce |
| DRAWN. JLH | DRG. No |
| CHECKED. RH | 08F097 E |
| DATE. 03/07/08 | |
| SCALE. 1:200 1:50 | |

Elevation plan for proposed 100.660 x 18.288m free range organic laying house. (9,000 birds)